


Provide 'Atco' drainage channel to the junction of the hardstanding and pavement to prevent rainwater surcharging onto the highway.

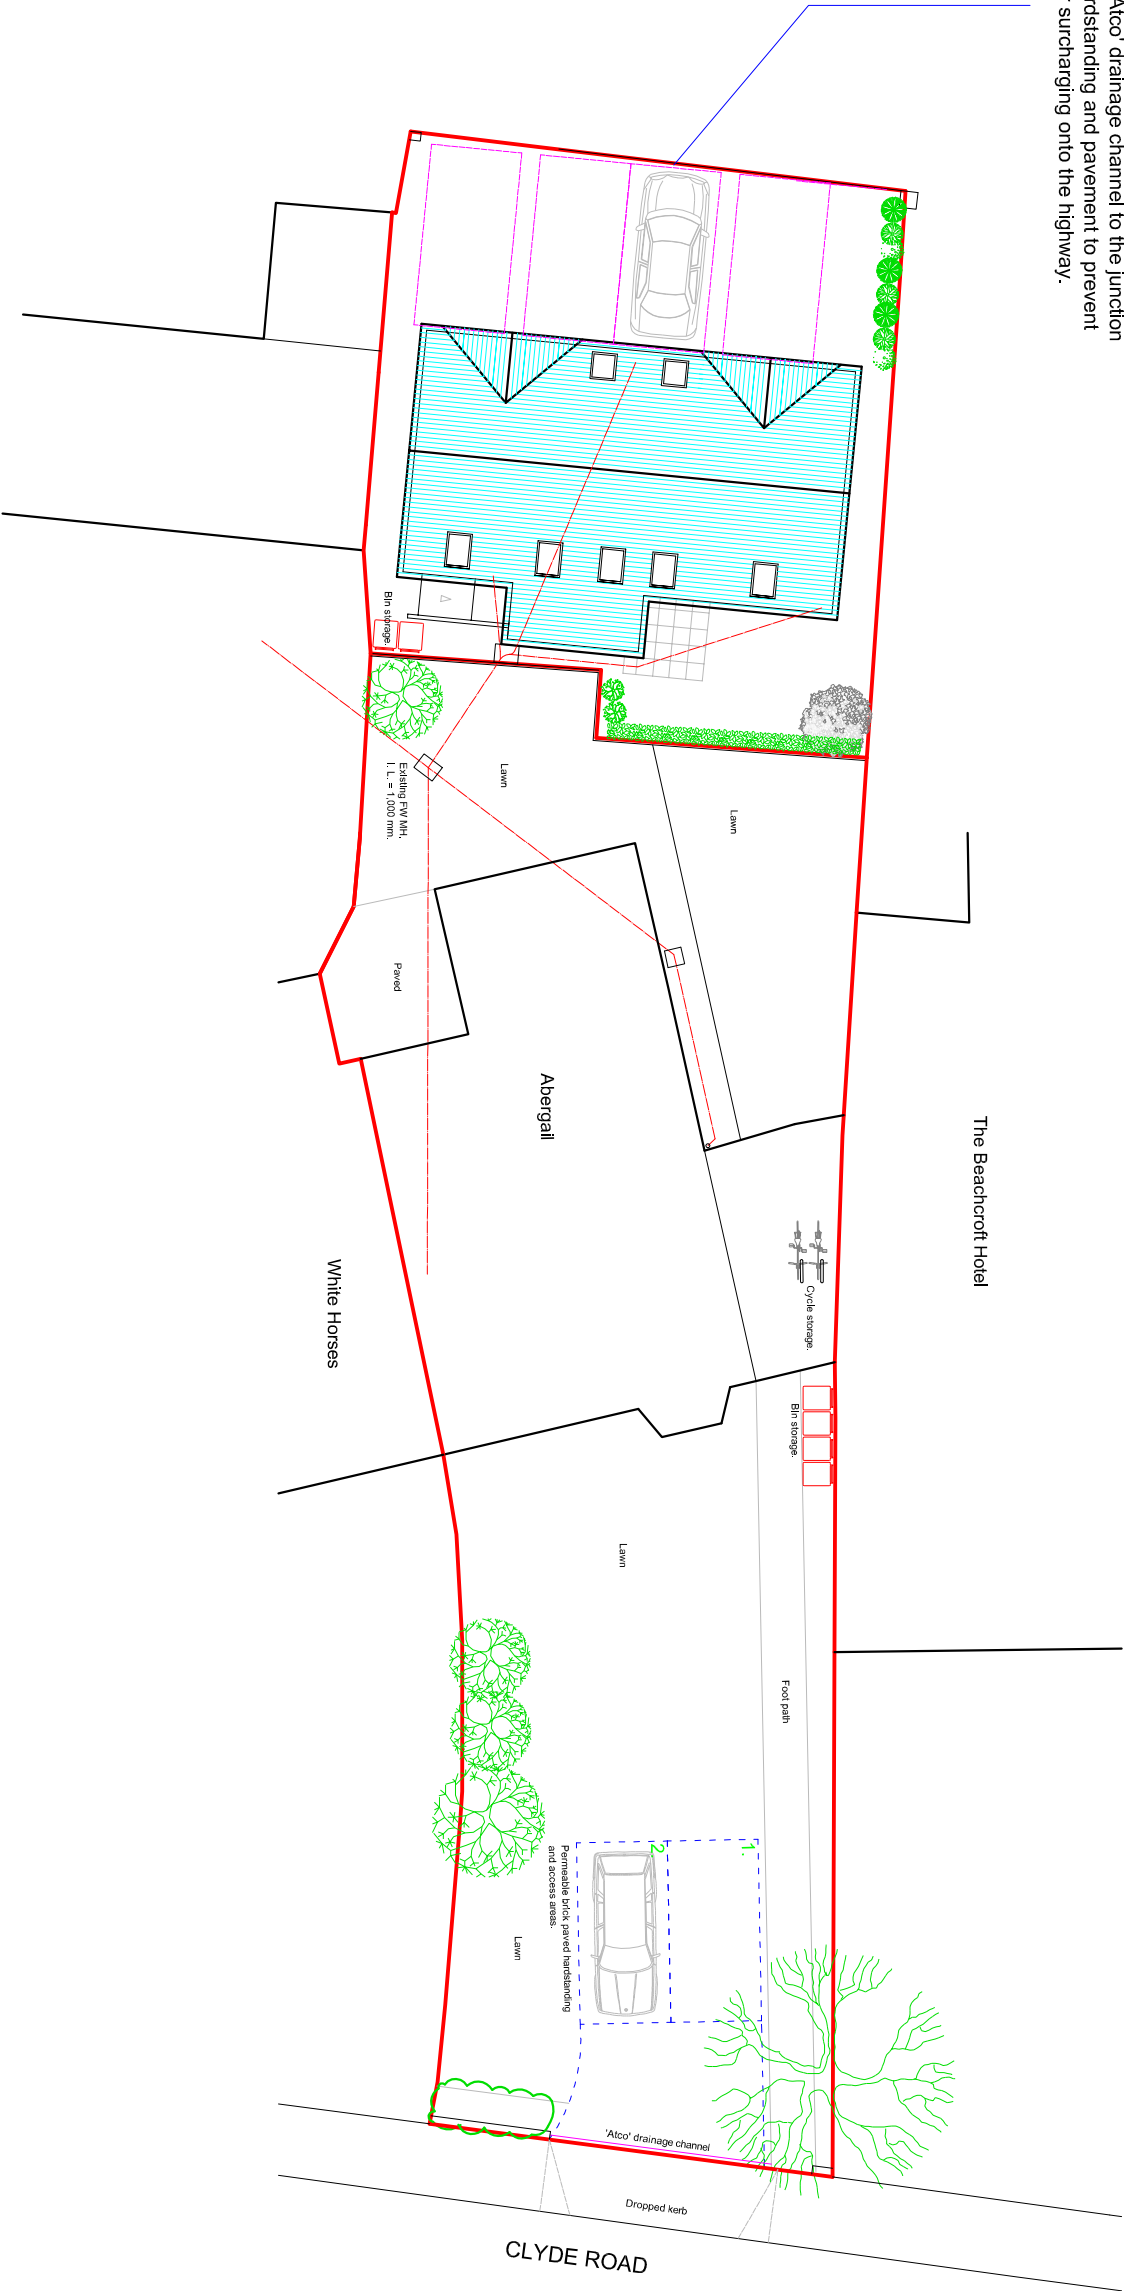

PROPOSED PLOT PLAN



SUSSEX BUILDING CONSULTANCY LIMITED

ABERGAIL, CLYDE ROAD, FELPHAM,
BOGNOR REGIS, WEST SUSSEX.

SCALE - 1/200 REV - F DATE - 22/03/2021

LABC

3 NORFOLK ROAD
BOGNOR REGIS
PO21 5JZ
TEL - (01243) 861979