


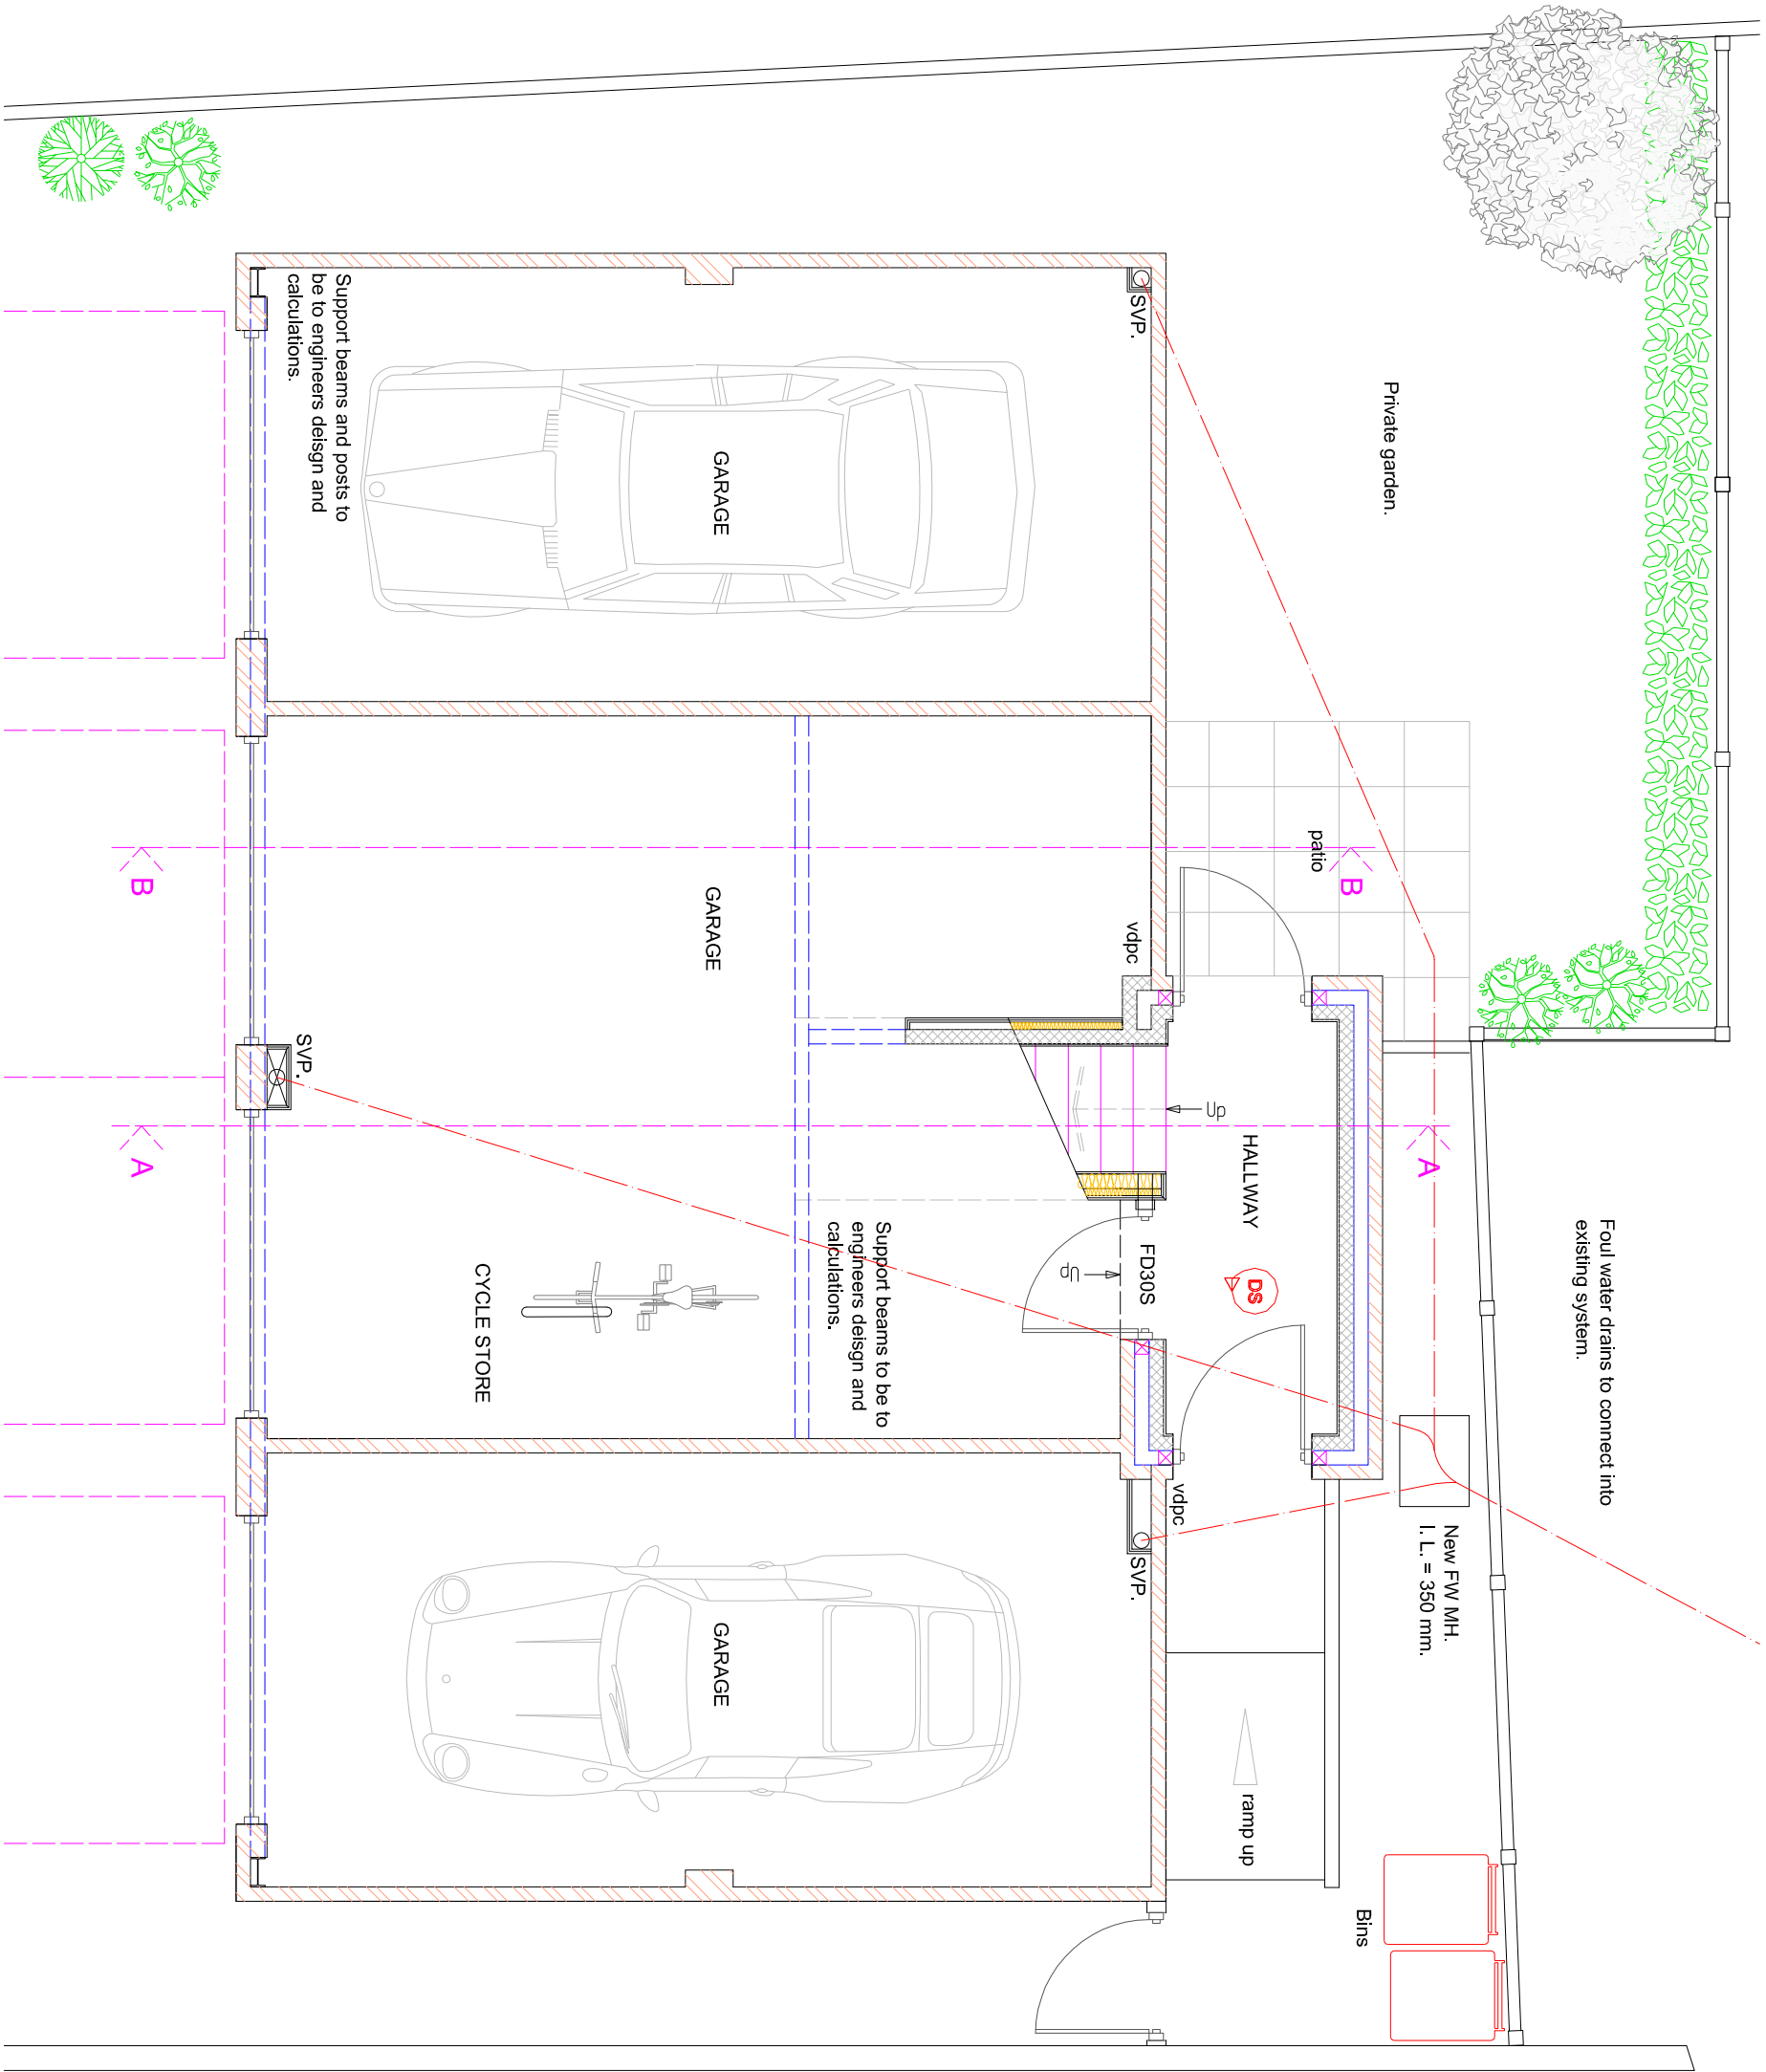

PROPOSED GROUND FLOOR PLAN

Drawings to be read in conjunction with Paul Grinyer Associates design and calculations, Job No. Reference - 21030.

**SUSSEX BUILDING CONSULTANCY LIMITED**

ABERGAIL, CLYDE ROAD, FELPHAM,  
BOGNOR REGIS, WEST SUSSEX.

SCALE - 1/50 REV - E DATE - 22/03/2021



partner  
**LABC**

3 NORTHGOTE ROAD  
BOGNOR REGIS  
PO21 5LZ  
TEL/FAX - (01243) 861379

