



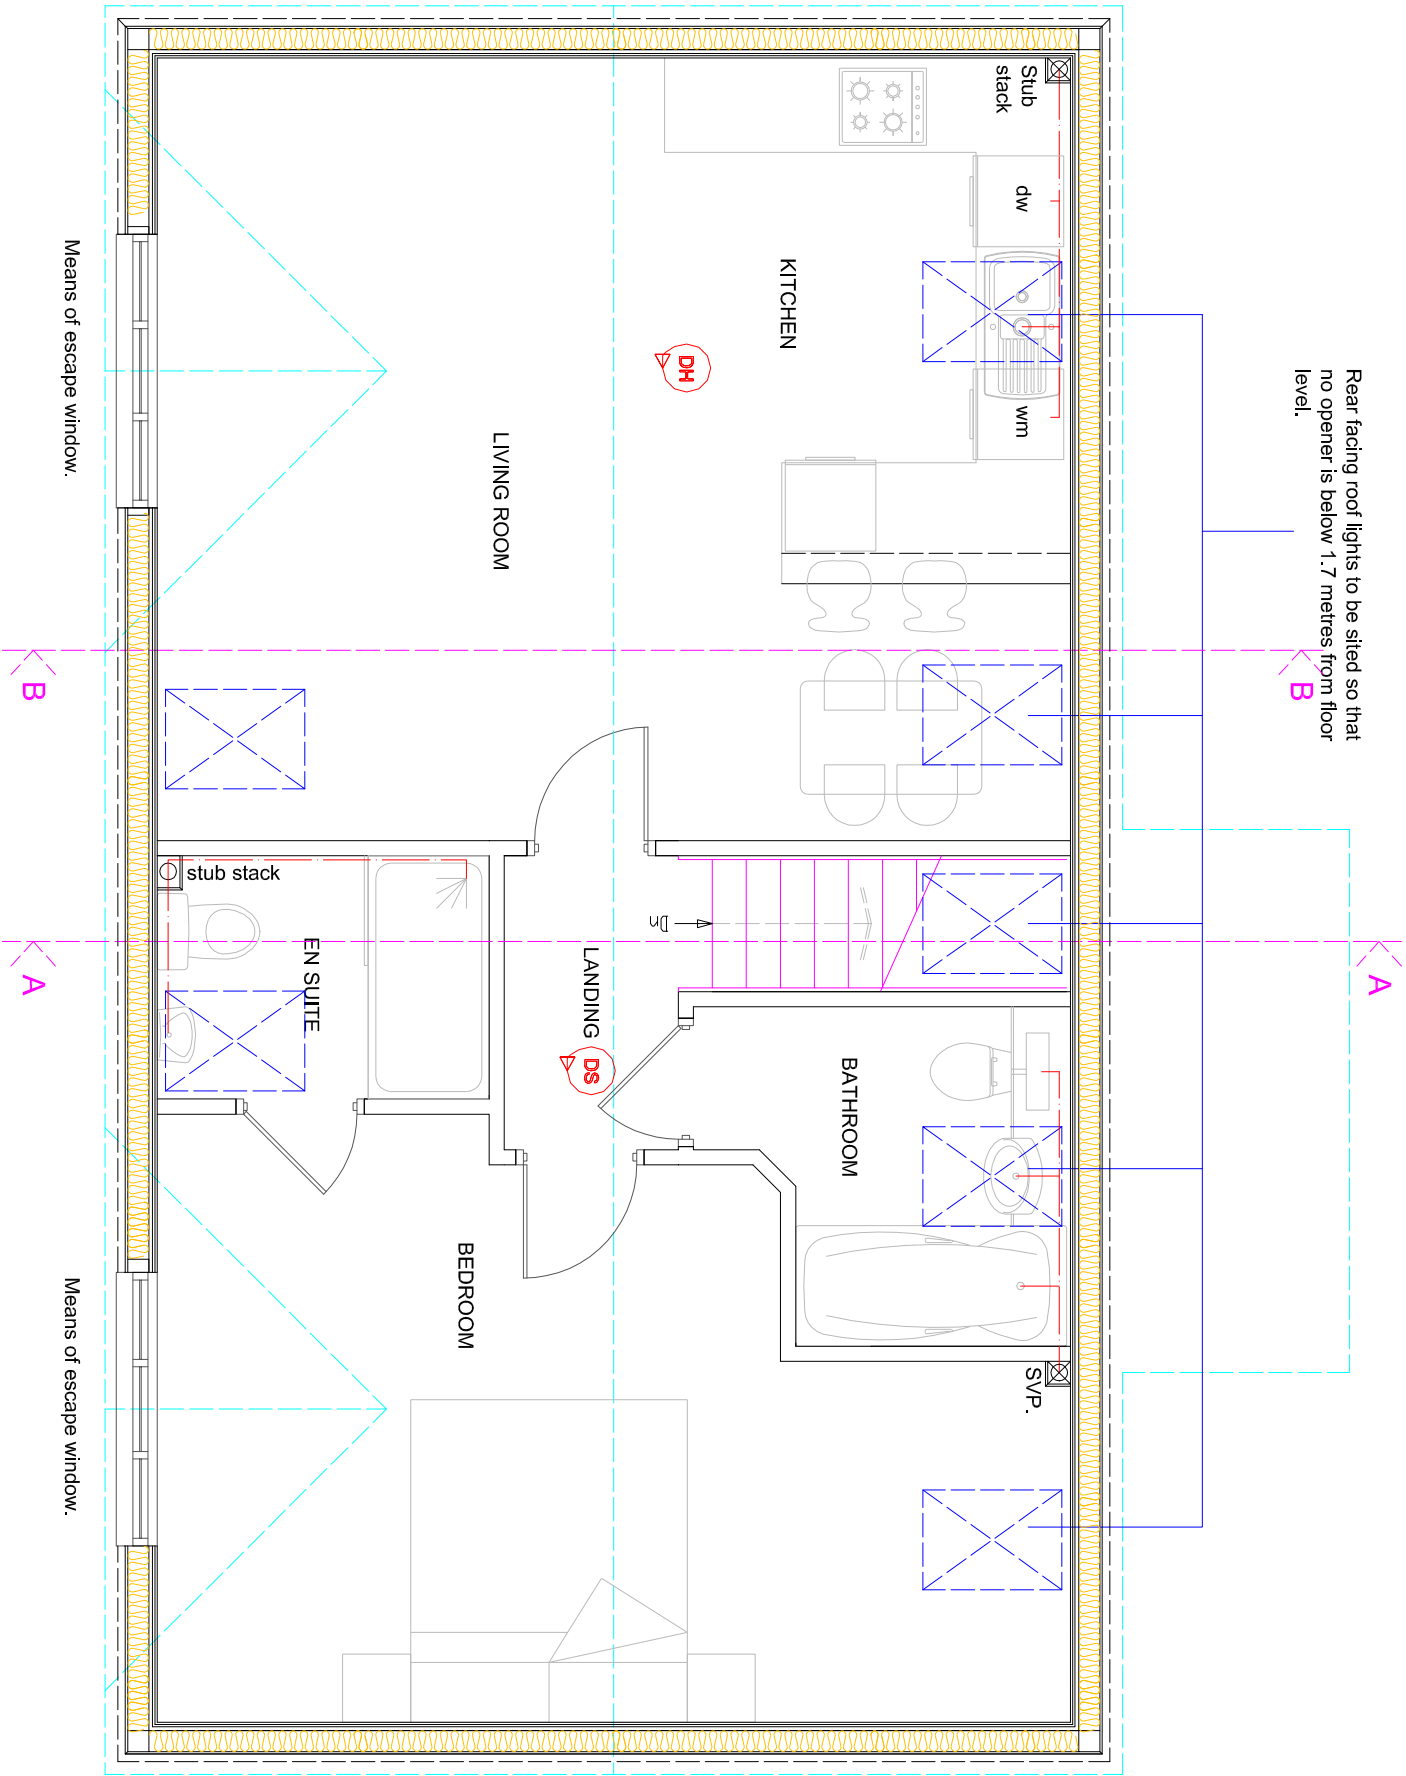

Rear facing roof lights to be sited so that no opener is below 1.7 metres from floor level.

PROPOSED FIRST FLOOR PLAN

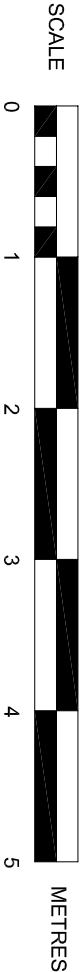

Drawings t be read in conjenction with Paul Grinyer Associates design and calculations, Job No. Reference - 21030.

SUSSEX BUILDING CONSULTANCY LIMITED

ABERGAIL, CLYDE ROAD, FELPHAM,
BOGNOR REGIS, WEST SUSSEX.

SCALE - 1/50 REV - G DATE - 22/03/2021



partner
LABC

3 NORTHGOTE ROAD
BOGNOR REGIS
PO21 5LZ

TEL/FAX - (01243) 861379