



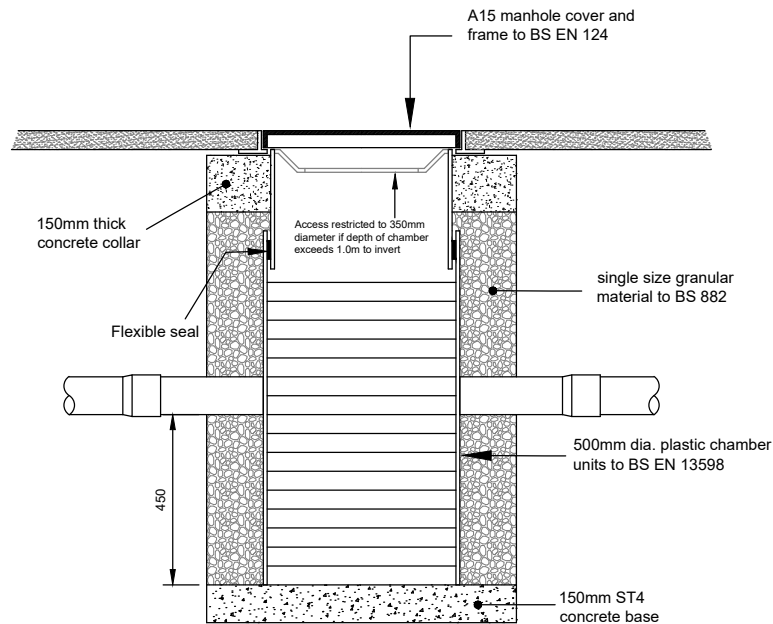


Typical Silt Trap Inspection Chamber Detail
(for use in landscaped areas and footways)

Note
Permeable paving design is for hydraulic purposes only. The structural design will depend on the loads it is required to take and the strength of the formation and is to be carried out by others

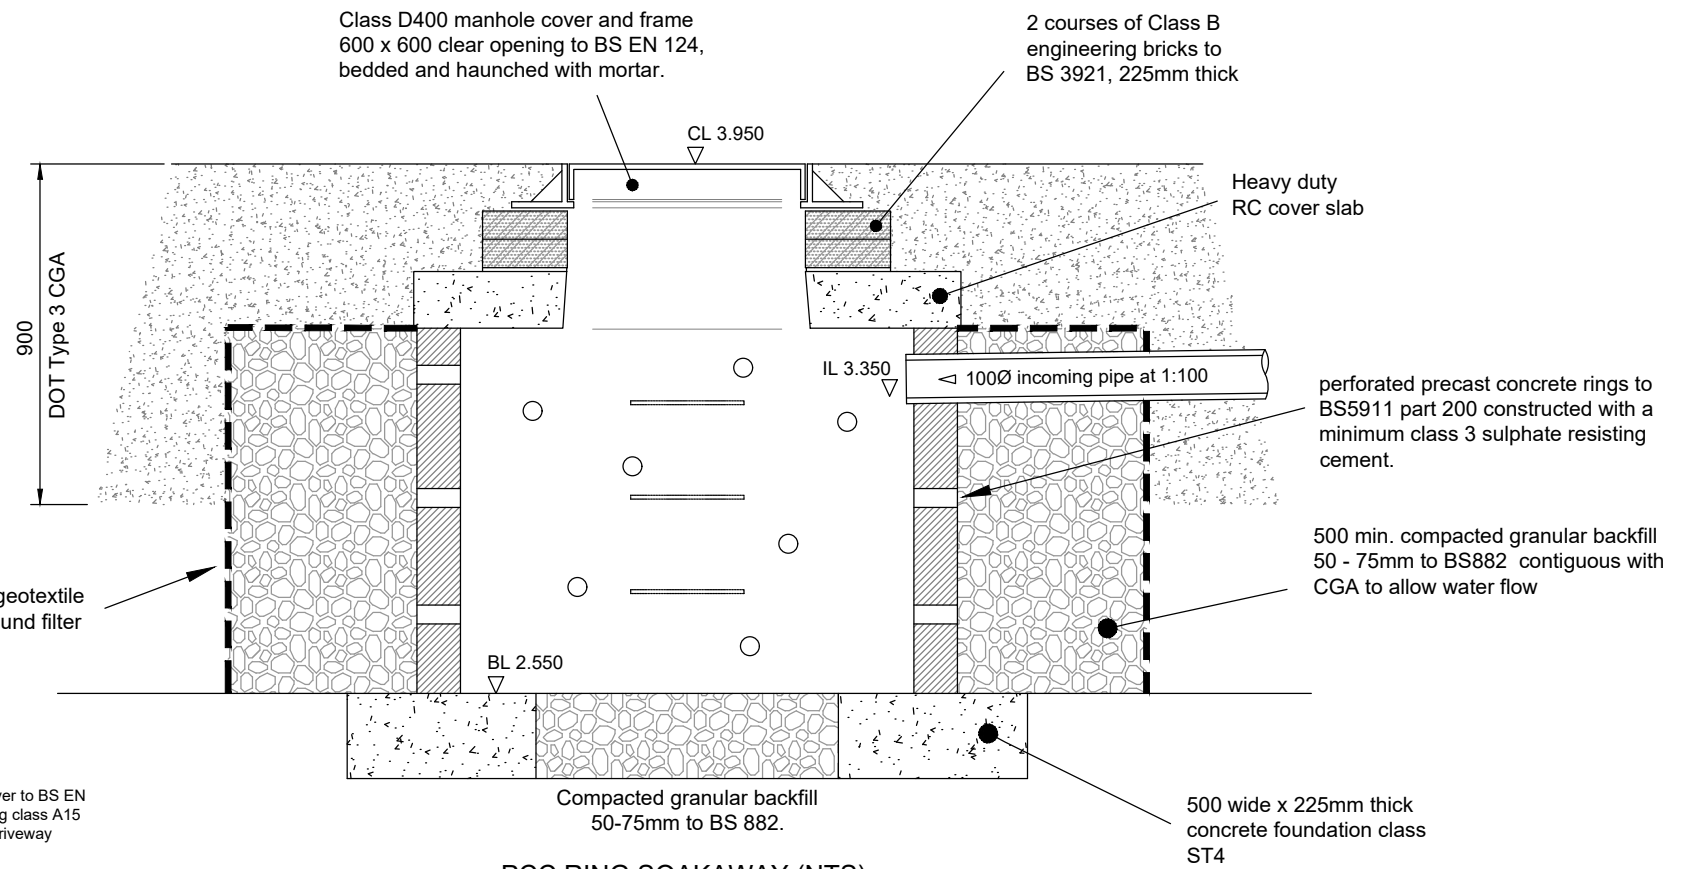


PCC RING SOAKAWAY (NTS)

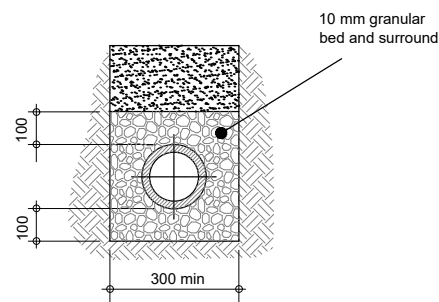


GRANULAR SURROUND (CLASS S)



To be used where cover to crown of pipe is greater than 1200mm under footpaths and private soft landscaped areas. Concrete bed and surround to be used elsewhere

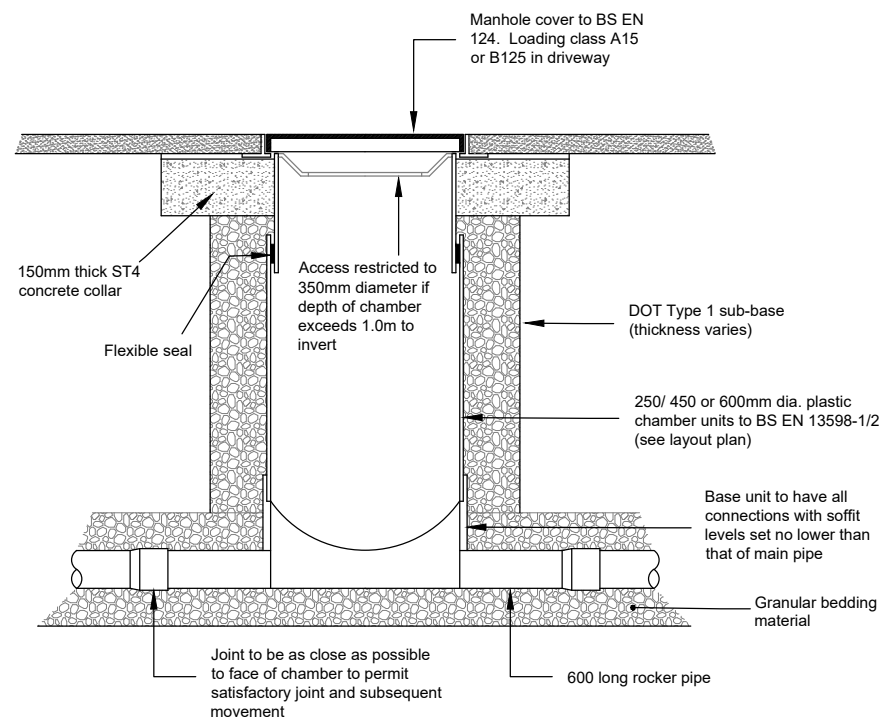

Typical Access Chamber Detail - Type 4
(for use in landscaped areas and footways)

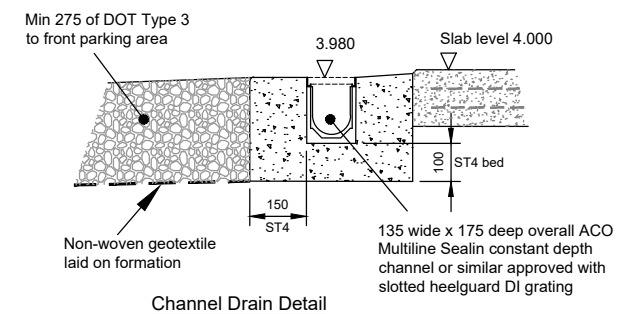

Channel Drain Detail

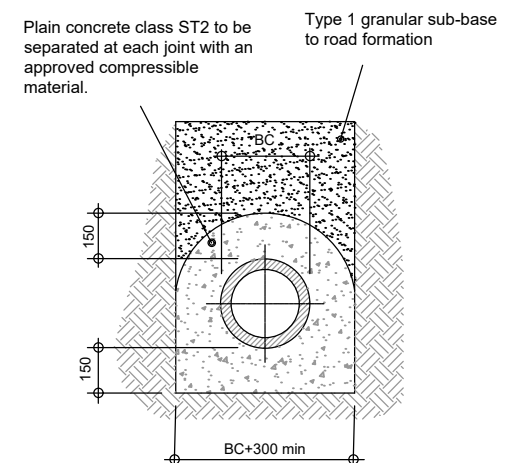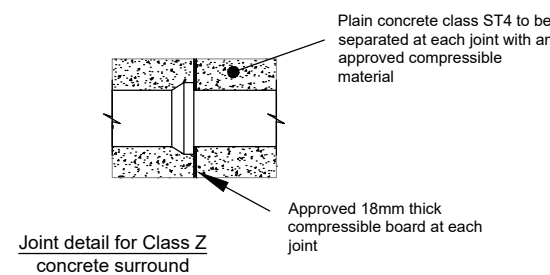

CONCRETE SURROUND (CLASS Z)

To be used where cover to crown of pipe is less than 900mm under soft landscaped areas and less than 1200mm under other vehicular areas and footways

-	Original			RTFC	11.5.21
Rev.	Description	App.	Chk.	Drm.	Date

Project	Abergail Clyde Road Felpham
---------	-----------------------------------

Client	Tom Barnes
Drawing Title	Surface Water Drainage Construction Details

--	--

© This drawing is copyright and may not be reproduced without written authority			
Scale	As shown	At original	A3
Drawing Number	2020/C2	Revision	-