


Remove partition walls and provide purlin support above to engineers detail and calculations.

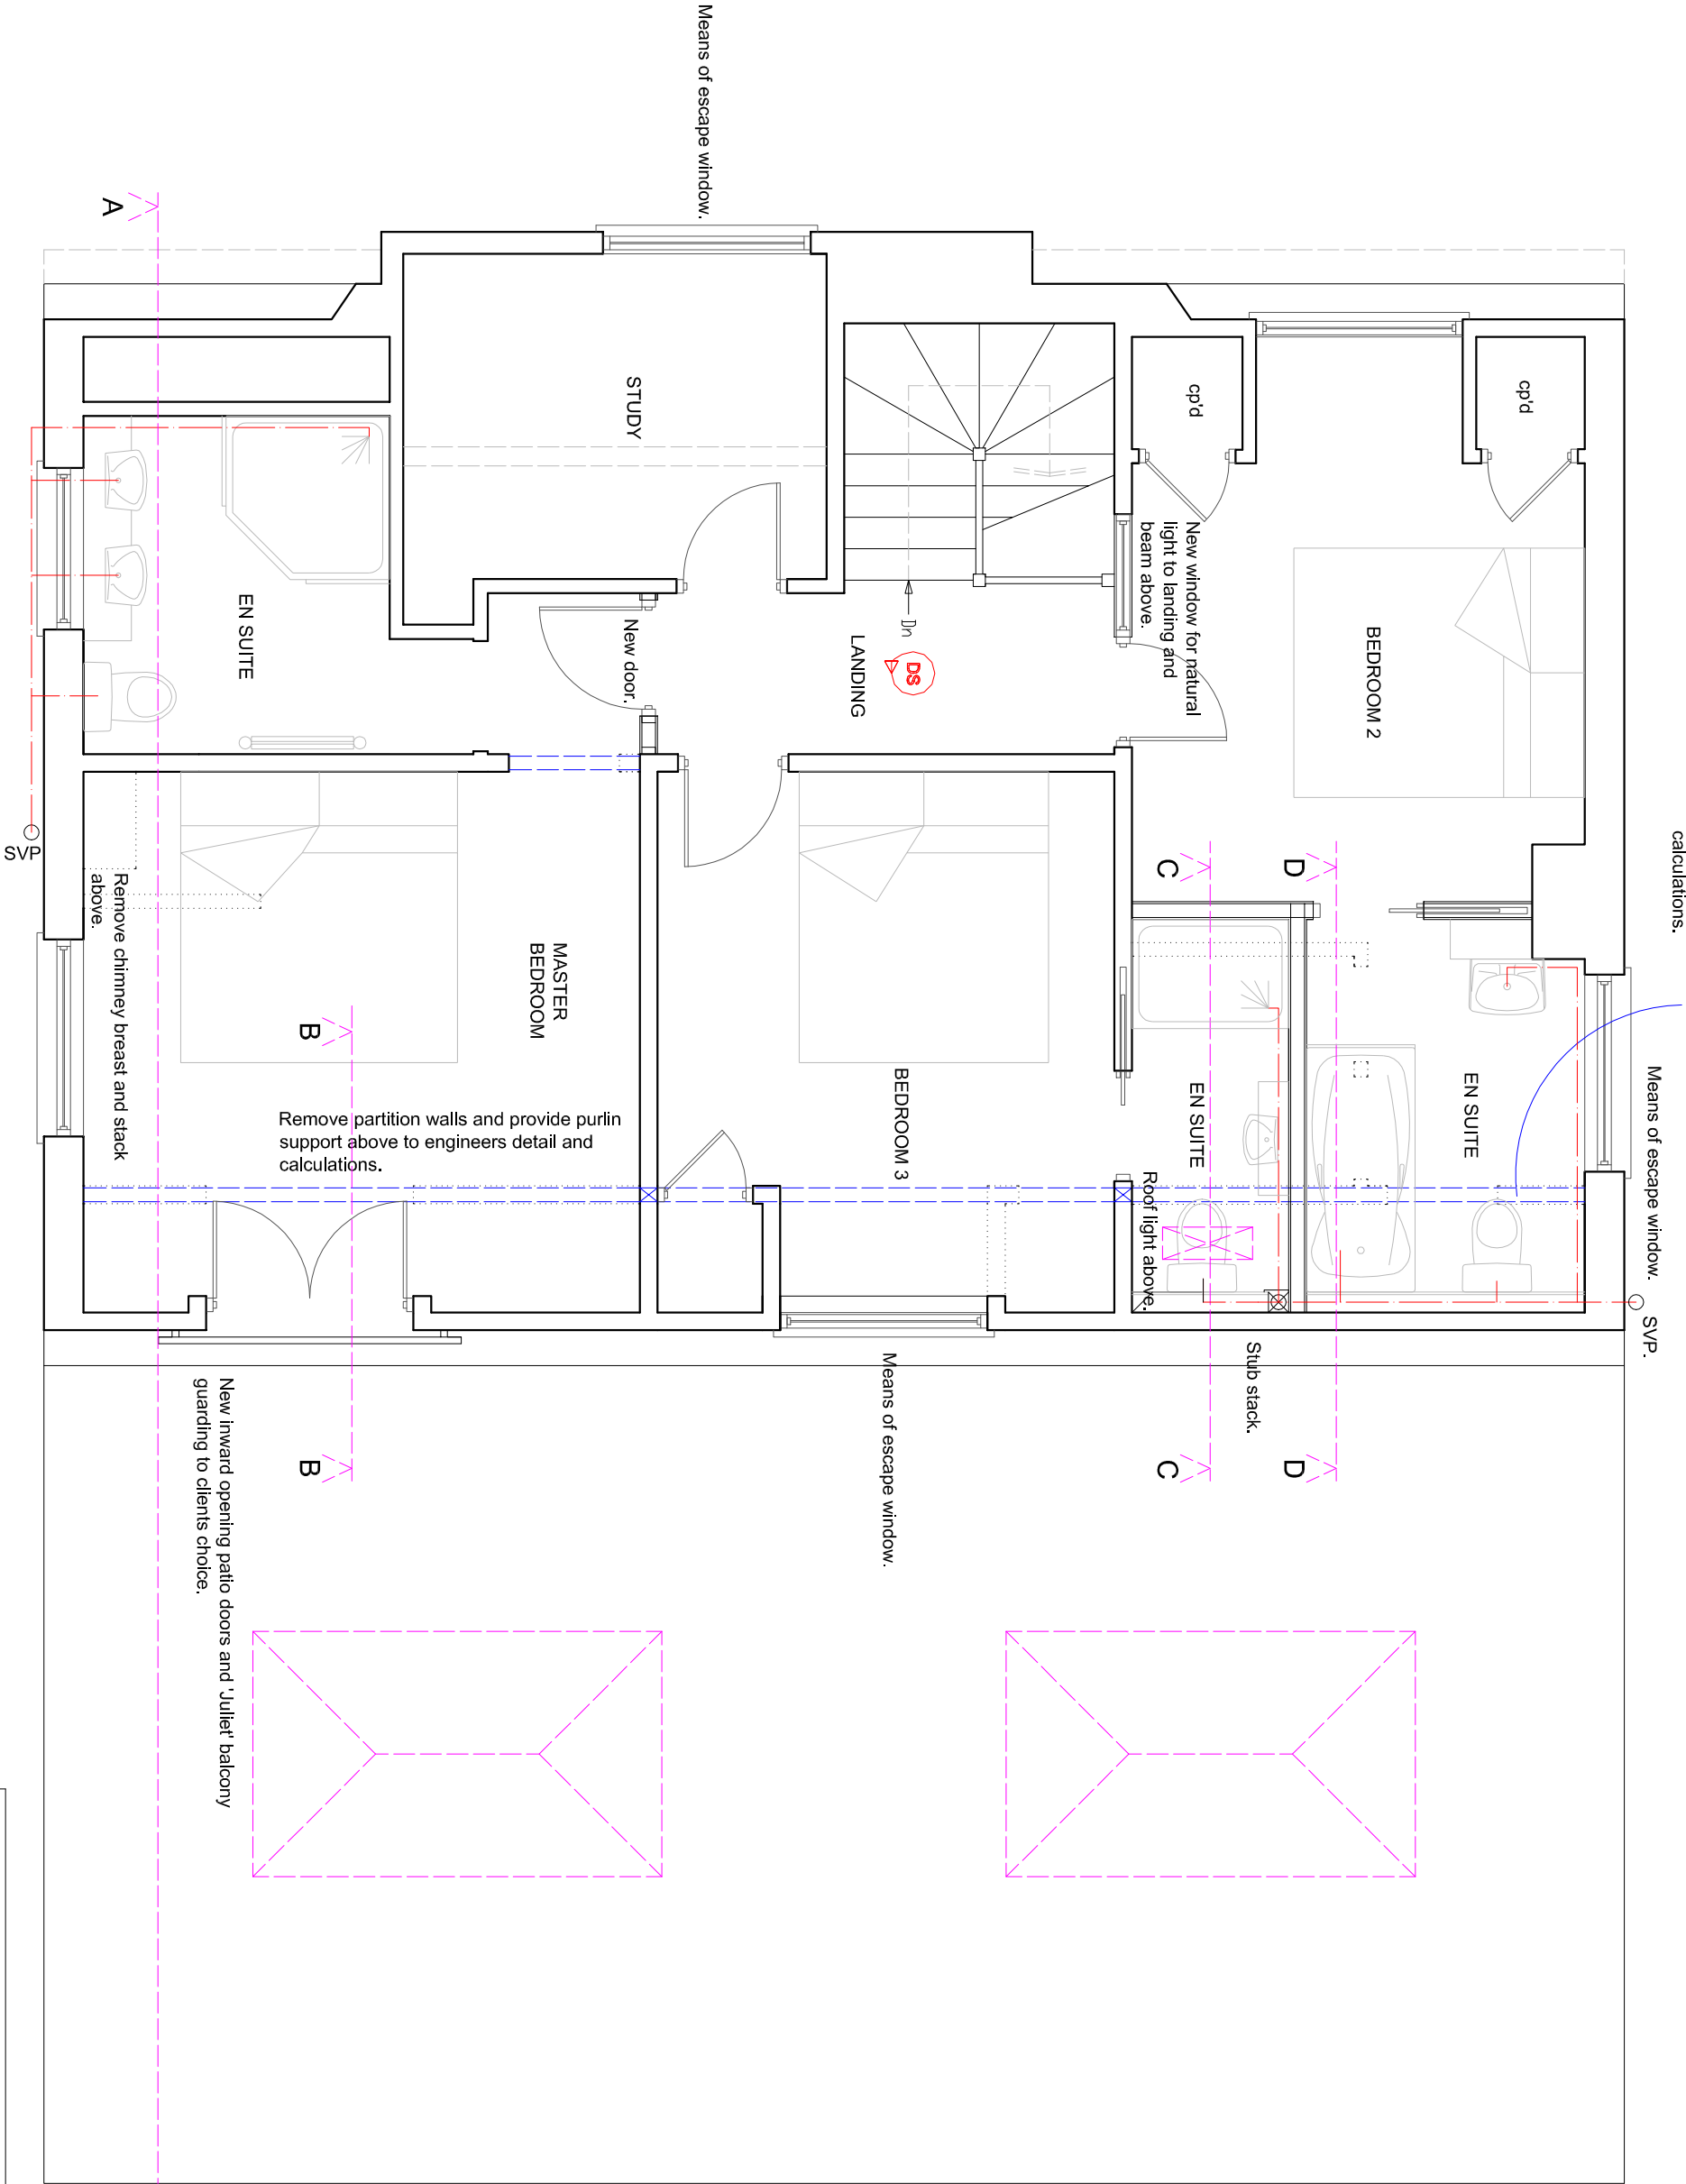

PROPOSED FIRST FLOOR PLAN

SUSSEX BUILDING CONSULTANCY LIMITED

67 CROSSBUSH ROAD, FELPHAM,
BOGNOR REGIS, WEST SUSSEX.

SCALE - 1/50 REV - D DATE - 06/03/2018

LABC
partner
3 NORTHCOTE ROAD
BOGNOR REGIS
PO21 5LZ
TEL/FAX - (01243) 861379