


EXISTING PLOT PLAN

SUSSEX BUILDING CONSULTANCY LIMITED

29A SOUTH DRIVE, FELPHAM,
BOGNOR REGIS, WEST SUSSEX.

SCALE - 1/100 REV - DATE - 10/05/2020

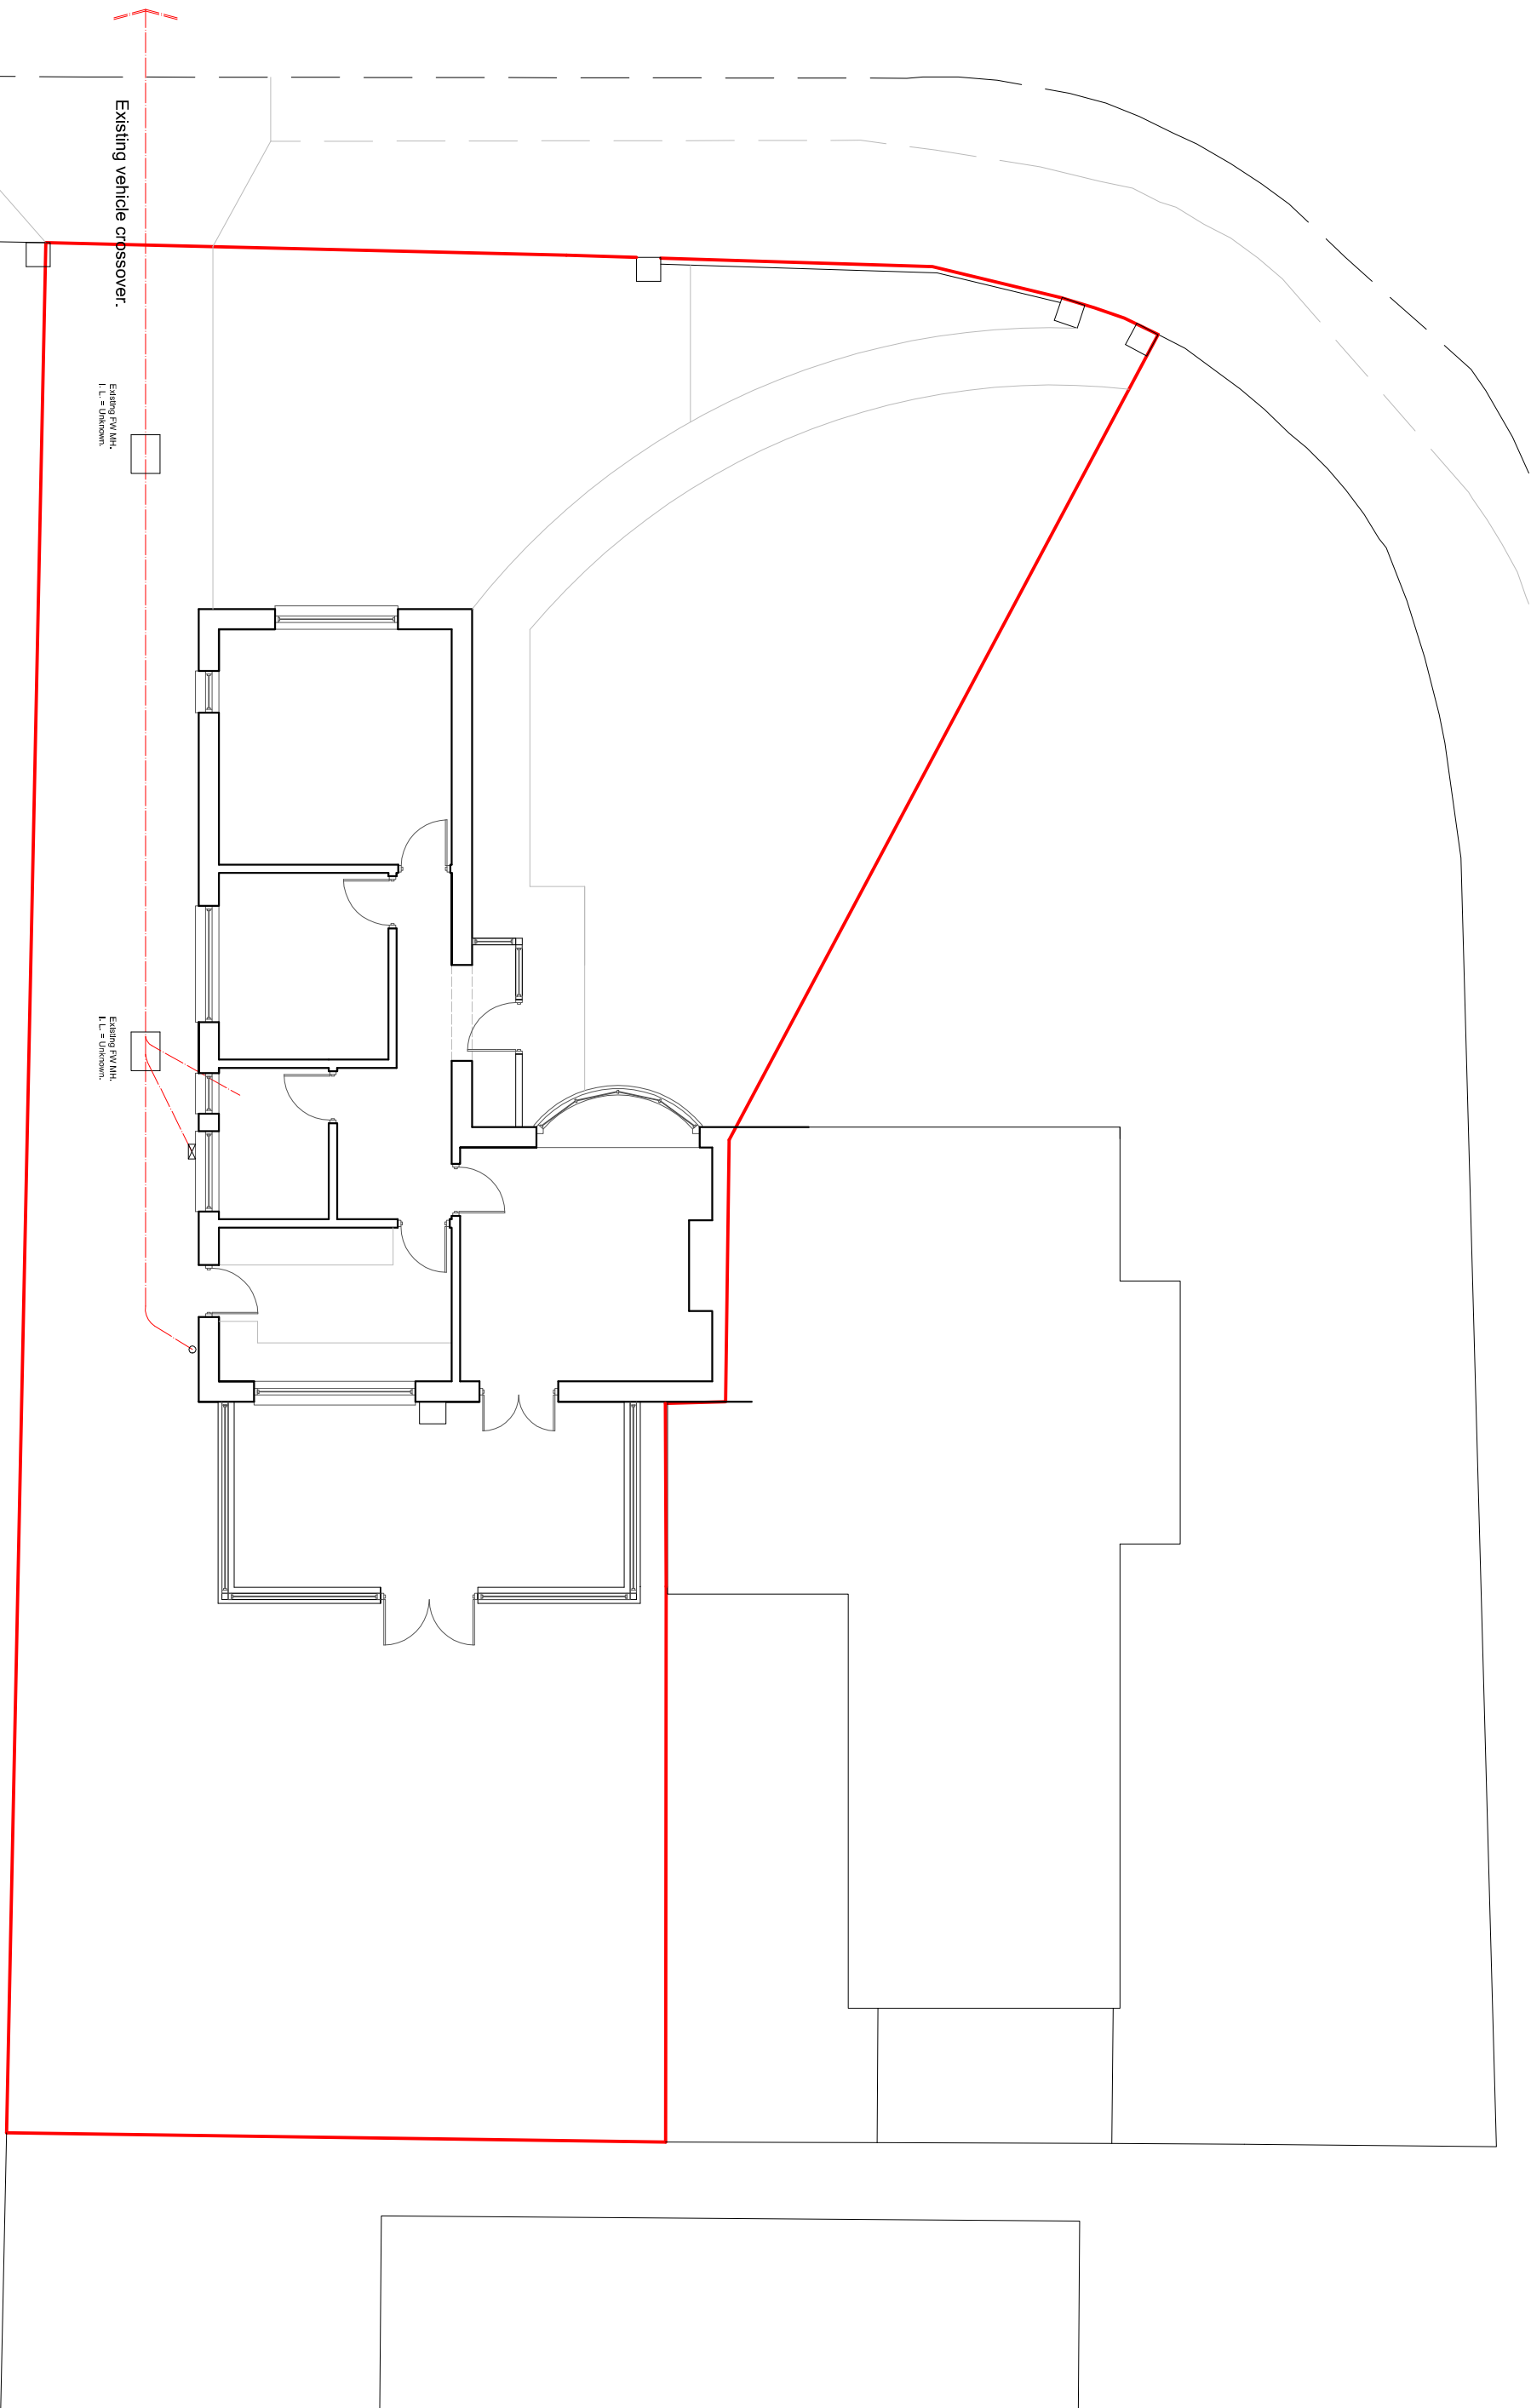

LABC
partner
3 NORTHGATE ROAD
BOGNOR REGIS
PO21 1SZ
TEL: (01243) 861376

ARUN DISTRICT COUNCIL FP/67/20/HH