


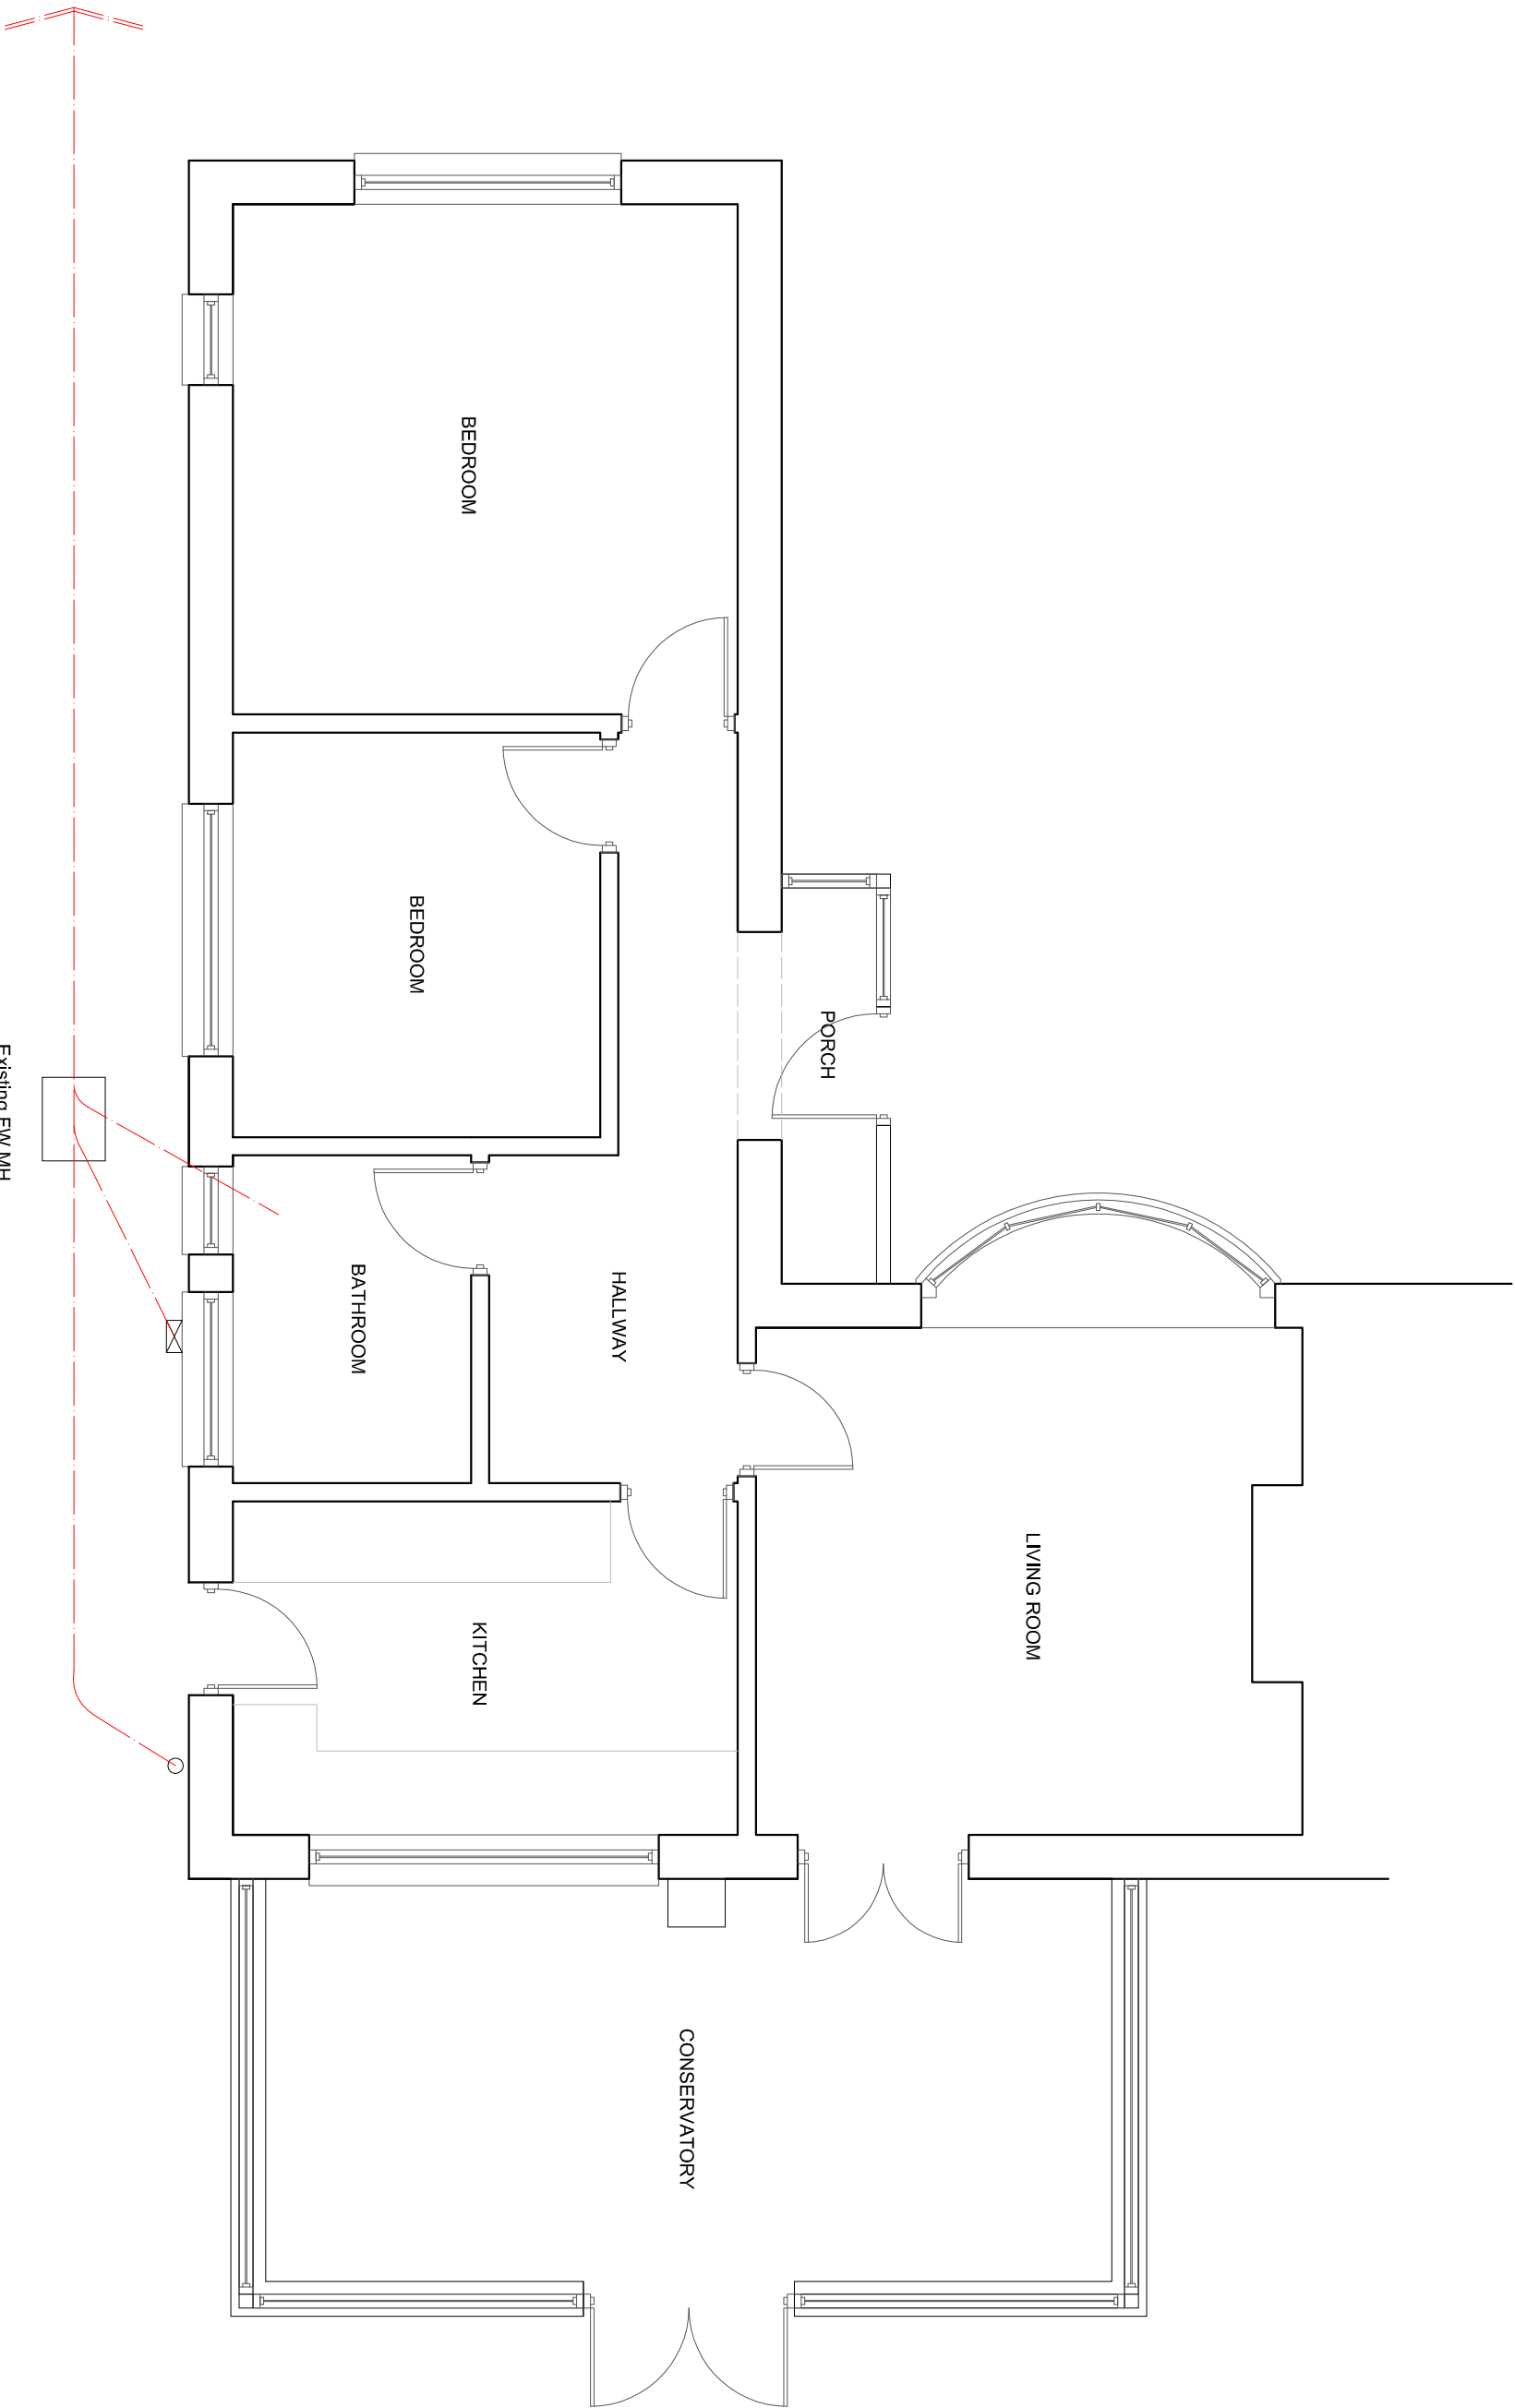

Boundary.

EXISTING GROUND FLOOR PLAN



SUSSEX BUILDING CONSULTANCY LIMITED

29A SOUTH DRIVE, FELPHAM,
BOGNOR REGIS, WEST SUSSEX.

SCALE - 1/50 REV - DATE - 16/03/2020

LABC
partner
3 NORTHCOTE ROAD
BOGNOR REGIS
PO21 5LZ
TEL/FAX - (01243) 861379