


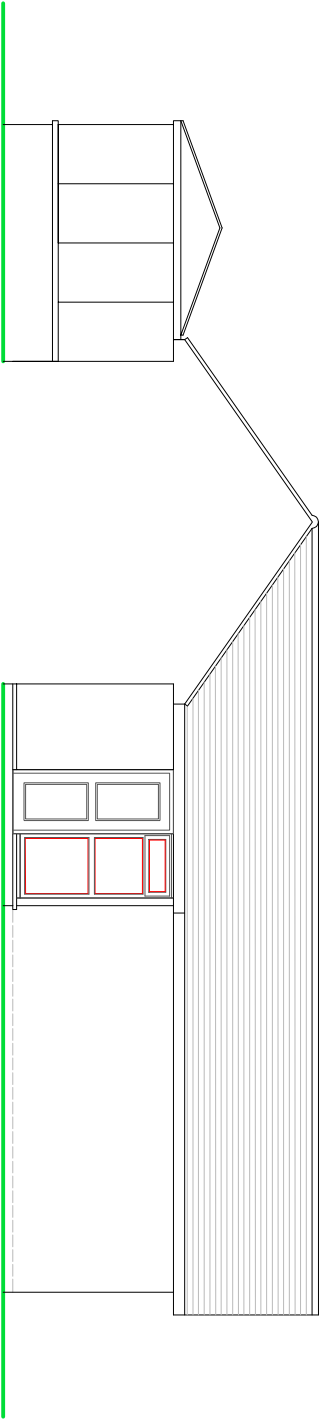


SIDE ELEVATION

NOTES


ROOF - Concrete interlocking tiles to pitched roof.

WALLS - Mixture of painted and fair faced brickwork.


WINDOWS/DOORS - White framed PVC double glazed units.

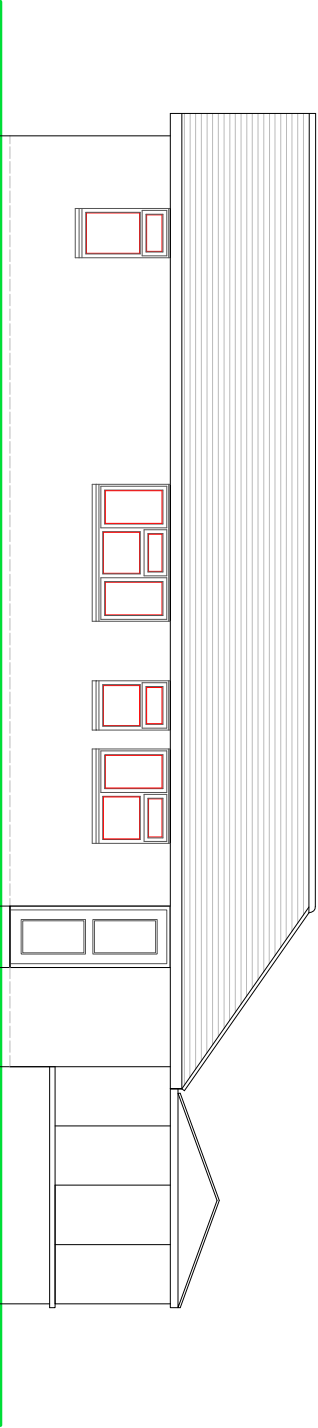


SIDE ELEVATION

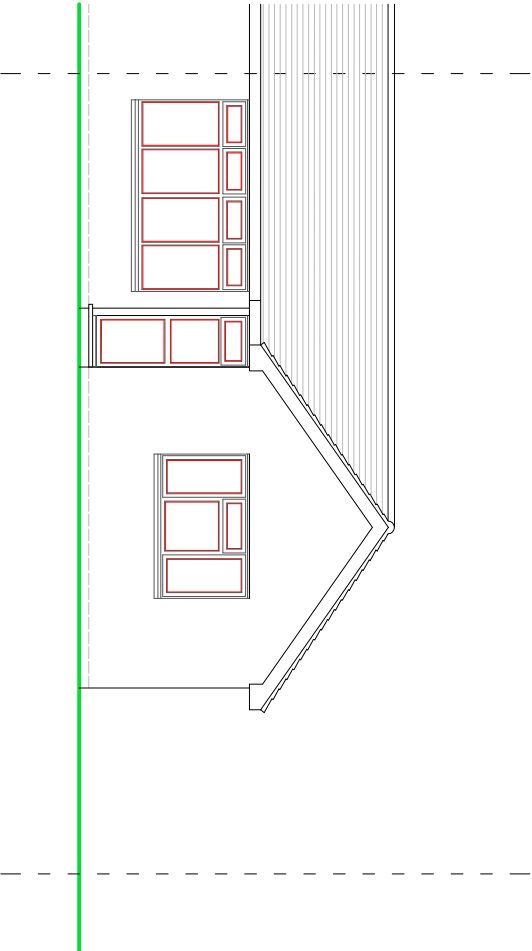

FRONT ELEVATION

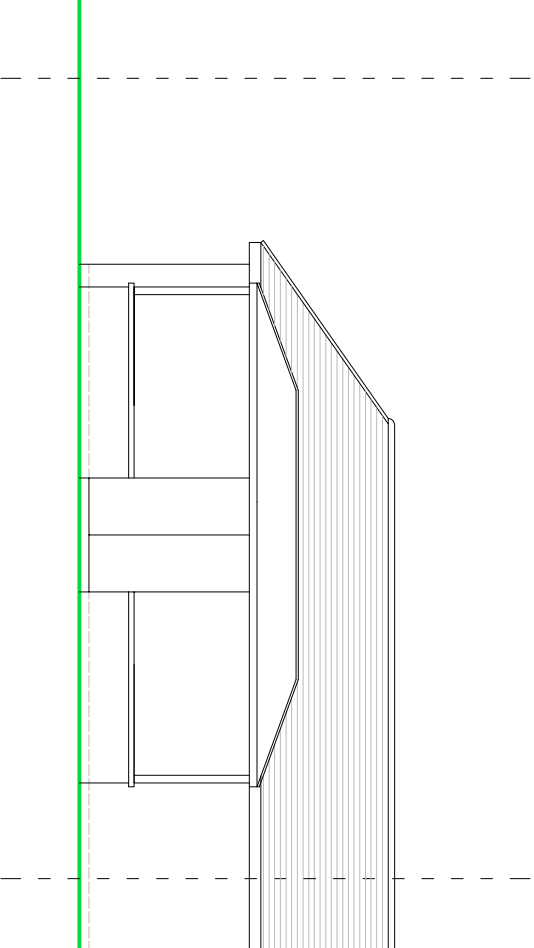

REAR ELEVATION

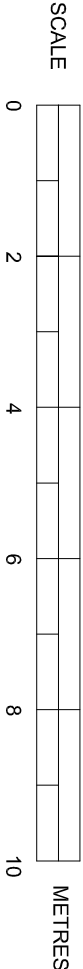

EXISTING ELEVATIONS

SUSSEX BUILDING CONSULTANCY LIMITED

29A SOUTH DRIVE, FELPHAM,
BOGNOR REGIS, WEST SUSSEX.

SCALE - 1/100 REV - DATE - 17/03/2020

LABC
partner
3 NORTHGATE ROAD
PO21 5JZ
BOGNOR REGIS
TEL: (01243) 861379