


PROPOSED PLOT PLAN

SUSSEX BUILDING CONSULTANCY LIMITED
29A SOUTH DRIVE, FELPHAM,
BOGNOR REGIS, WEST SUSSEX.
SCALE - 1/100 REV - DATE - 11/05/2020

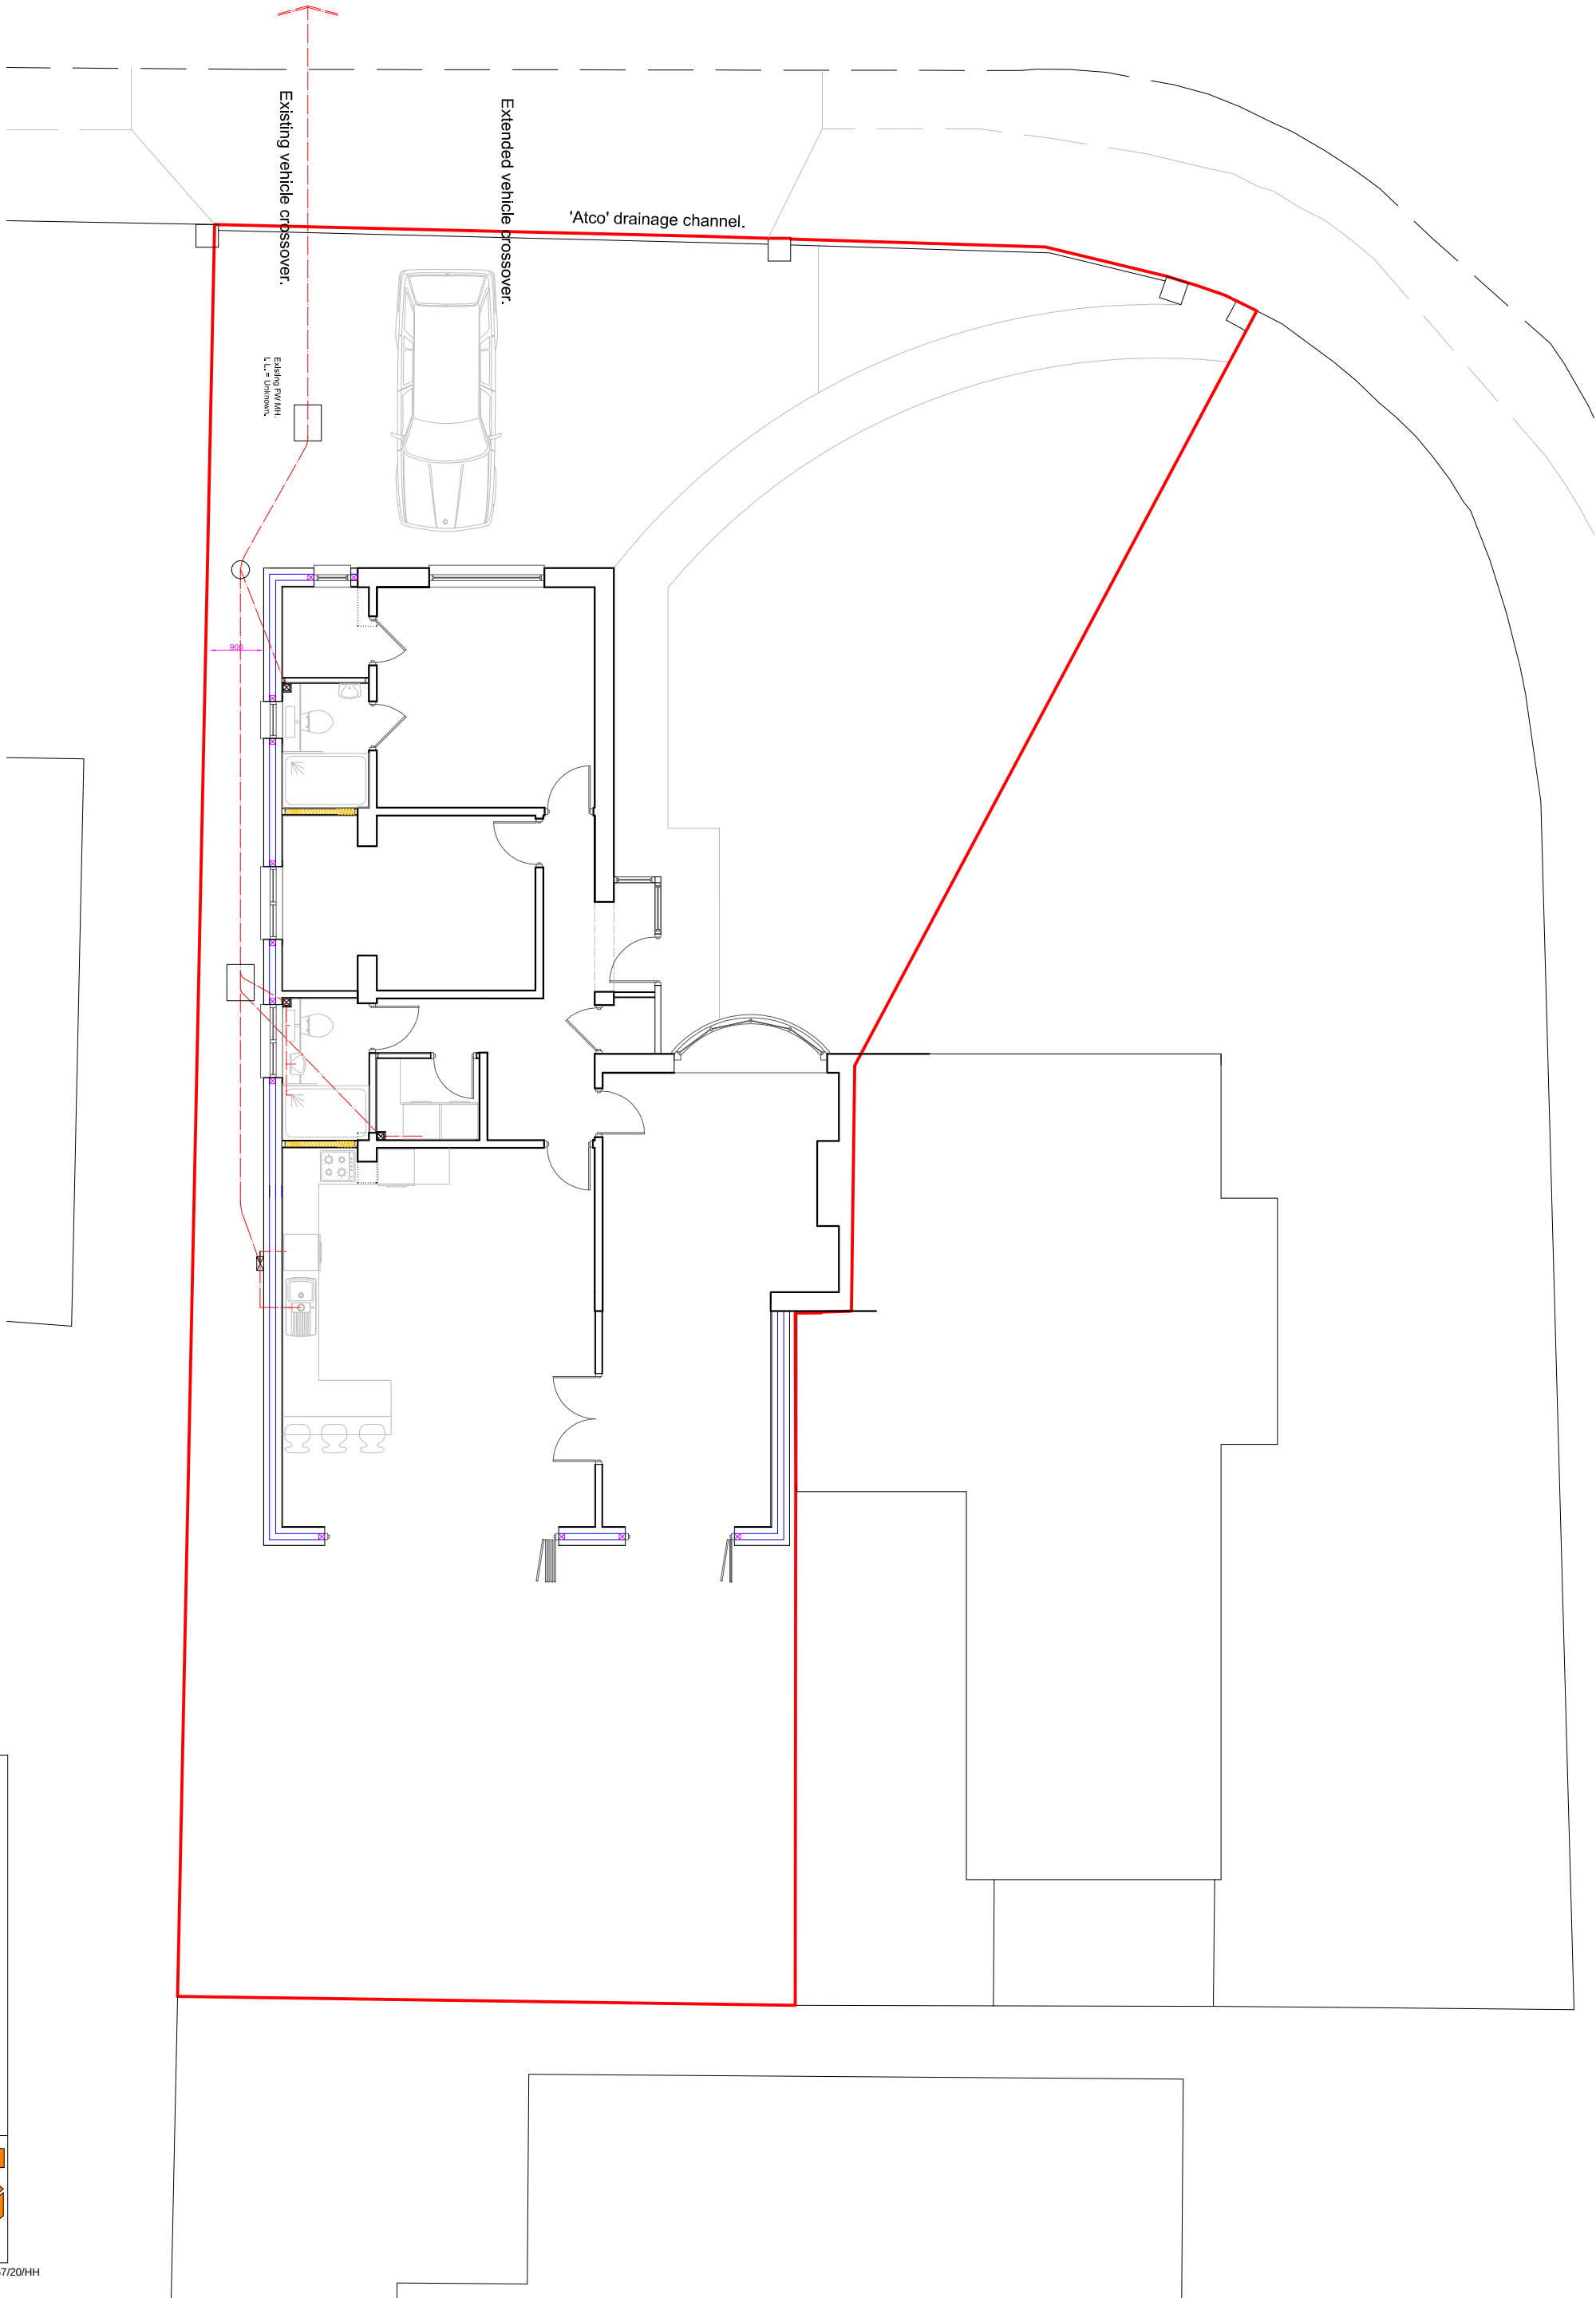

LABC

Partner
3 NORTHCOTE ROAD
BOGNOR REGIS
PO21 2LE
TEL: 01243 861379