



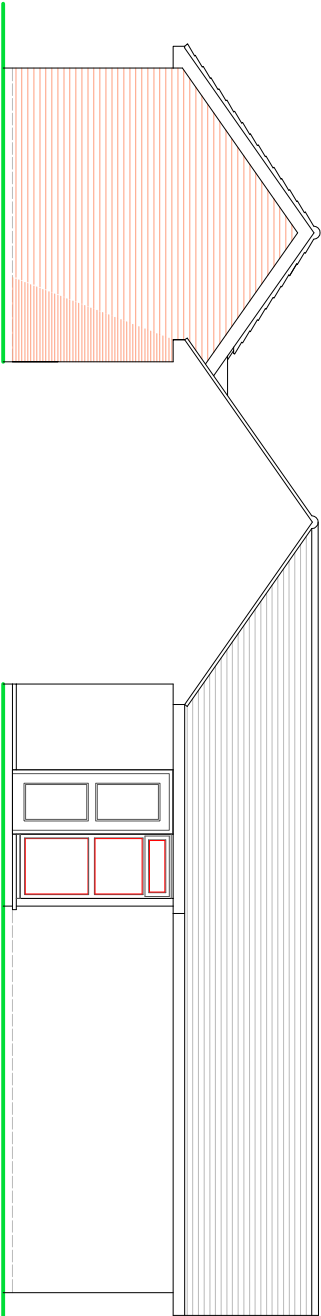


SIDE ELEVATION

NOTES


- ROOF - Interlocking tiles to match existing with GRP covering to flat roof part.
- WALLS - Face brickwork to match existing.
- WINDOWS/DOORS - White framed PVC double glazed units.

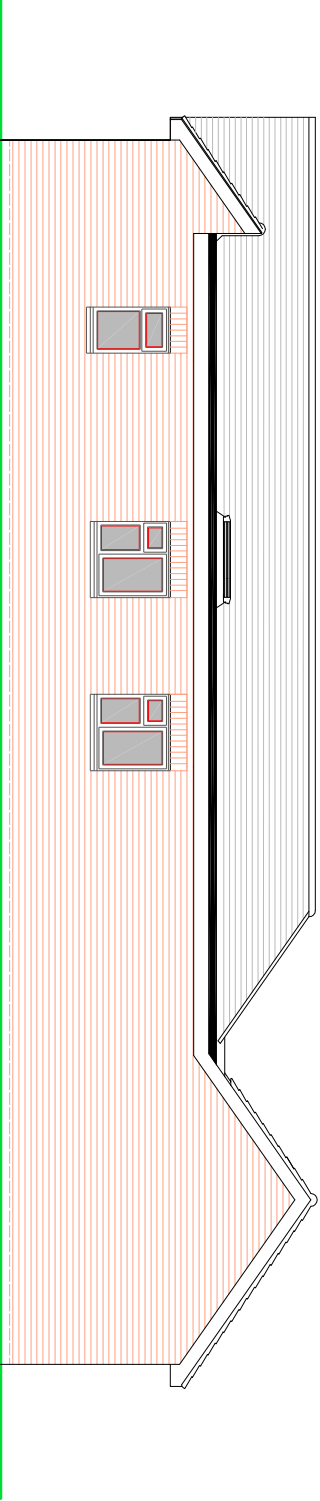

SIDE ELEVATION

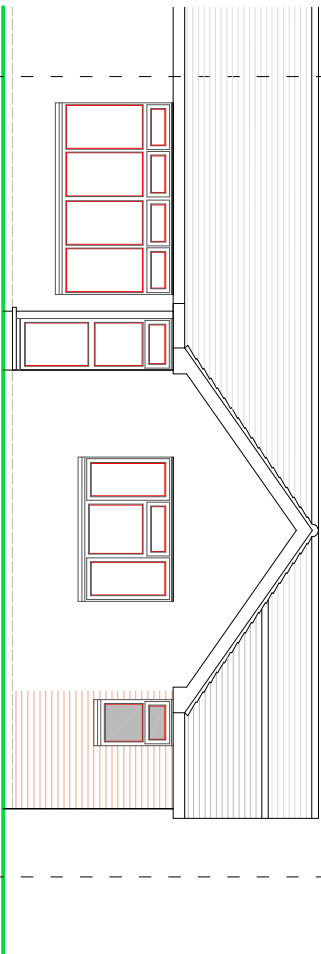

FRONT ELEVATION

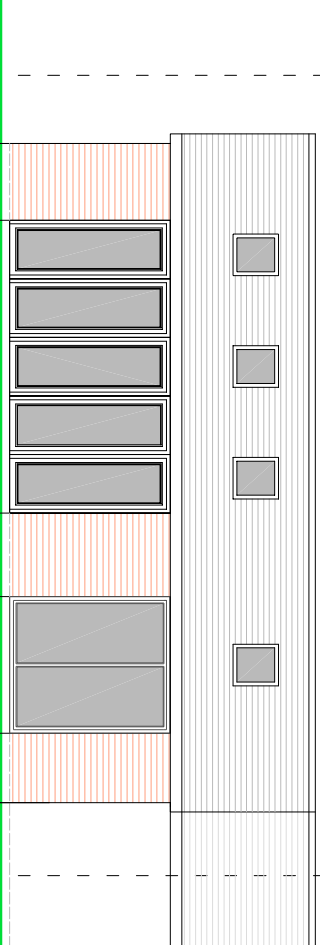

REAR ELEVATION

SCALE



METRES

PROPOSED ELEVATIONS

SUSSEX BUILDING CONSULTANCY LIMITED

29A SOUTH DRIVE, FELPHAM,
BOGNOR REGIS, WEST SUSSEX.

SCALE - 1/100 REV - B DATE - 18/04/2020



LABC

partner

3 NORTHGATE ROAD
BOGNOR REGIS
PO21 5JZ
TEL - (01243) 861379