


REF 1

33 WESTMORELAND DRIVE

NOT TO SCALE

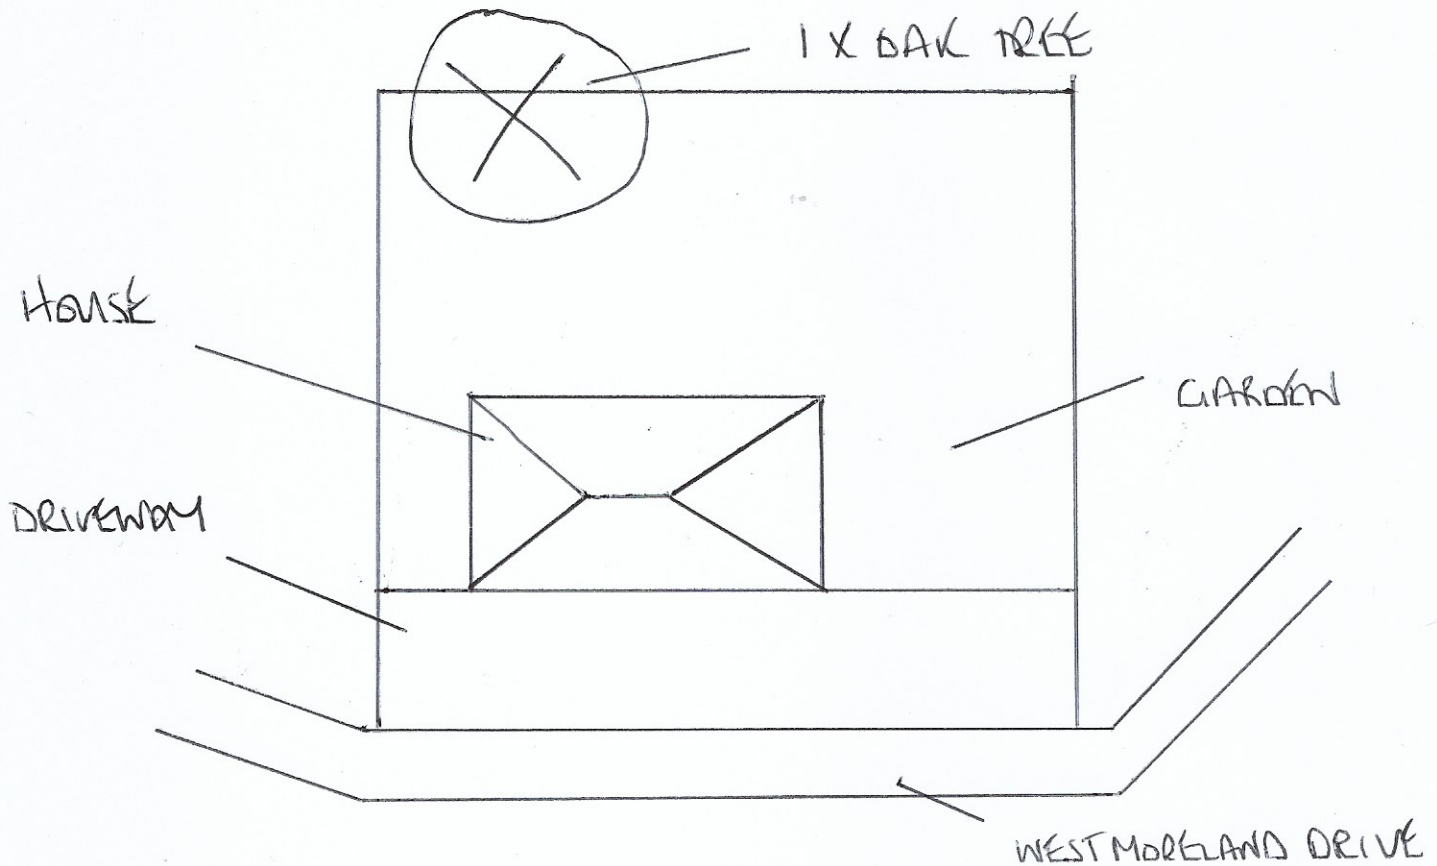

1. TO FELL AND REMOVE 1 X OAK TREE  
AS 30-40% OF ROOT PLATE MISSING.