




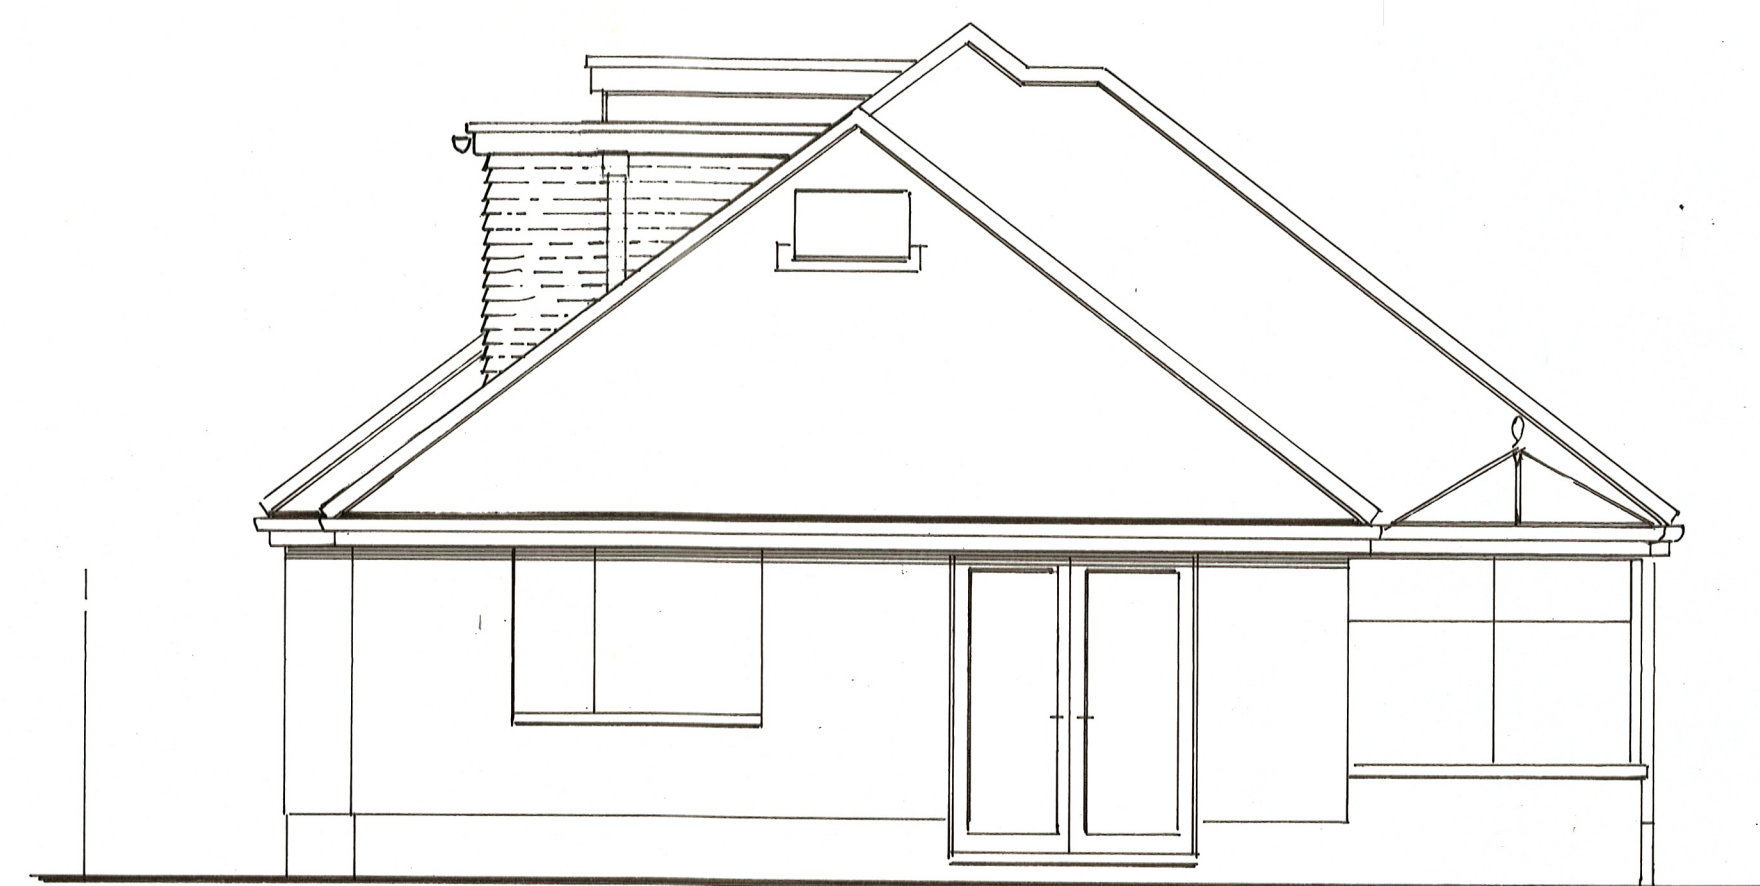


rear · east

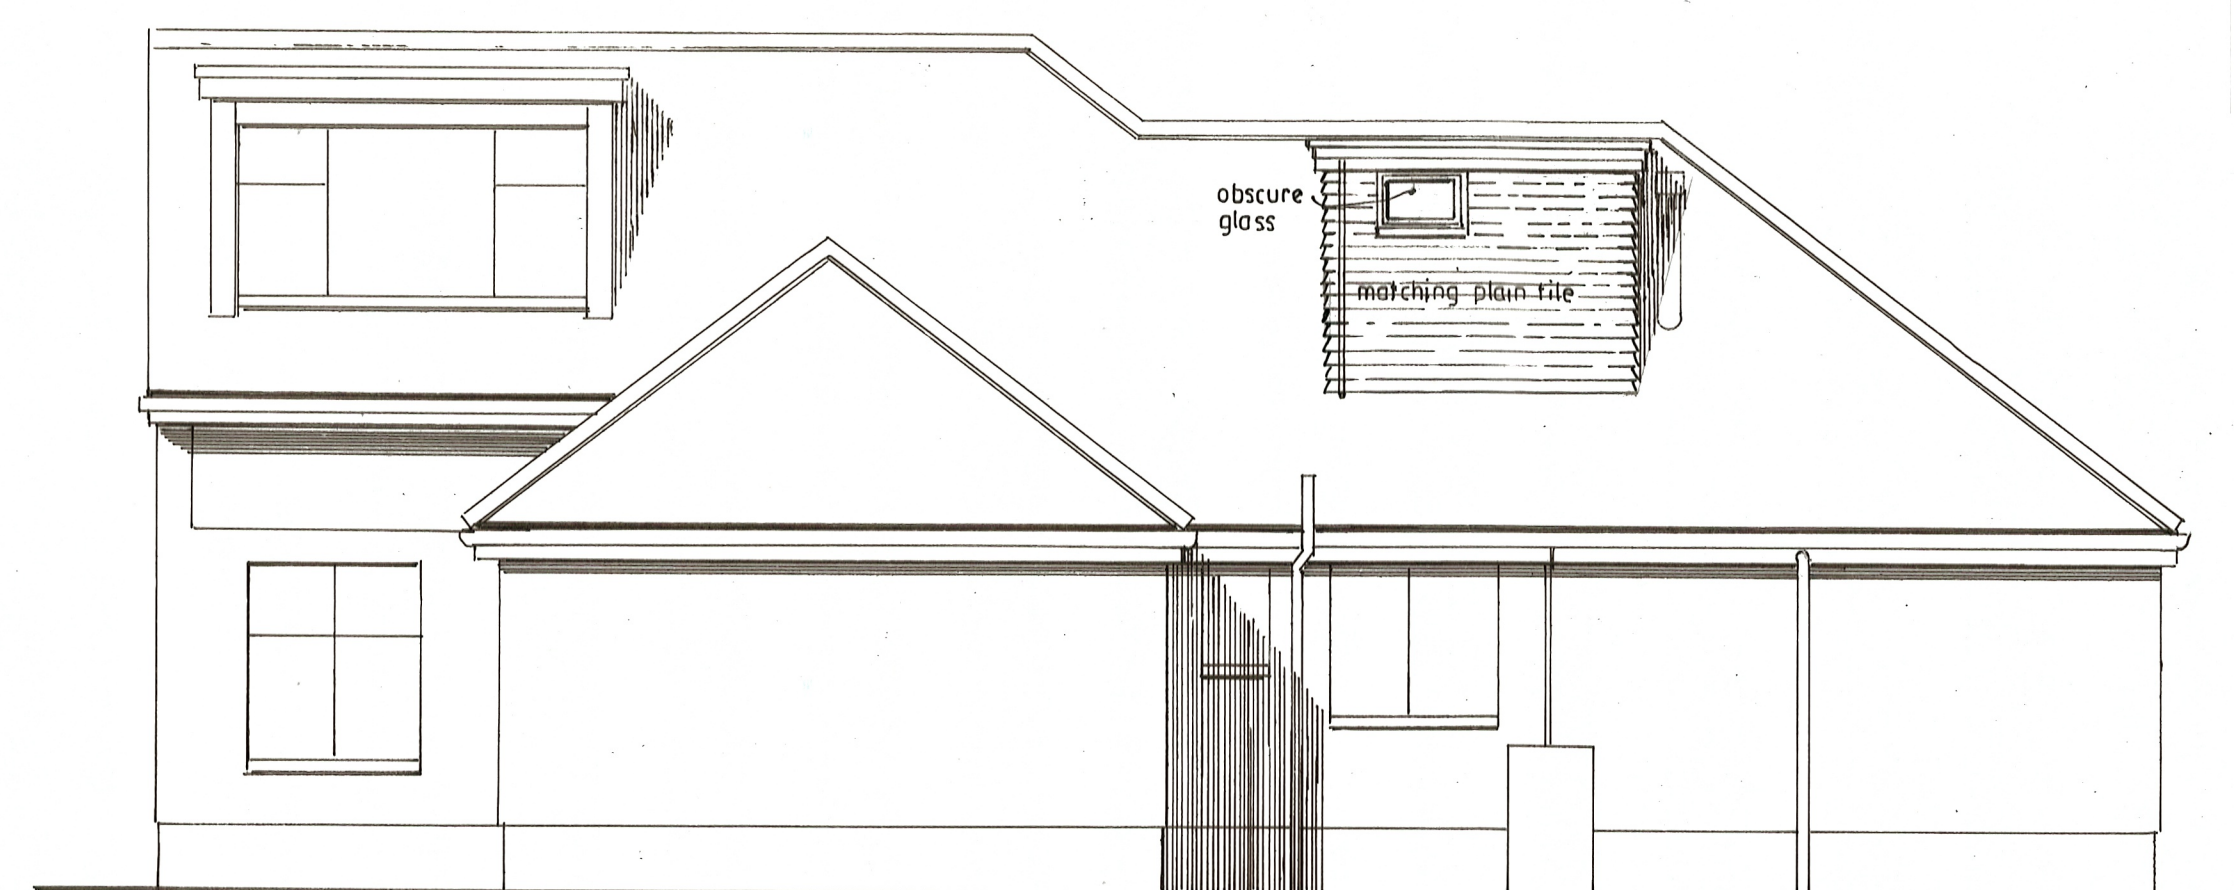



side · south

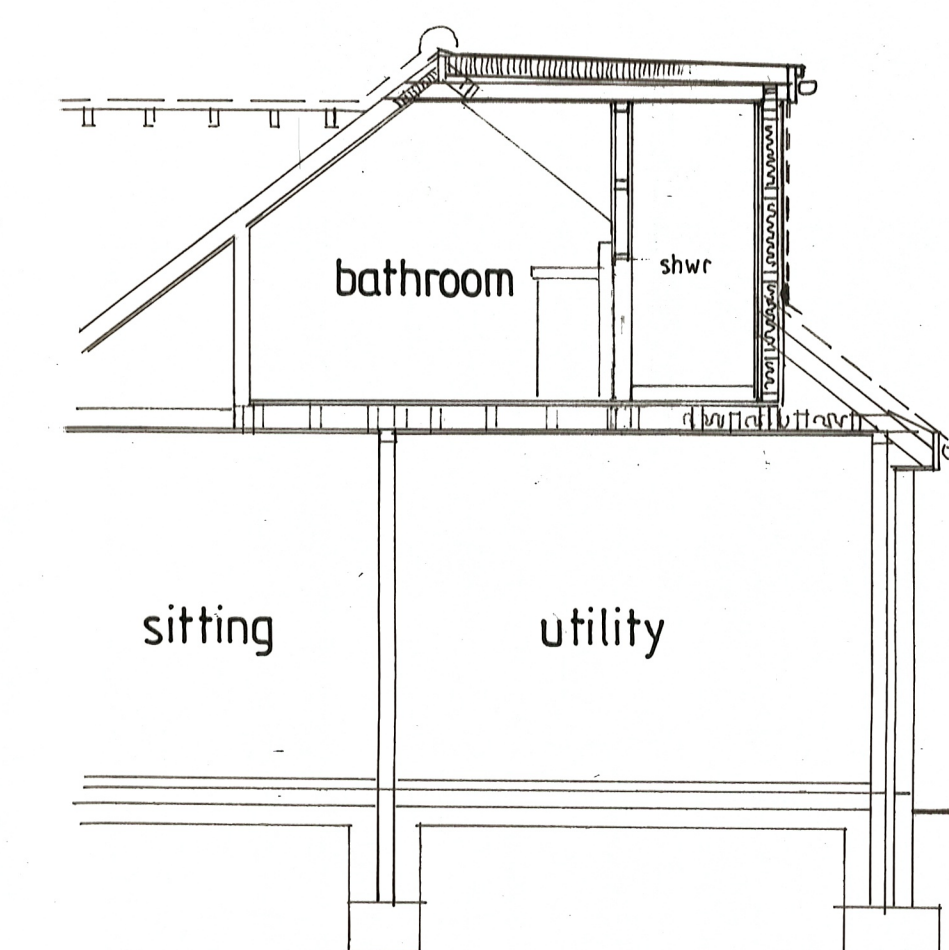

section AA

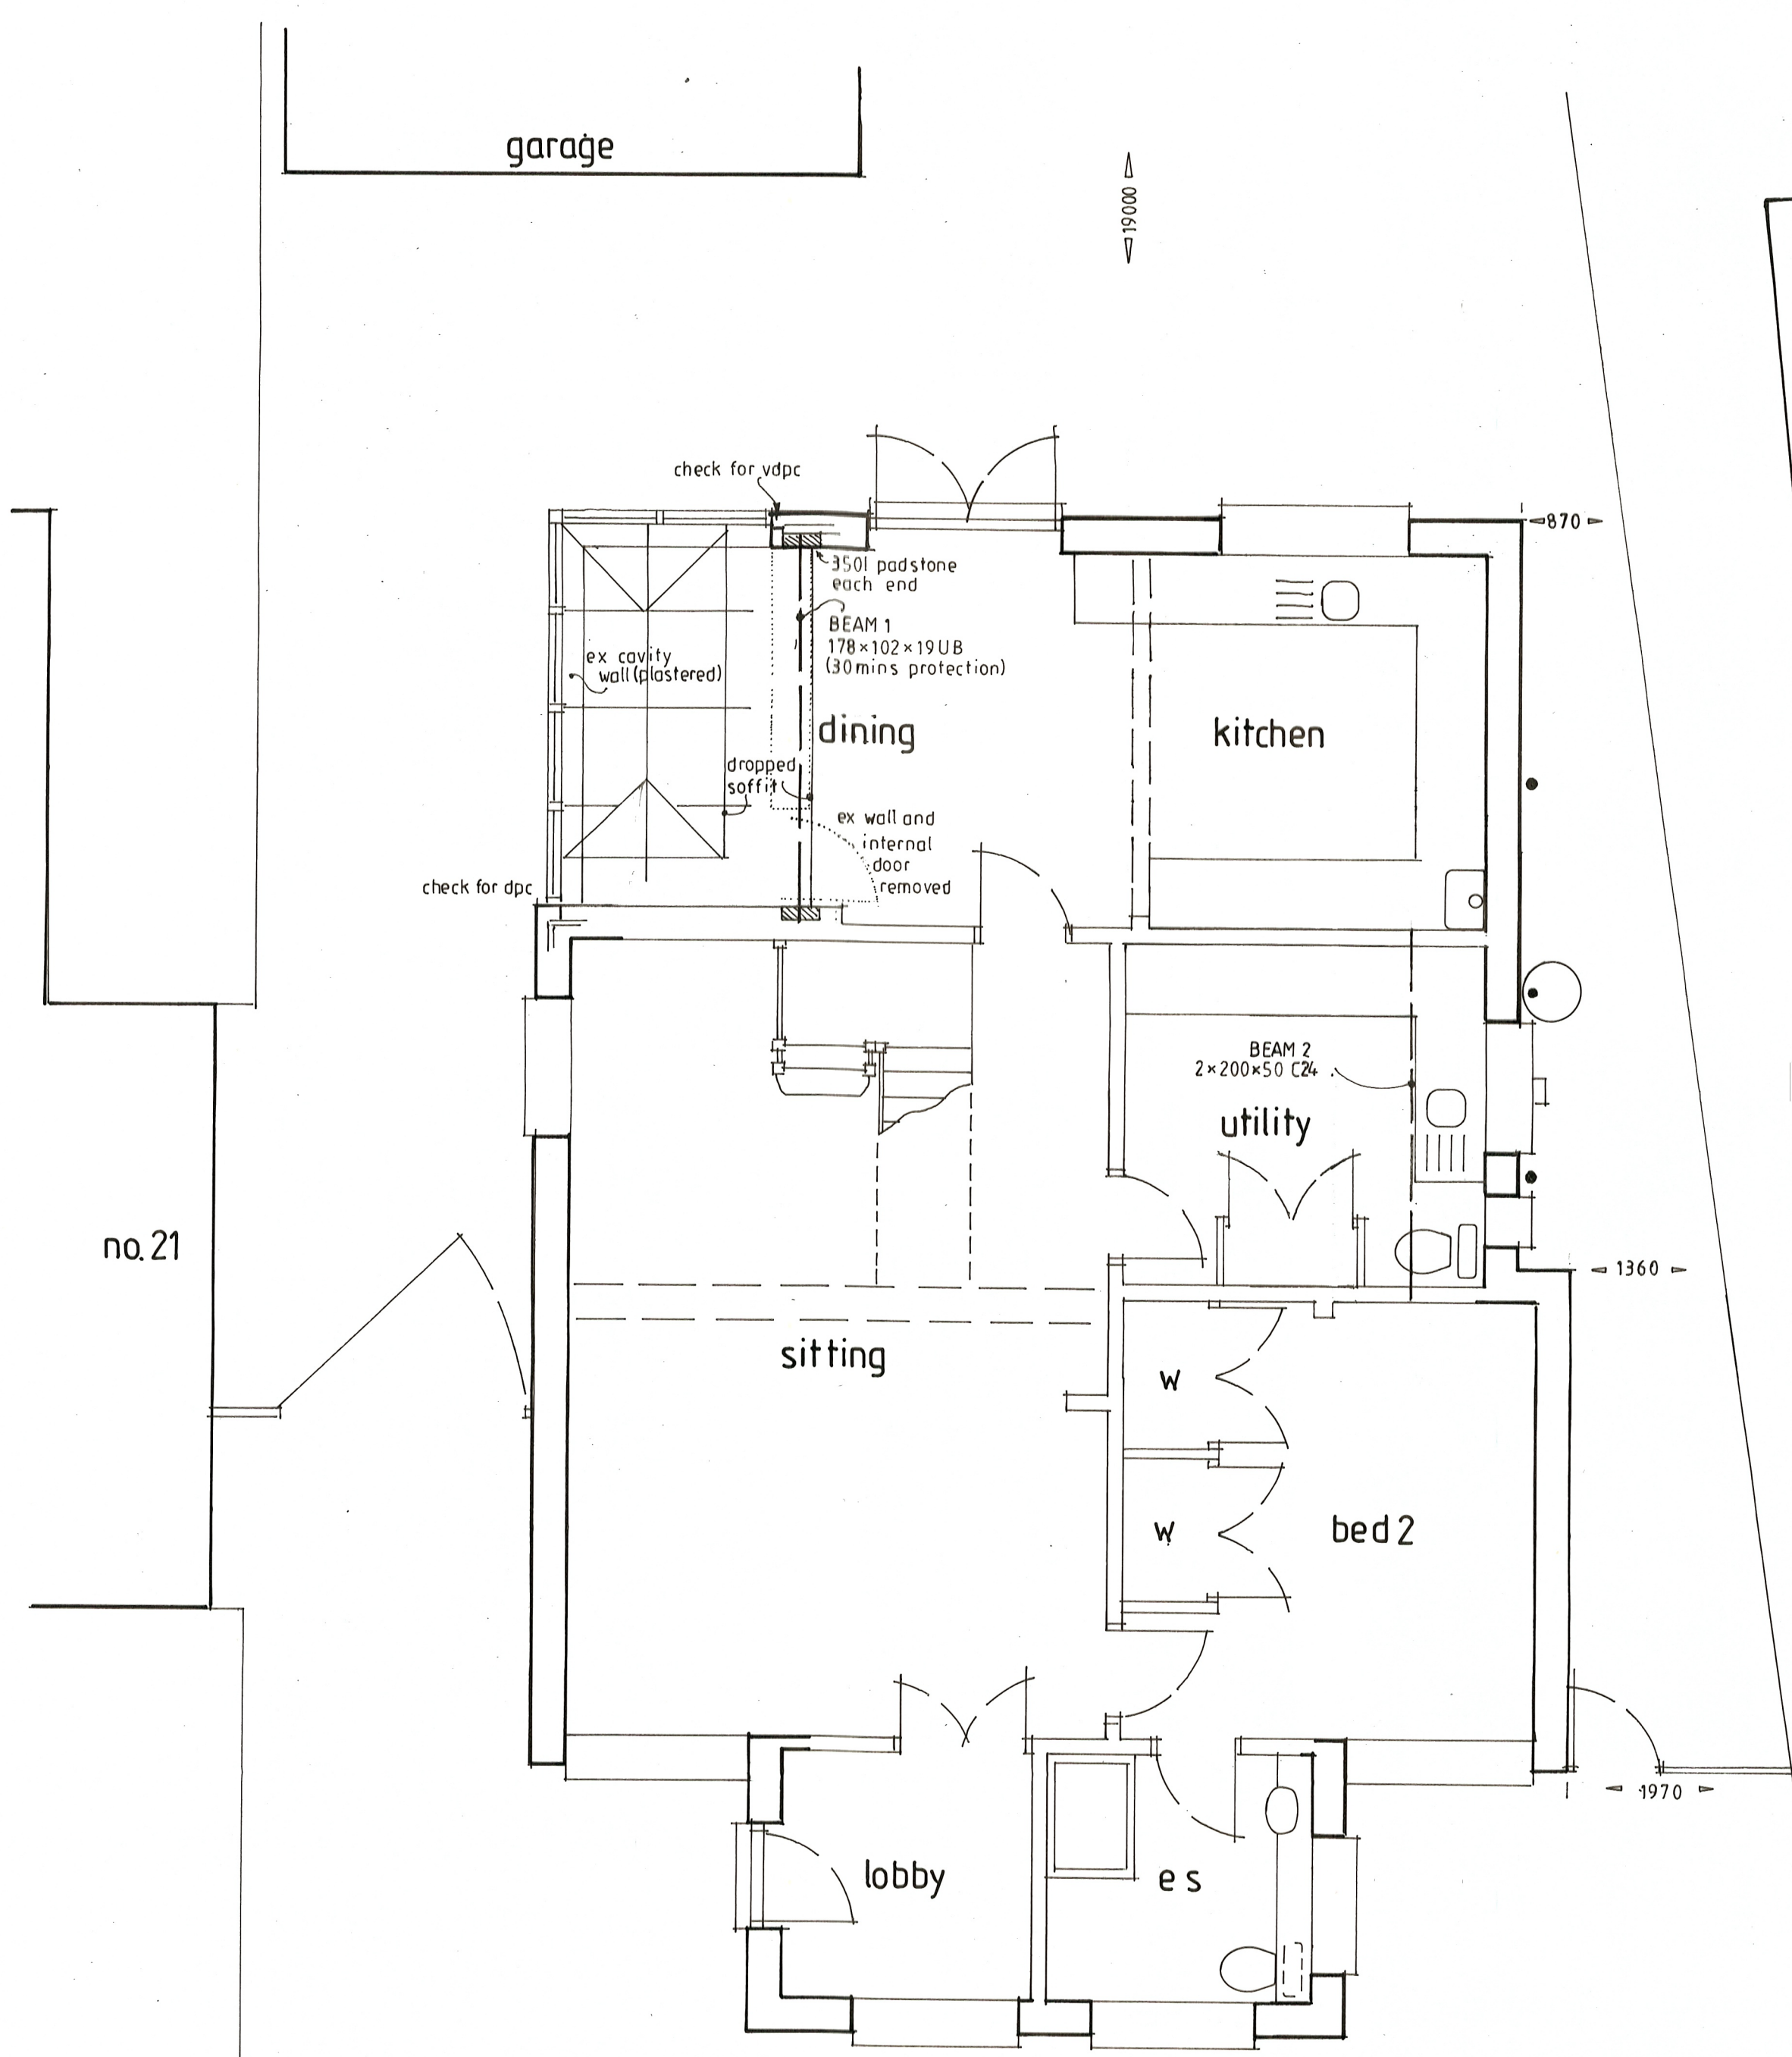

proposed ground floor

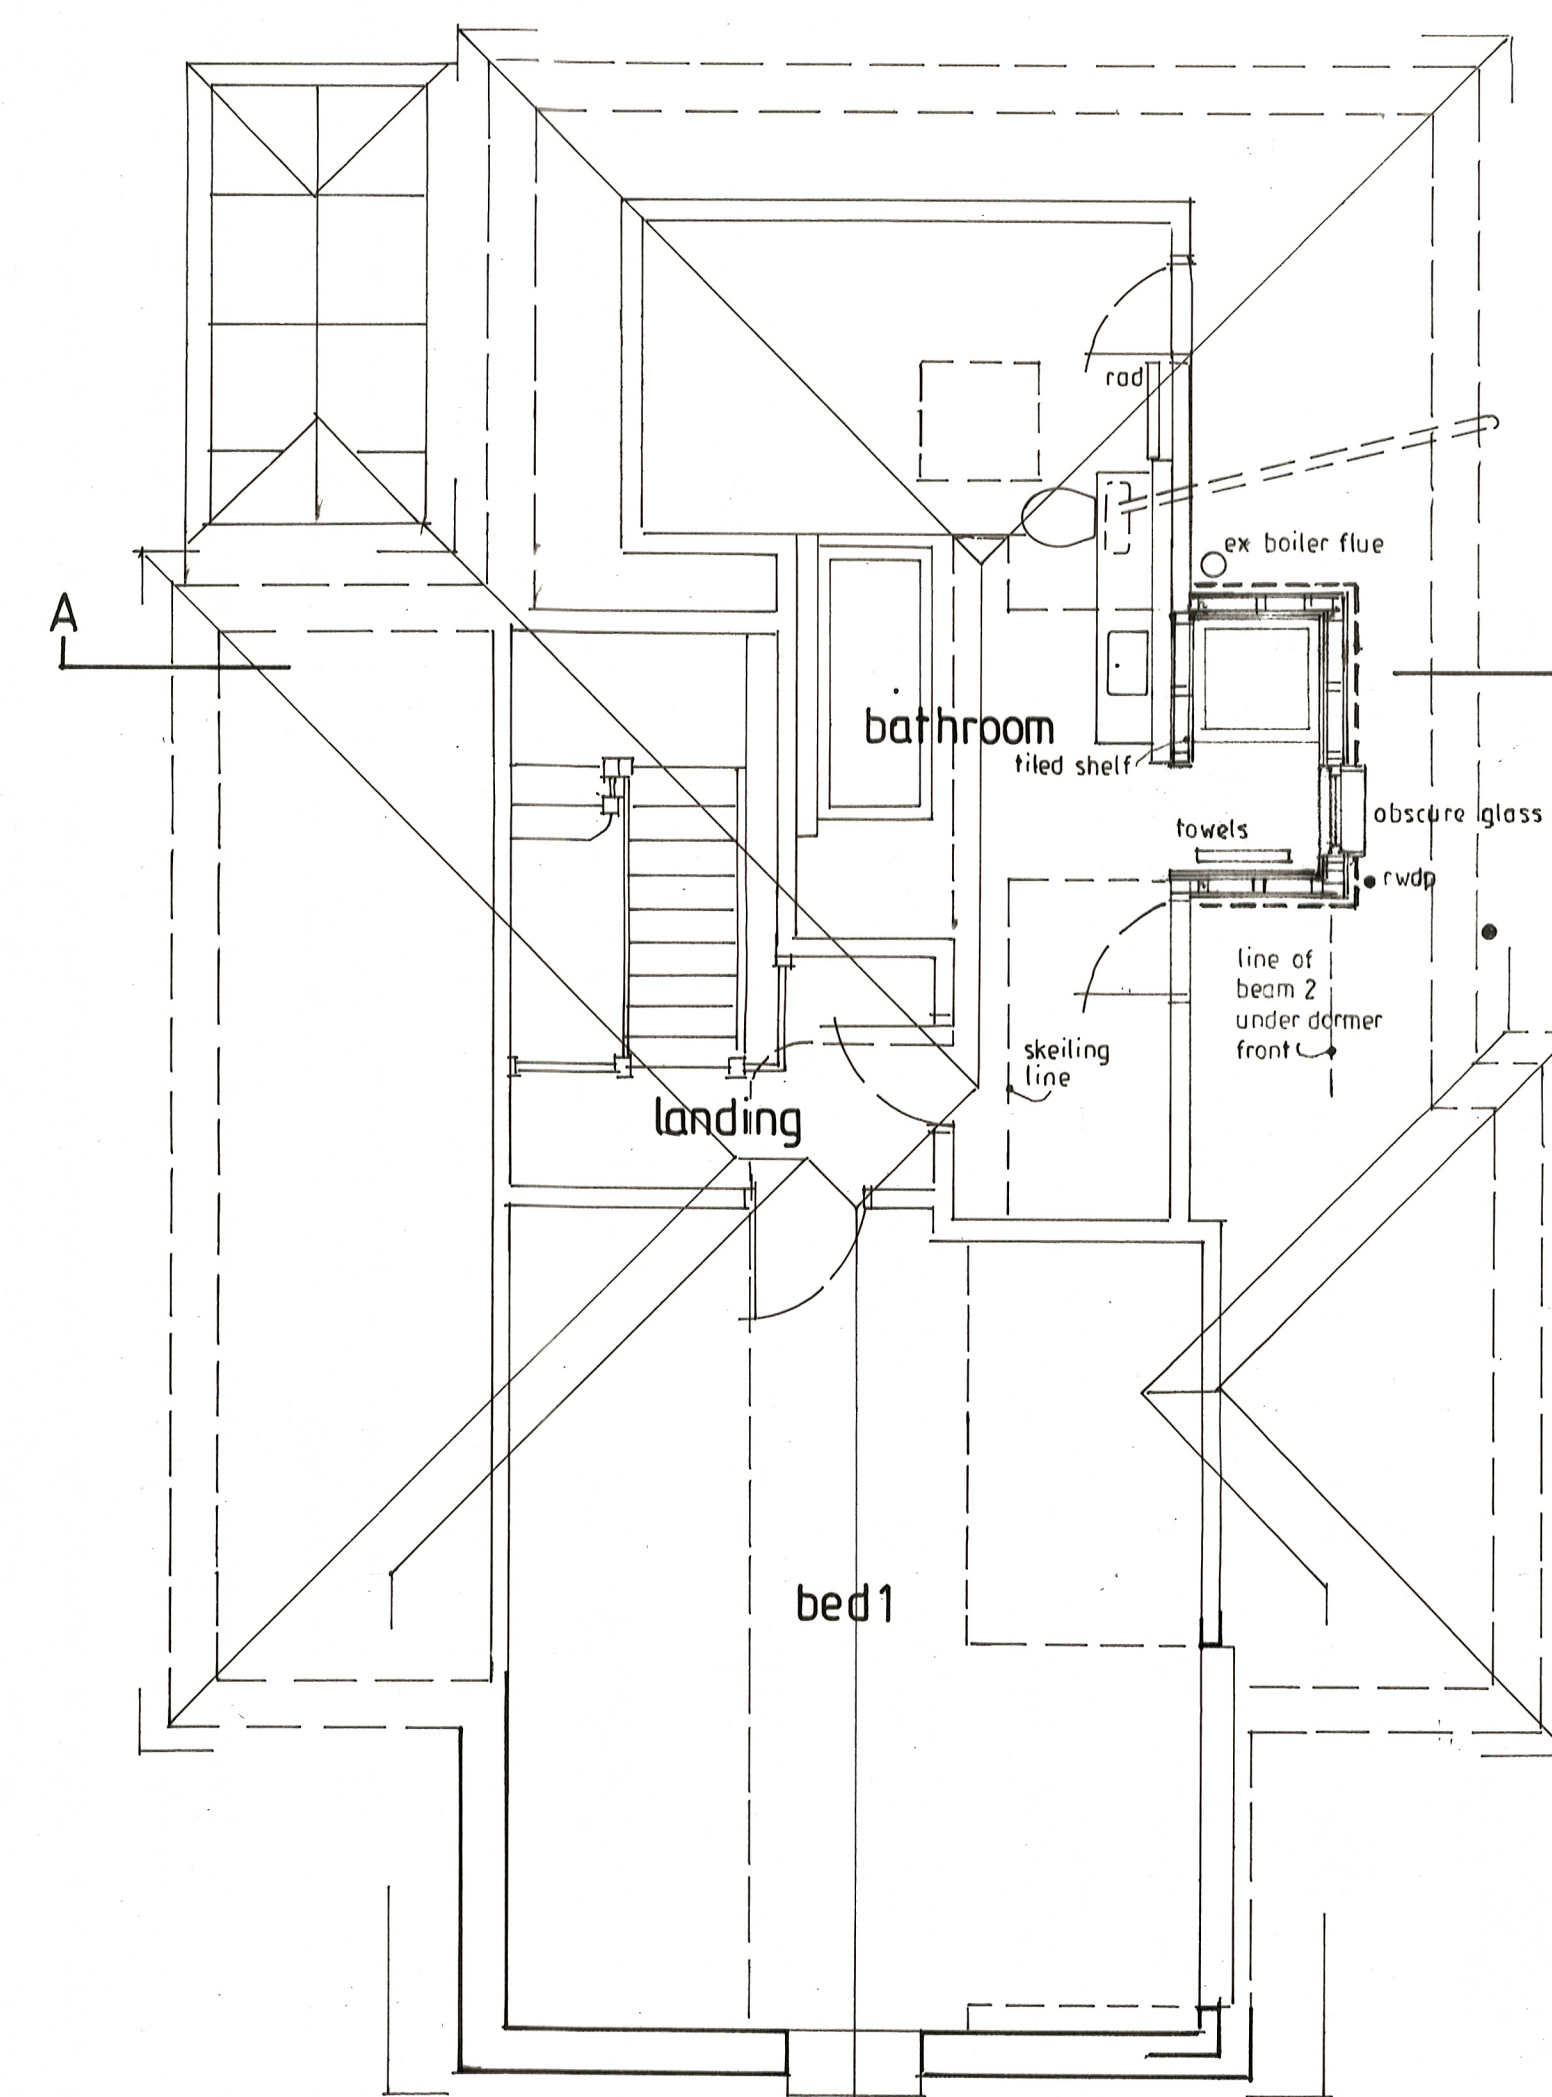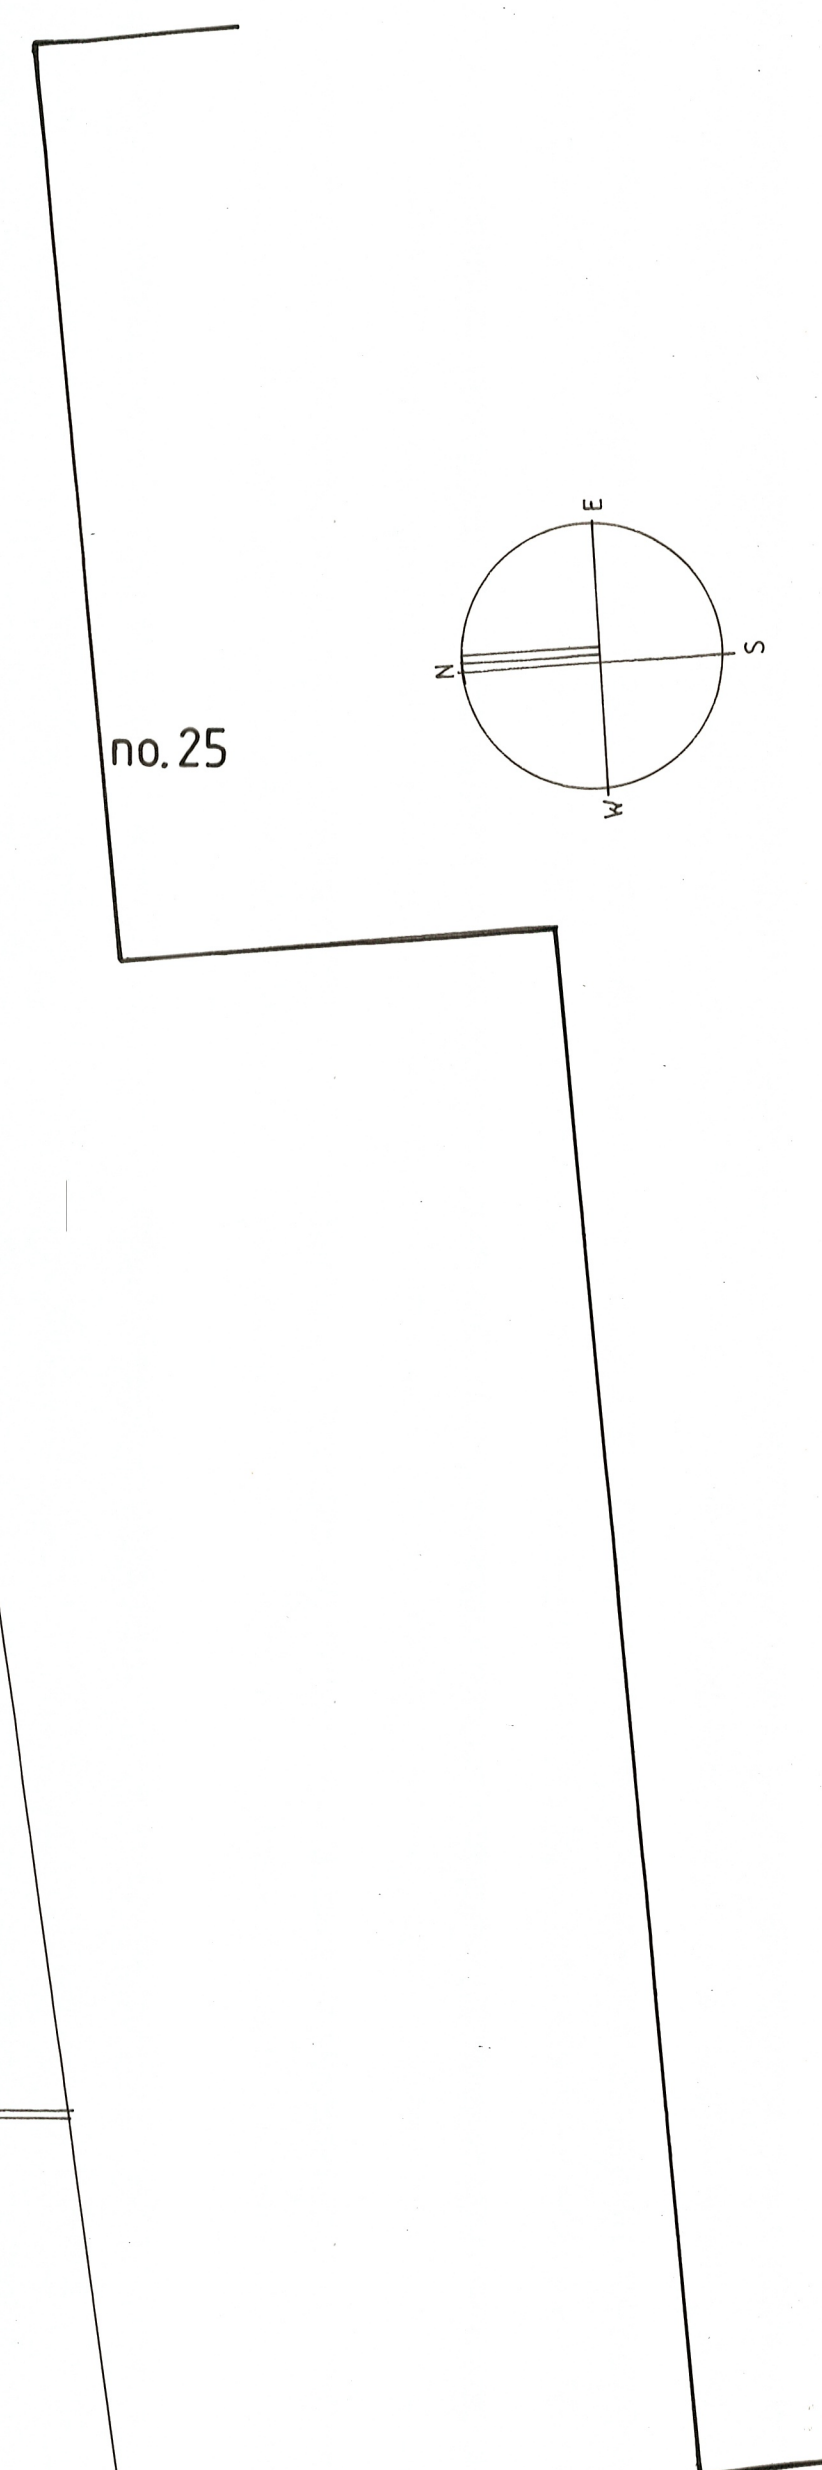

proposed first floor



site plan 1/500

©S CROWN COPYRIGHT ALL RIGHTS RESERVED LICENCE No 100047707

PROPOSED SIDE DORMER &
INTERNAL ALTERATIONS,
23 FIRST AVENUE,
FELPHAM, WEST SUSSEX,
PO22 7LG.

Scale:1/50.

Drwg. no. 20/12/2^

April 2020.

