



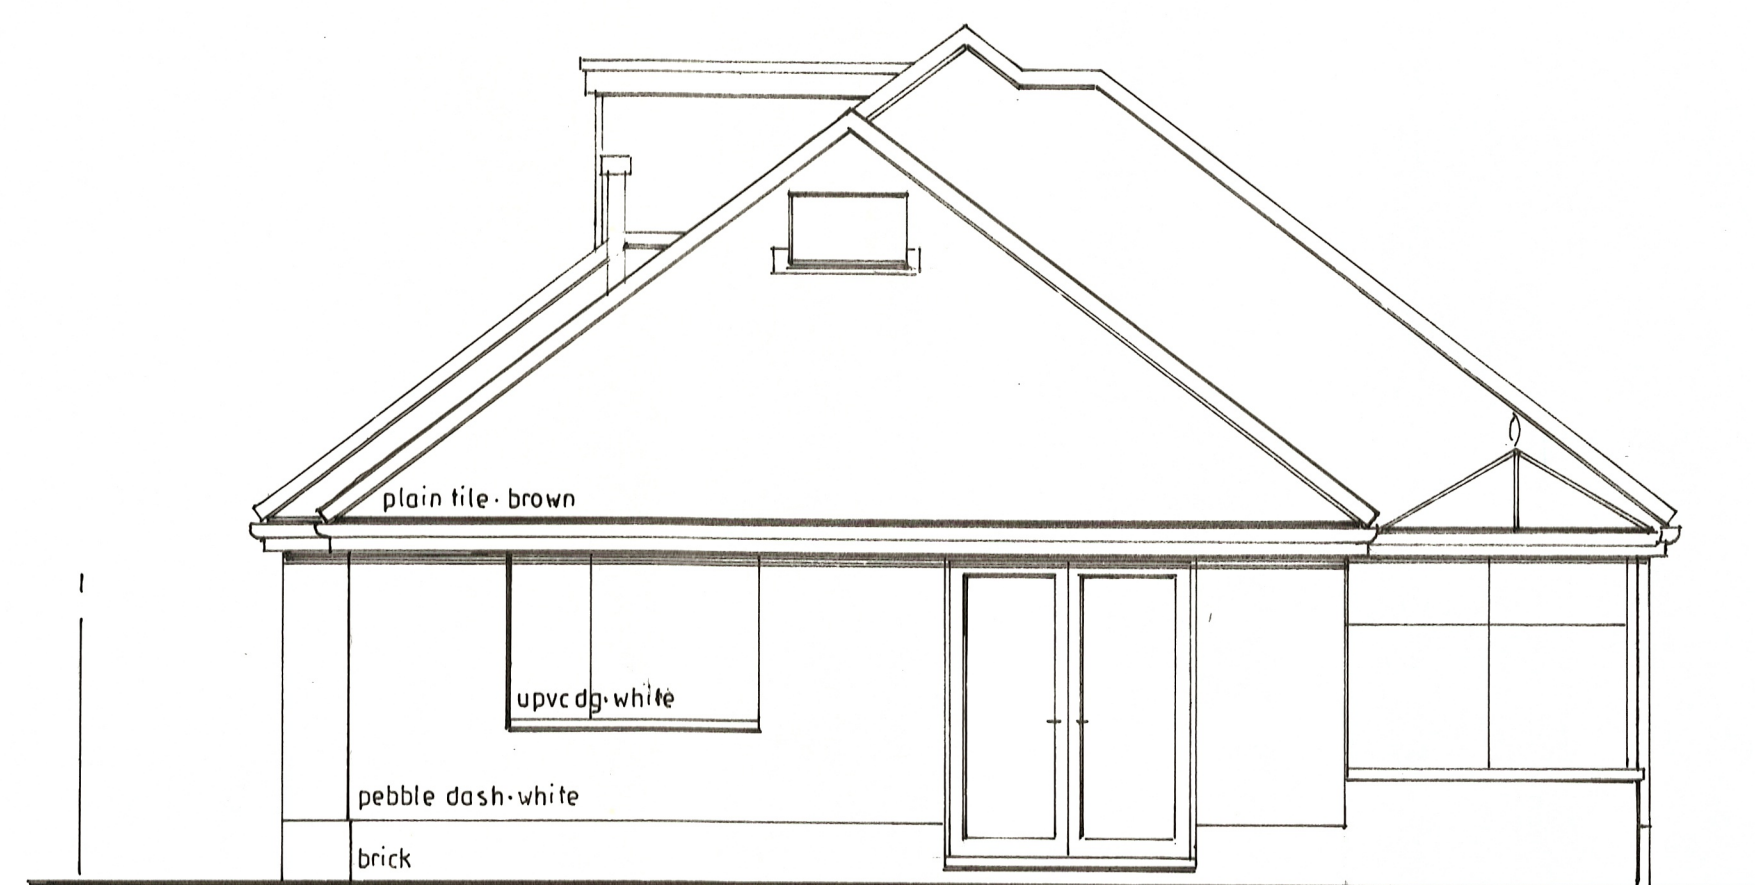

rear-east

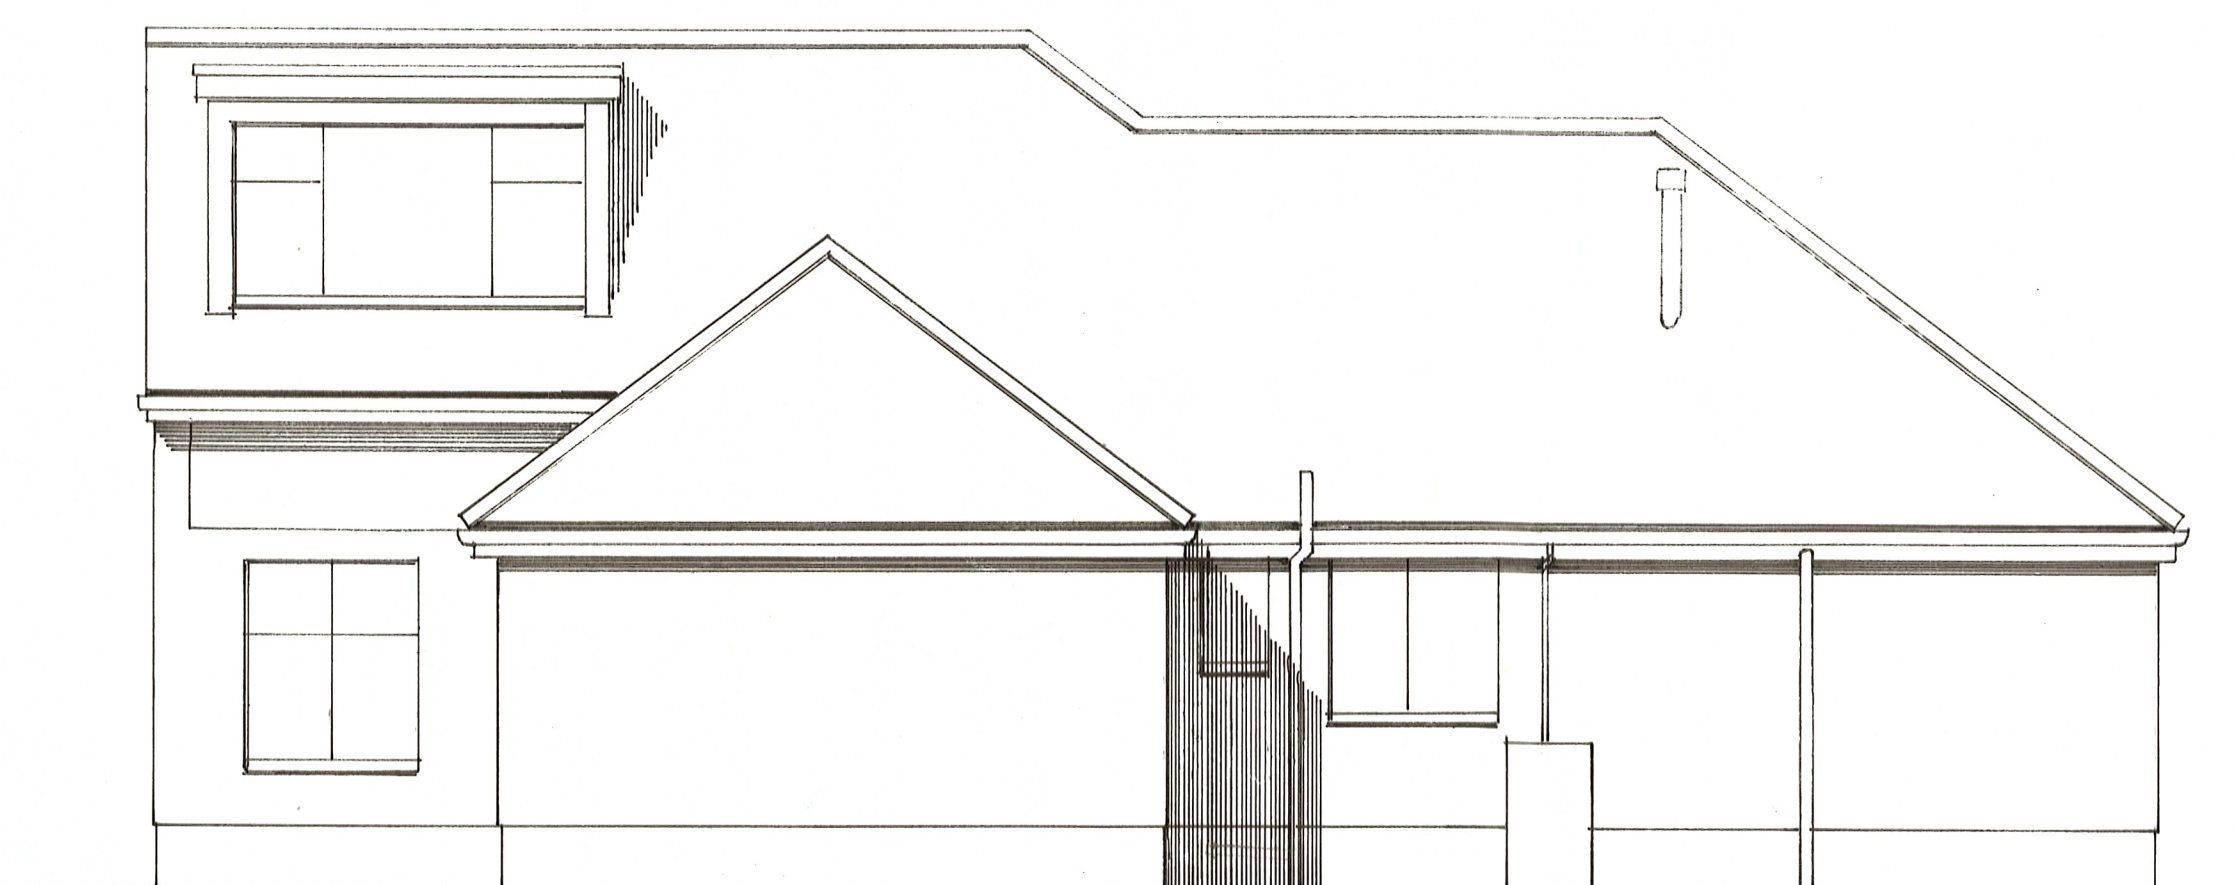


side-south




Location plan 1/1250

OS CROWN COPYRIGHT ALL RIGHTS RESERVED LICENCE No. 100047707

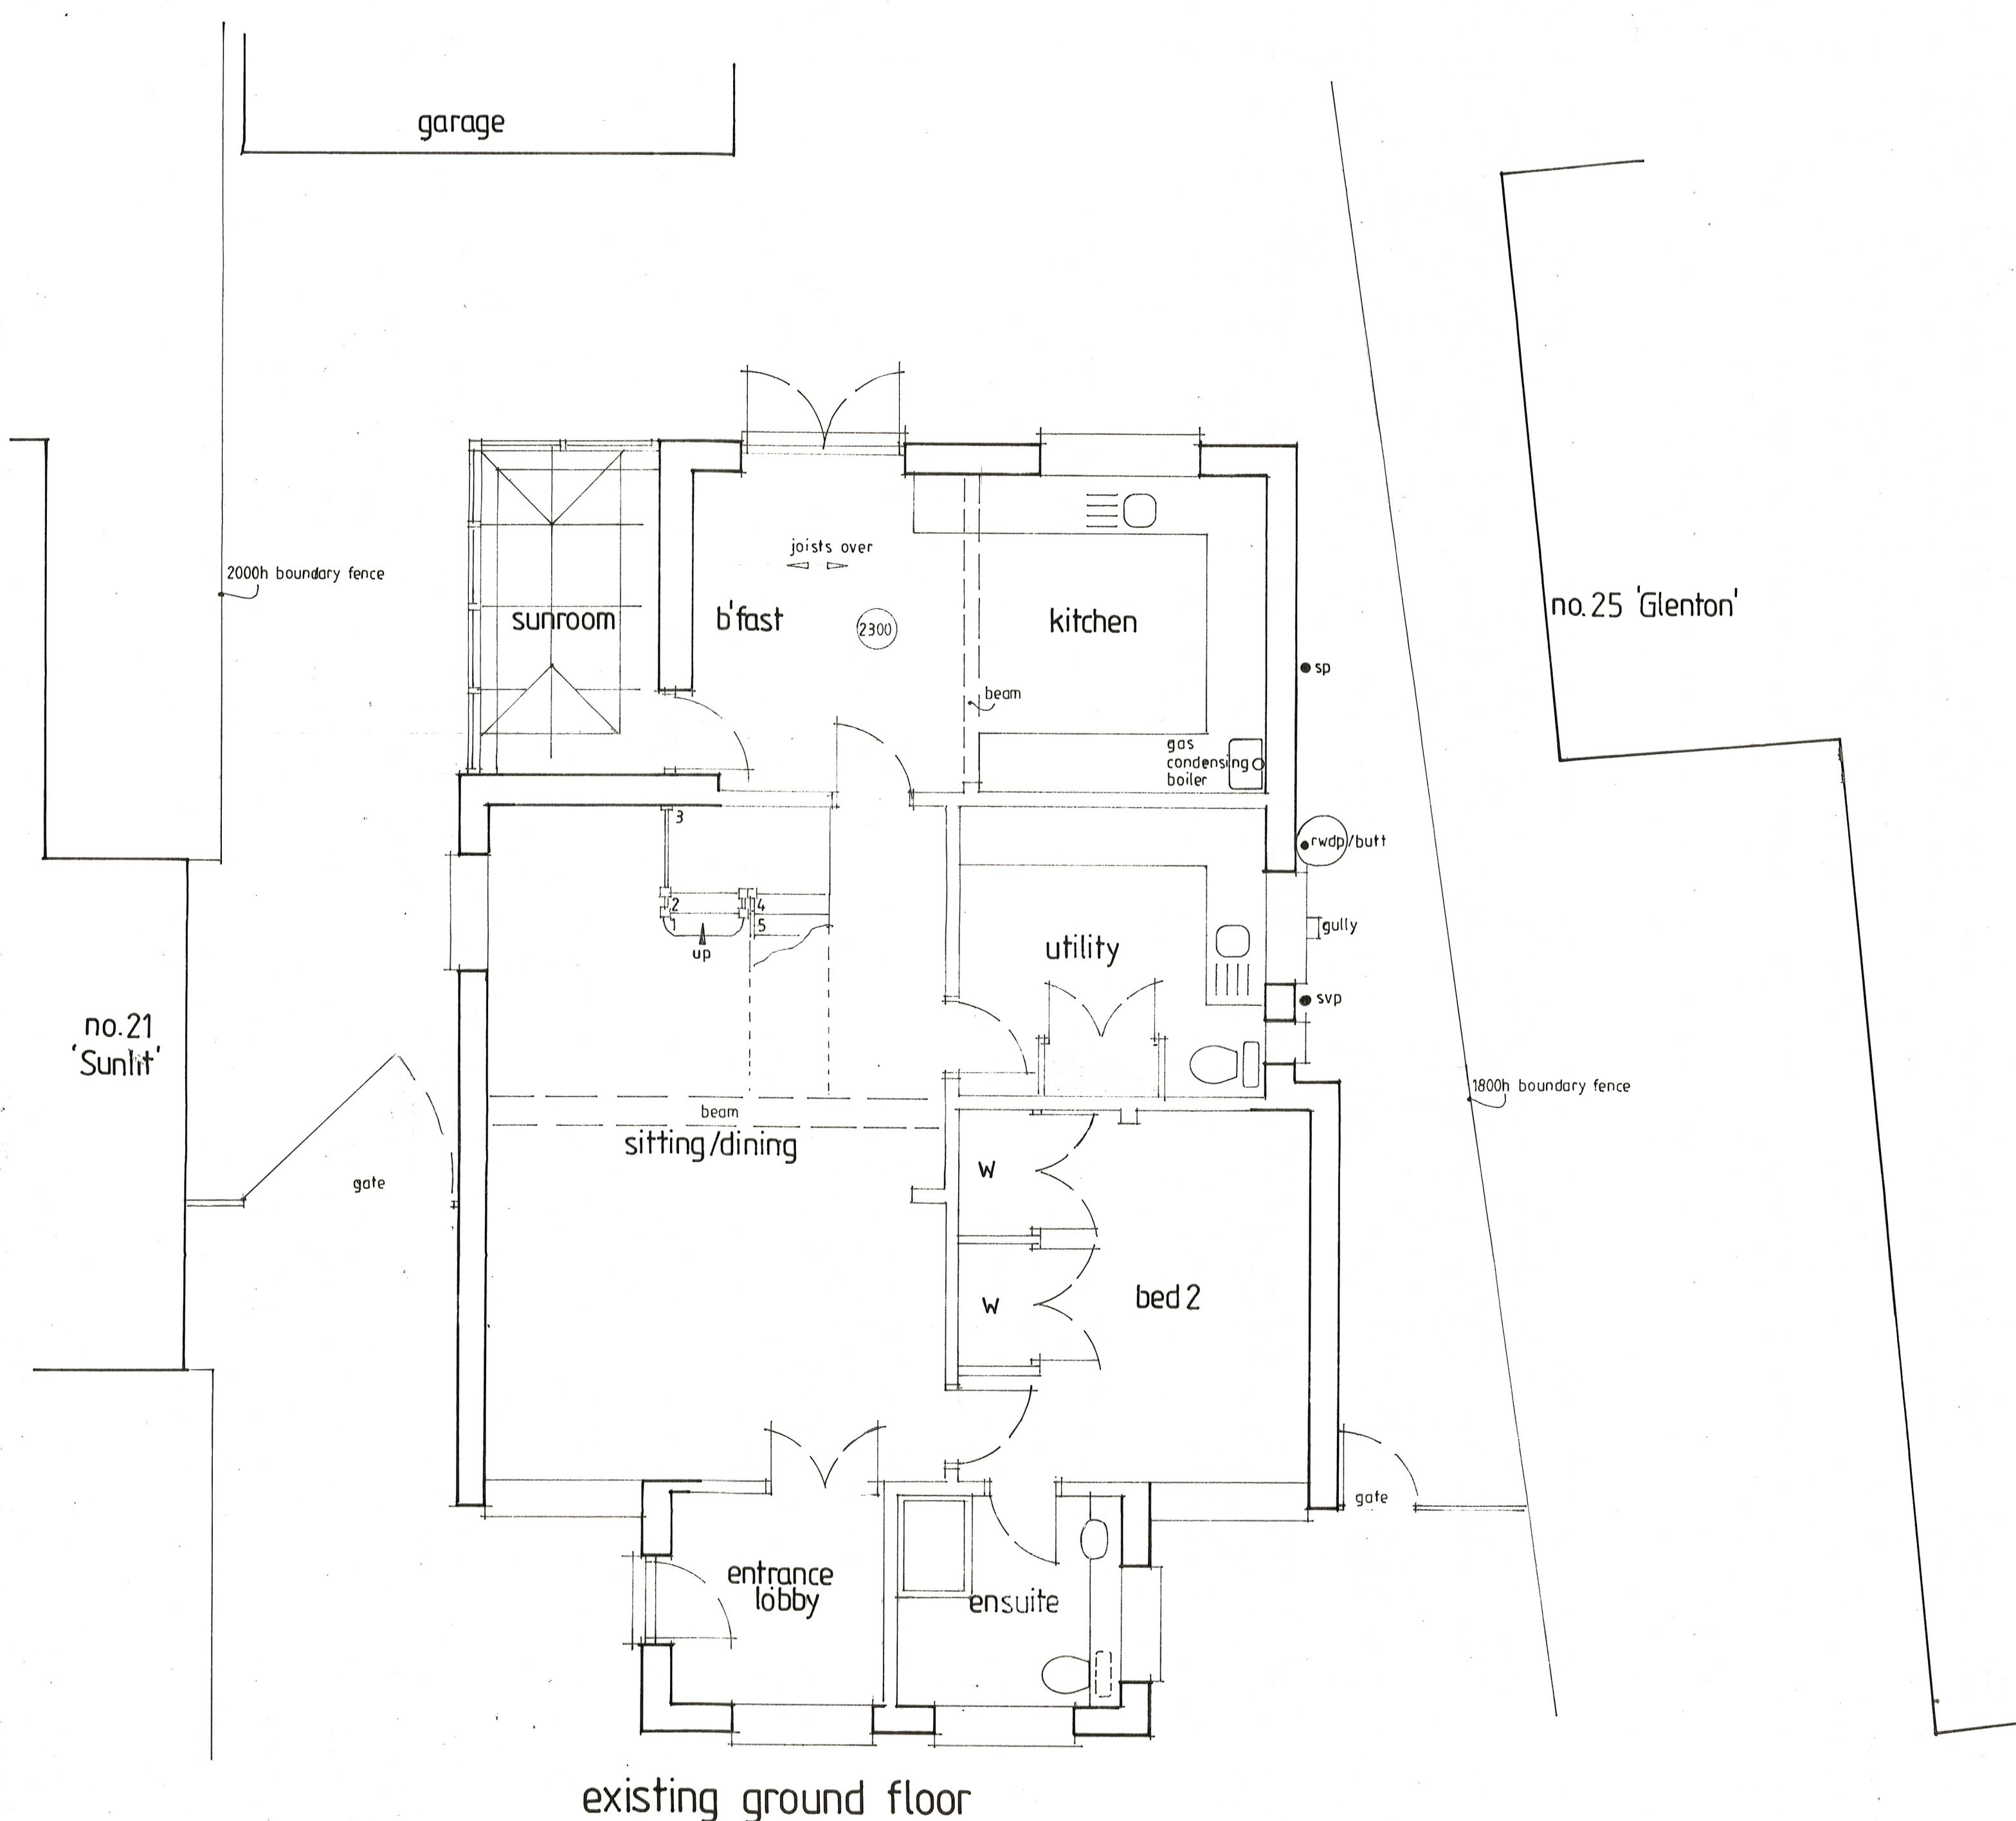

existing ground floor

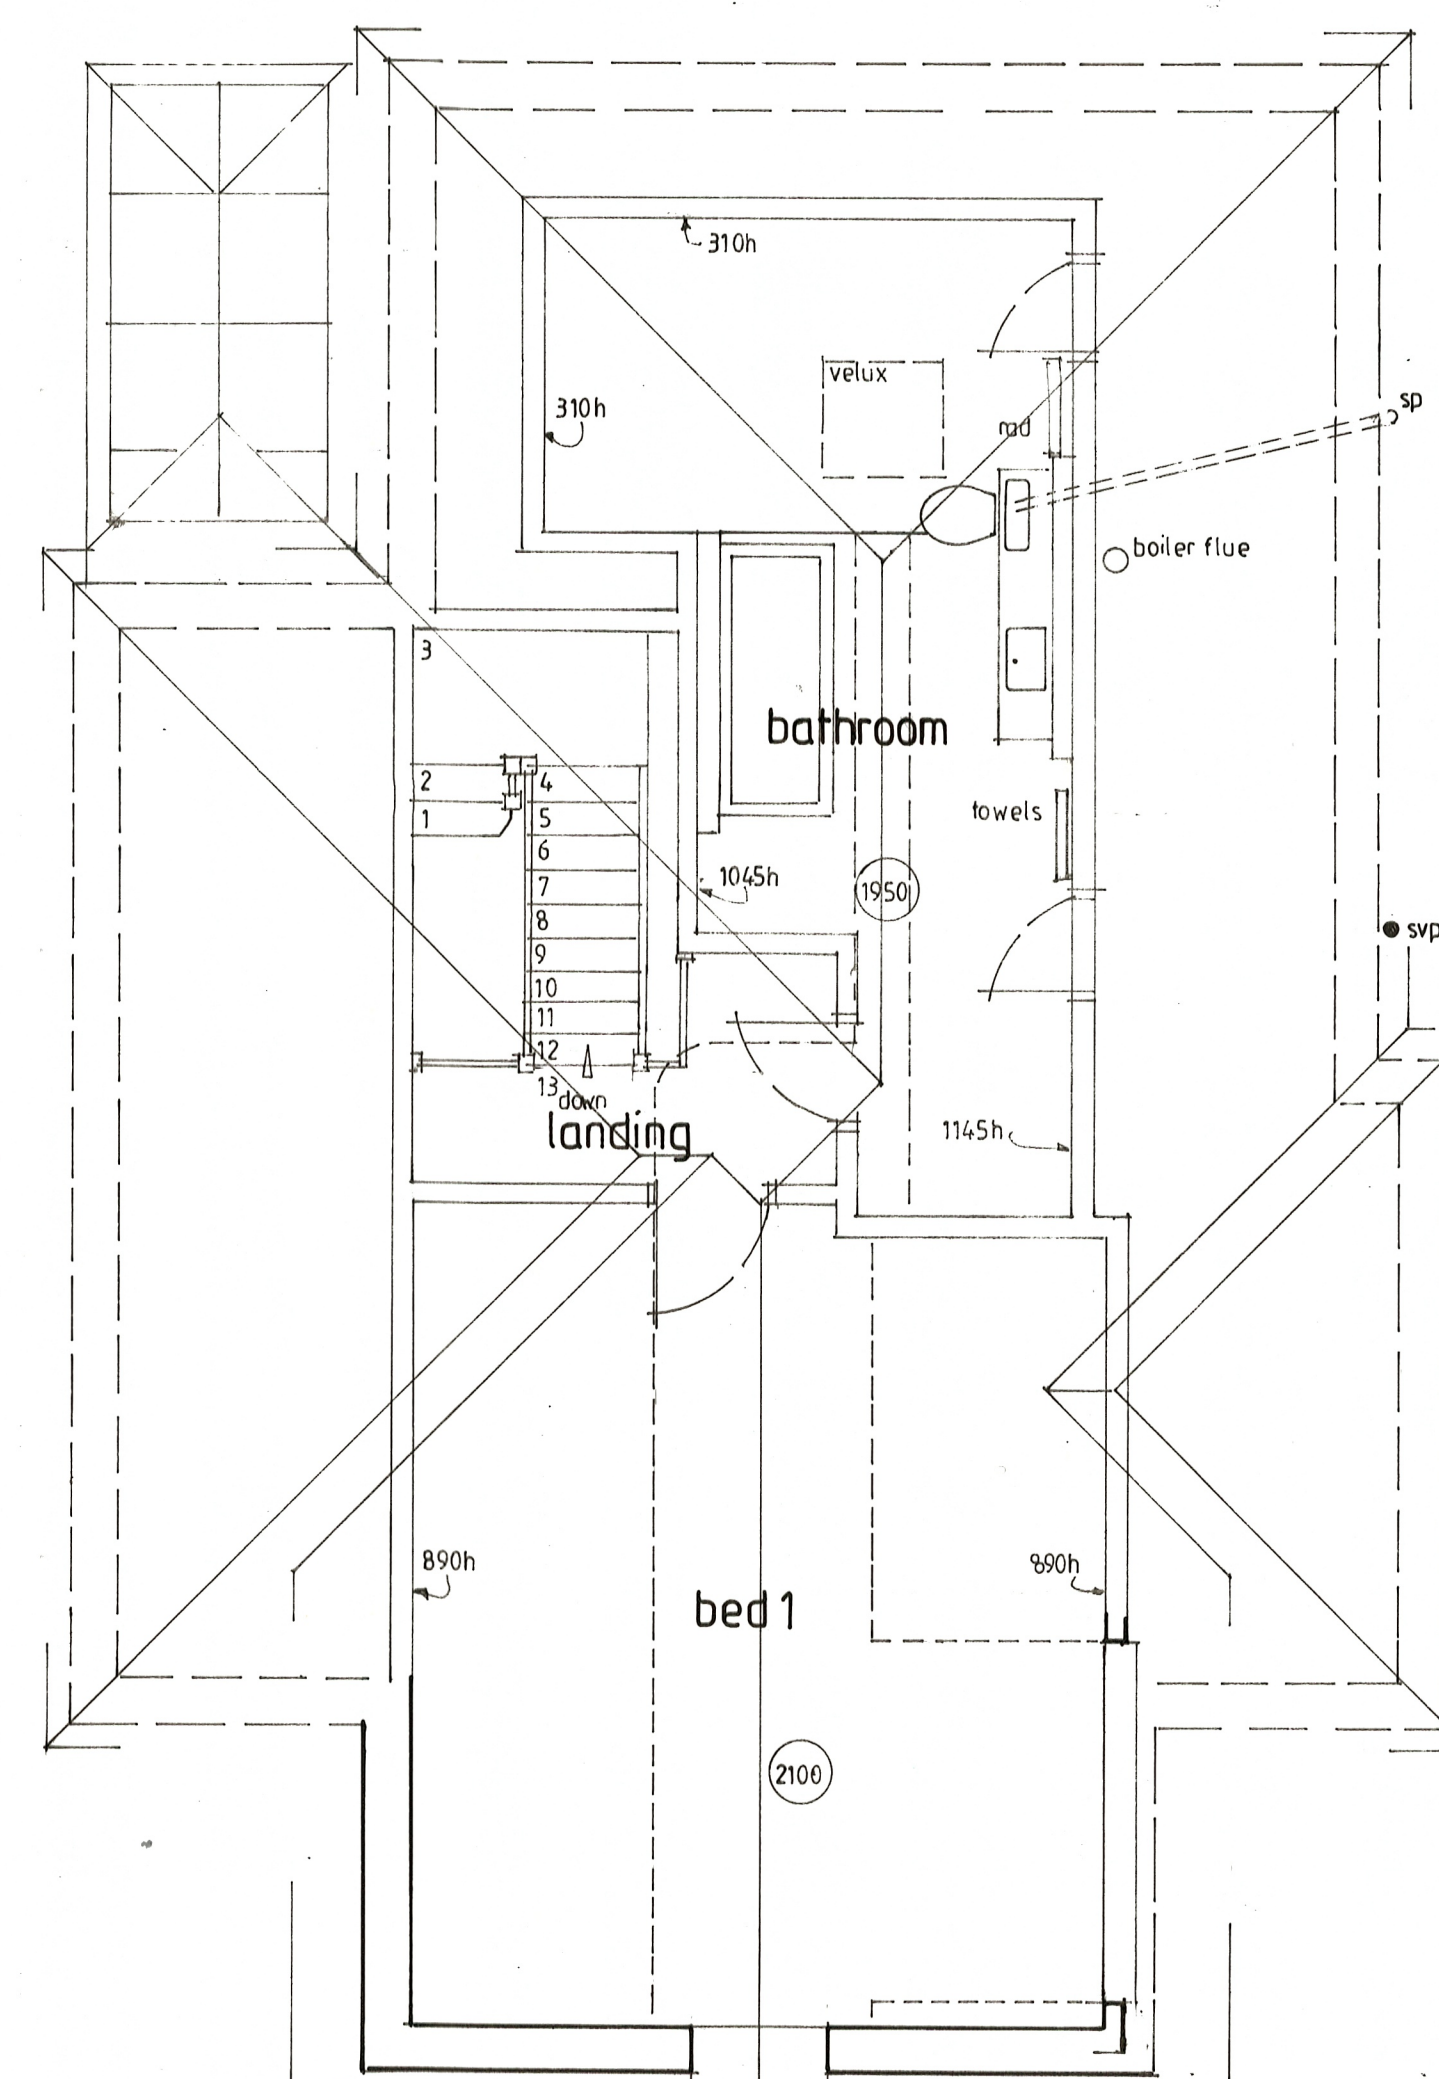

existing first floor

EXISTING SURVEY,
23 FIRST AVENUE,
FELPHAM, WEST SUSSEX,
PO22 7LG.

Scale: 1/50.

Drwg.no. 20/12/1

March 2020.

