



FP/69/11/1

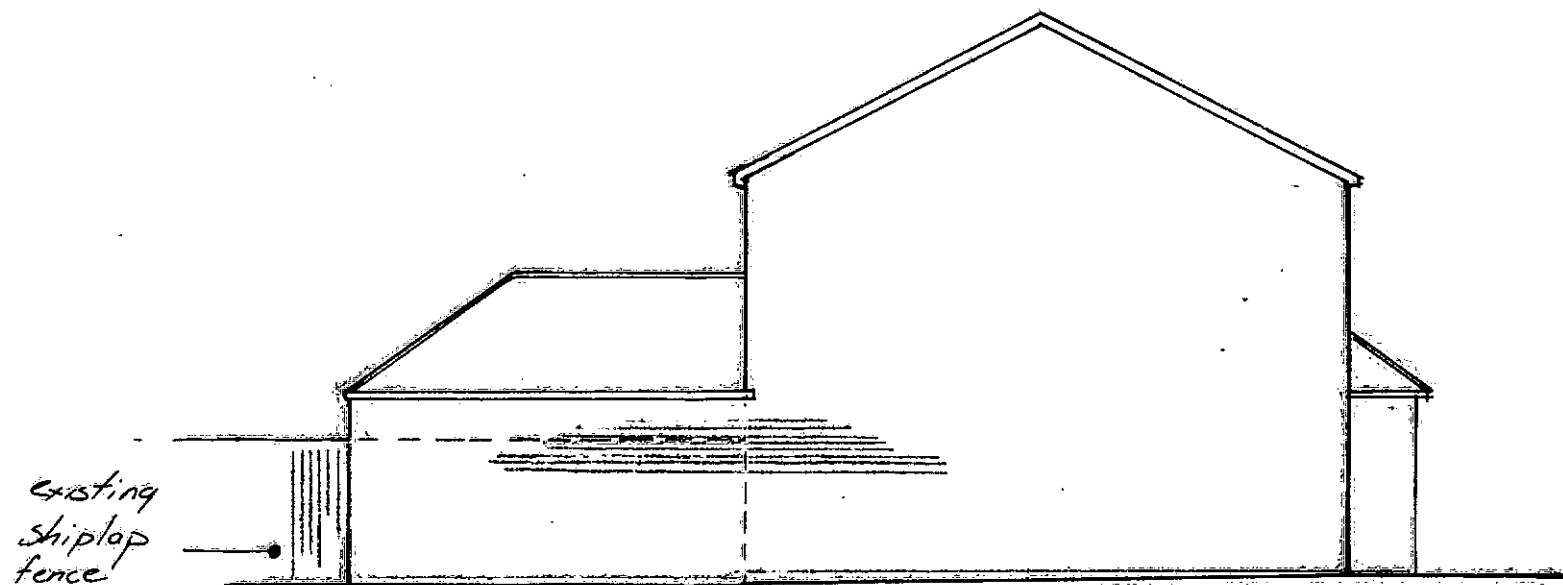

PROPOSED SIDE ELEVATION

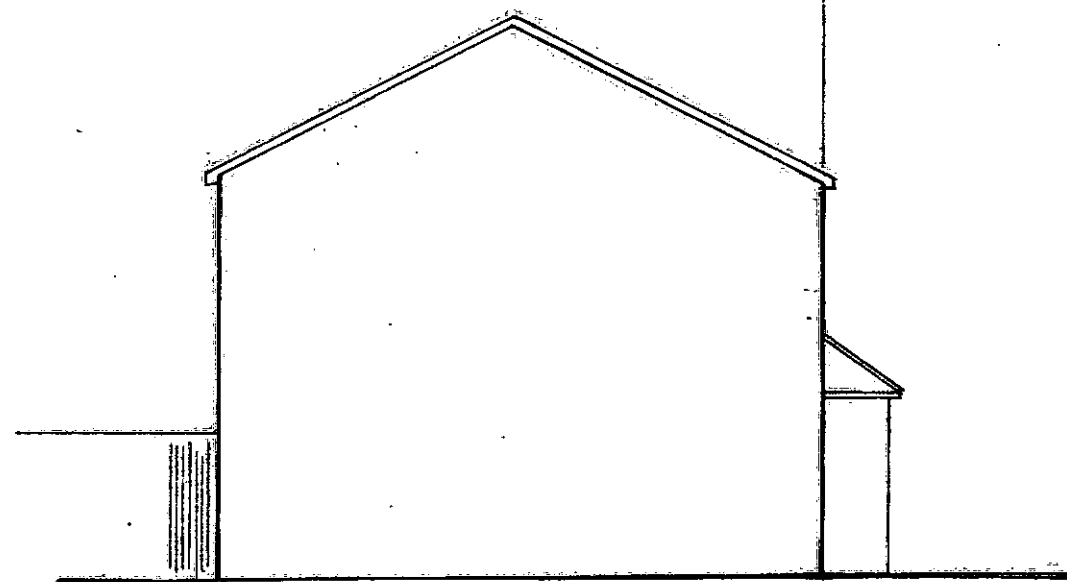

EXISTING SIDE ELEVATION

No 8 DRAKE PARK

ELEVATIONS

Scale 1:100

Drawn by JW/AB/DS