


metres 1 2 3 4 5

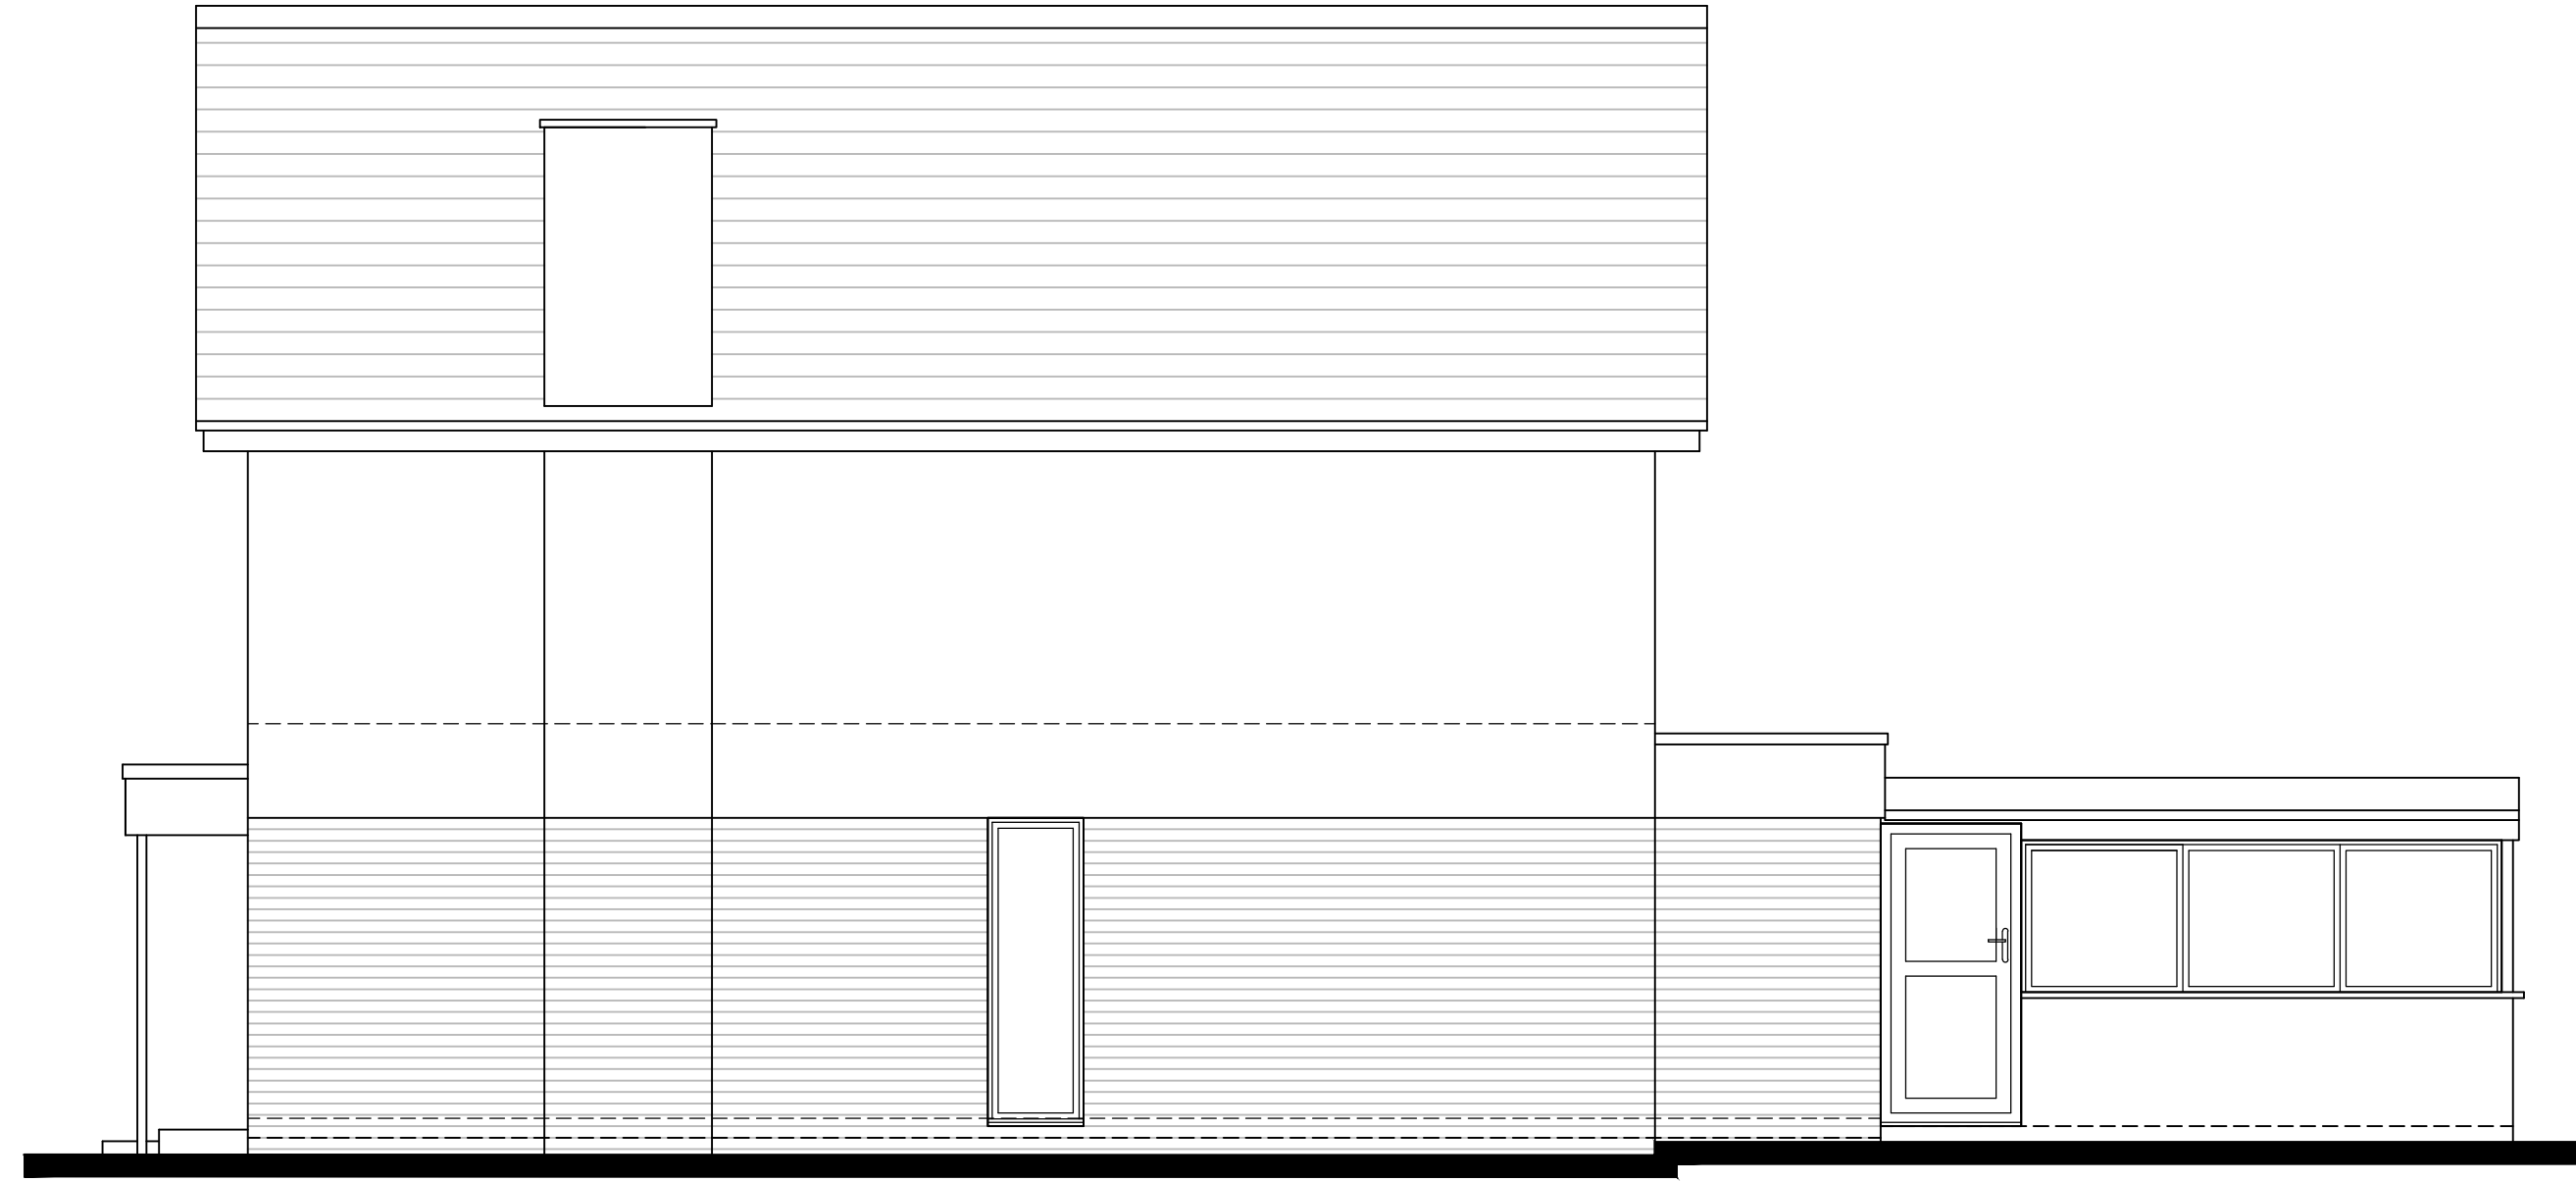

Side Elevation



Side Elevation

Emma Pinder Architects Ltd	Client's Name	Job Title	Drawing Title	Scale	Drawn	Checked	Date	Status	Job No	Drawing No	Rev
2 Oak Tree Lane, Chichester West Sussex, PO20 3GU T 07809 621606 E epinder@epinderarchitects.co.uk	Mr Towers and Miss Reynolds	2 Ceres Place, Felpham	Existing Elevations	1:50@A1:100@A3	EP	GP	03.03.26	APPROVAL	0104	02	A