


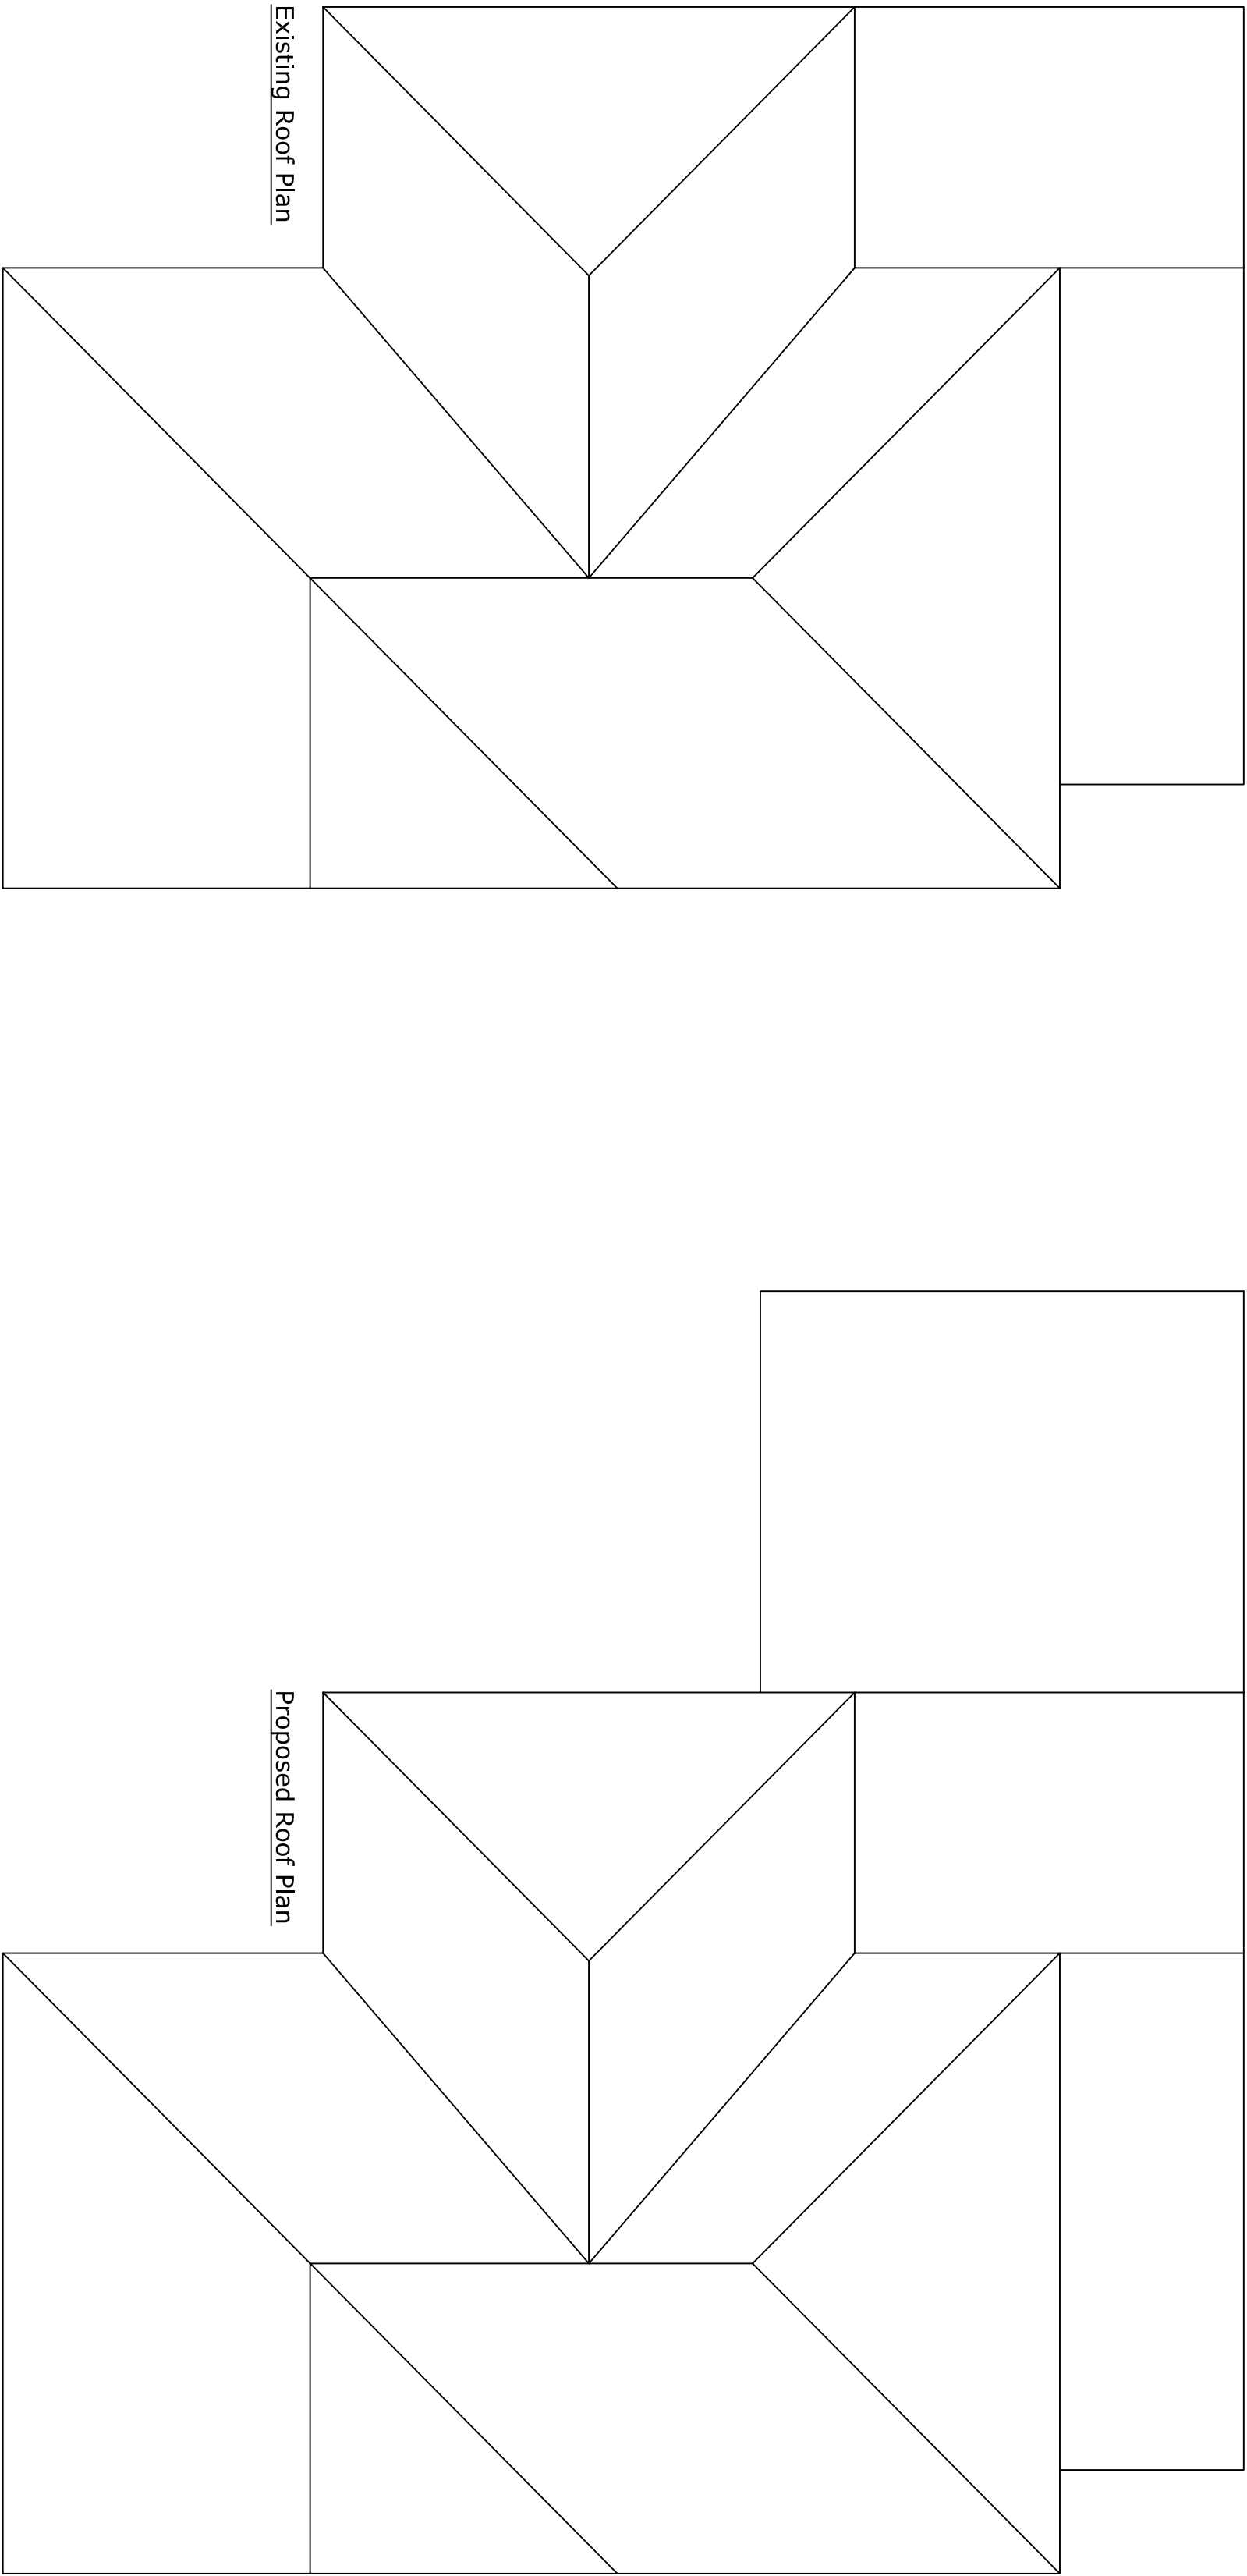

Itemref	Quantity	Title/Name, designation, material, dimension etc		Article No./Reference	
JD	Designed by	Checked by	Approved by - date	Filename	Date January 2018
4.7a Felpham Way		Proposed Extension			Scale 1:50
		04			Edition Sheet