
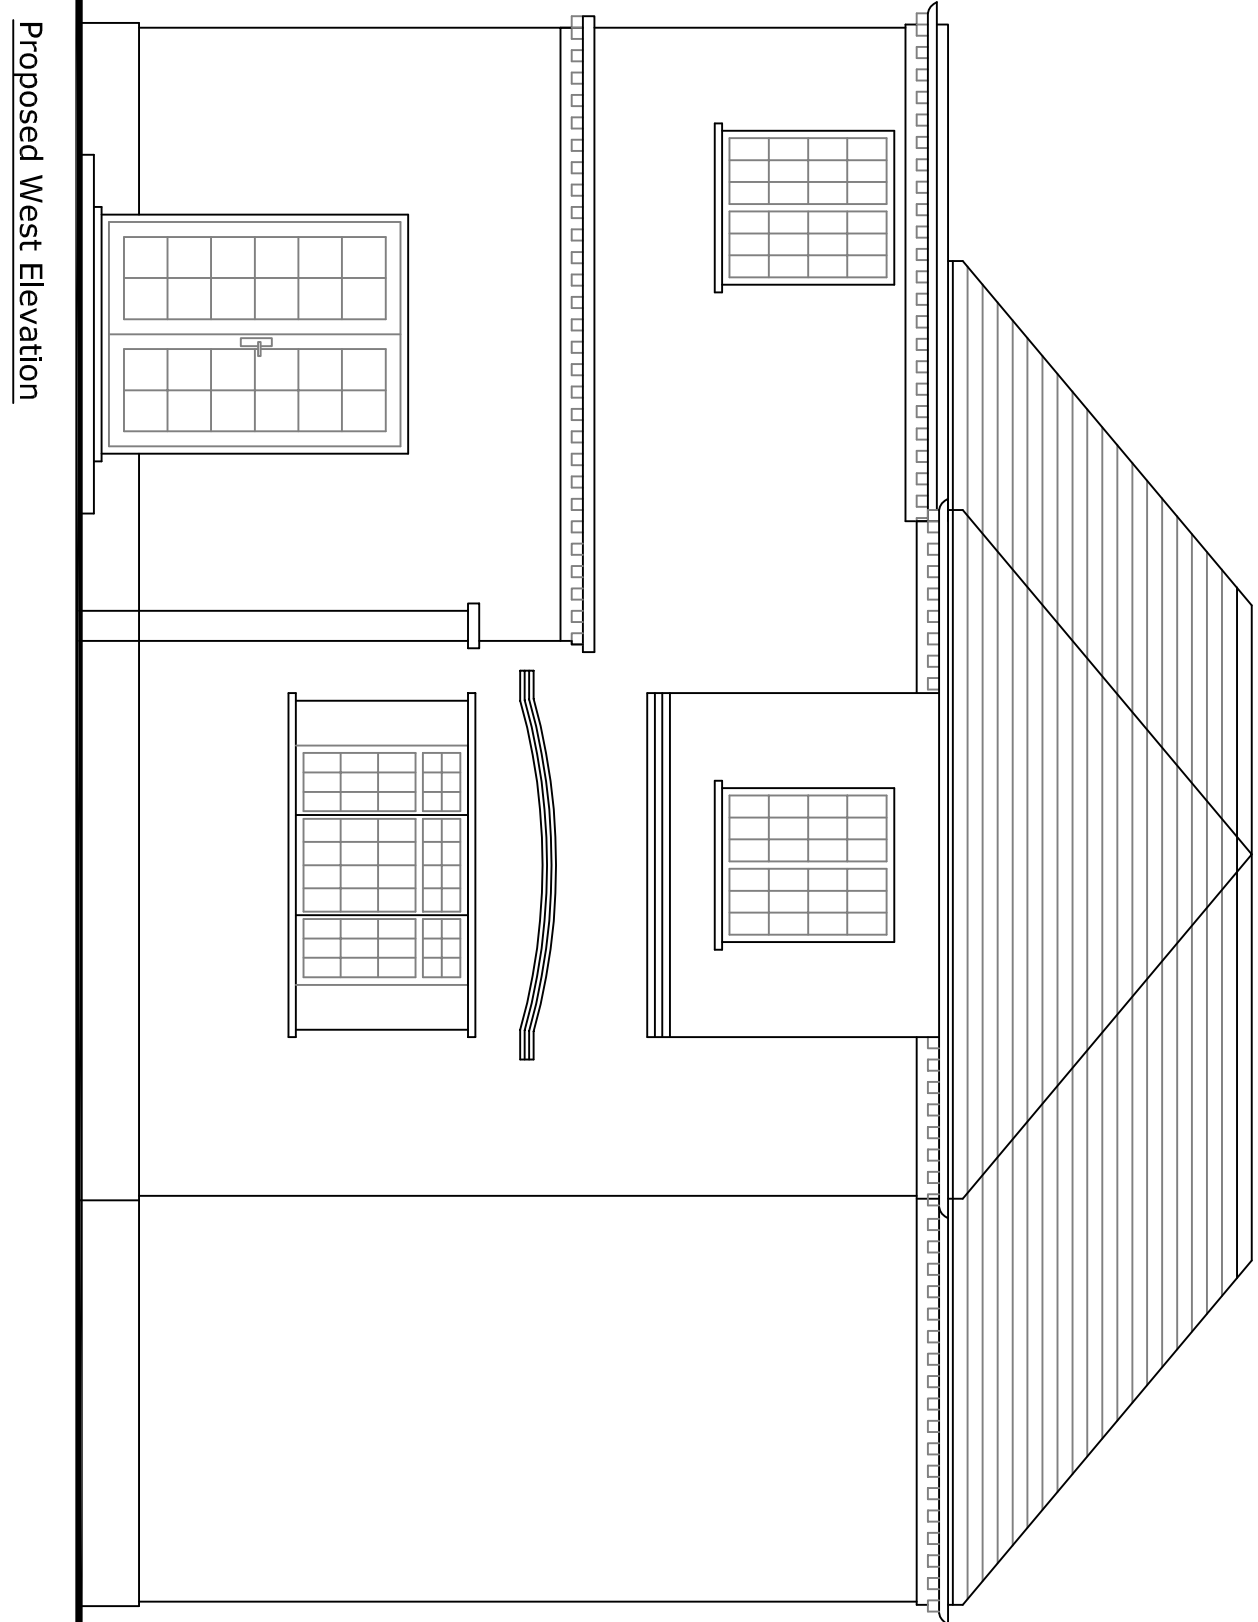
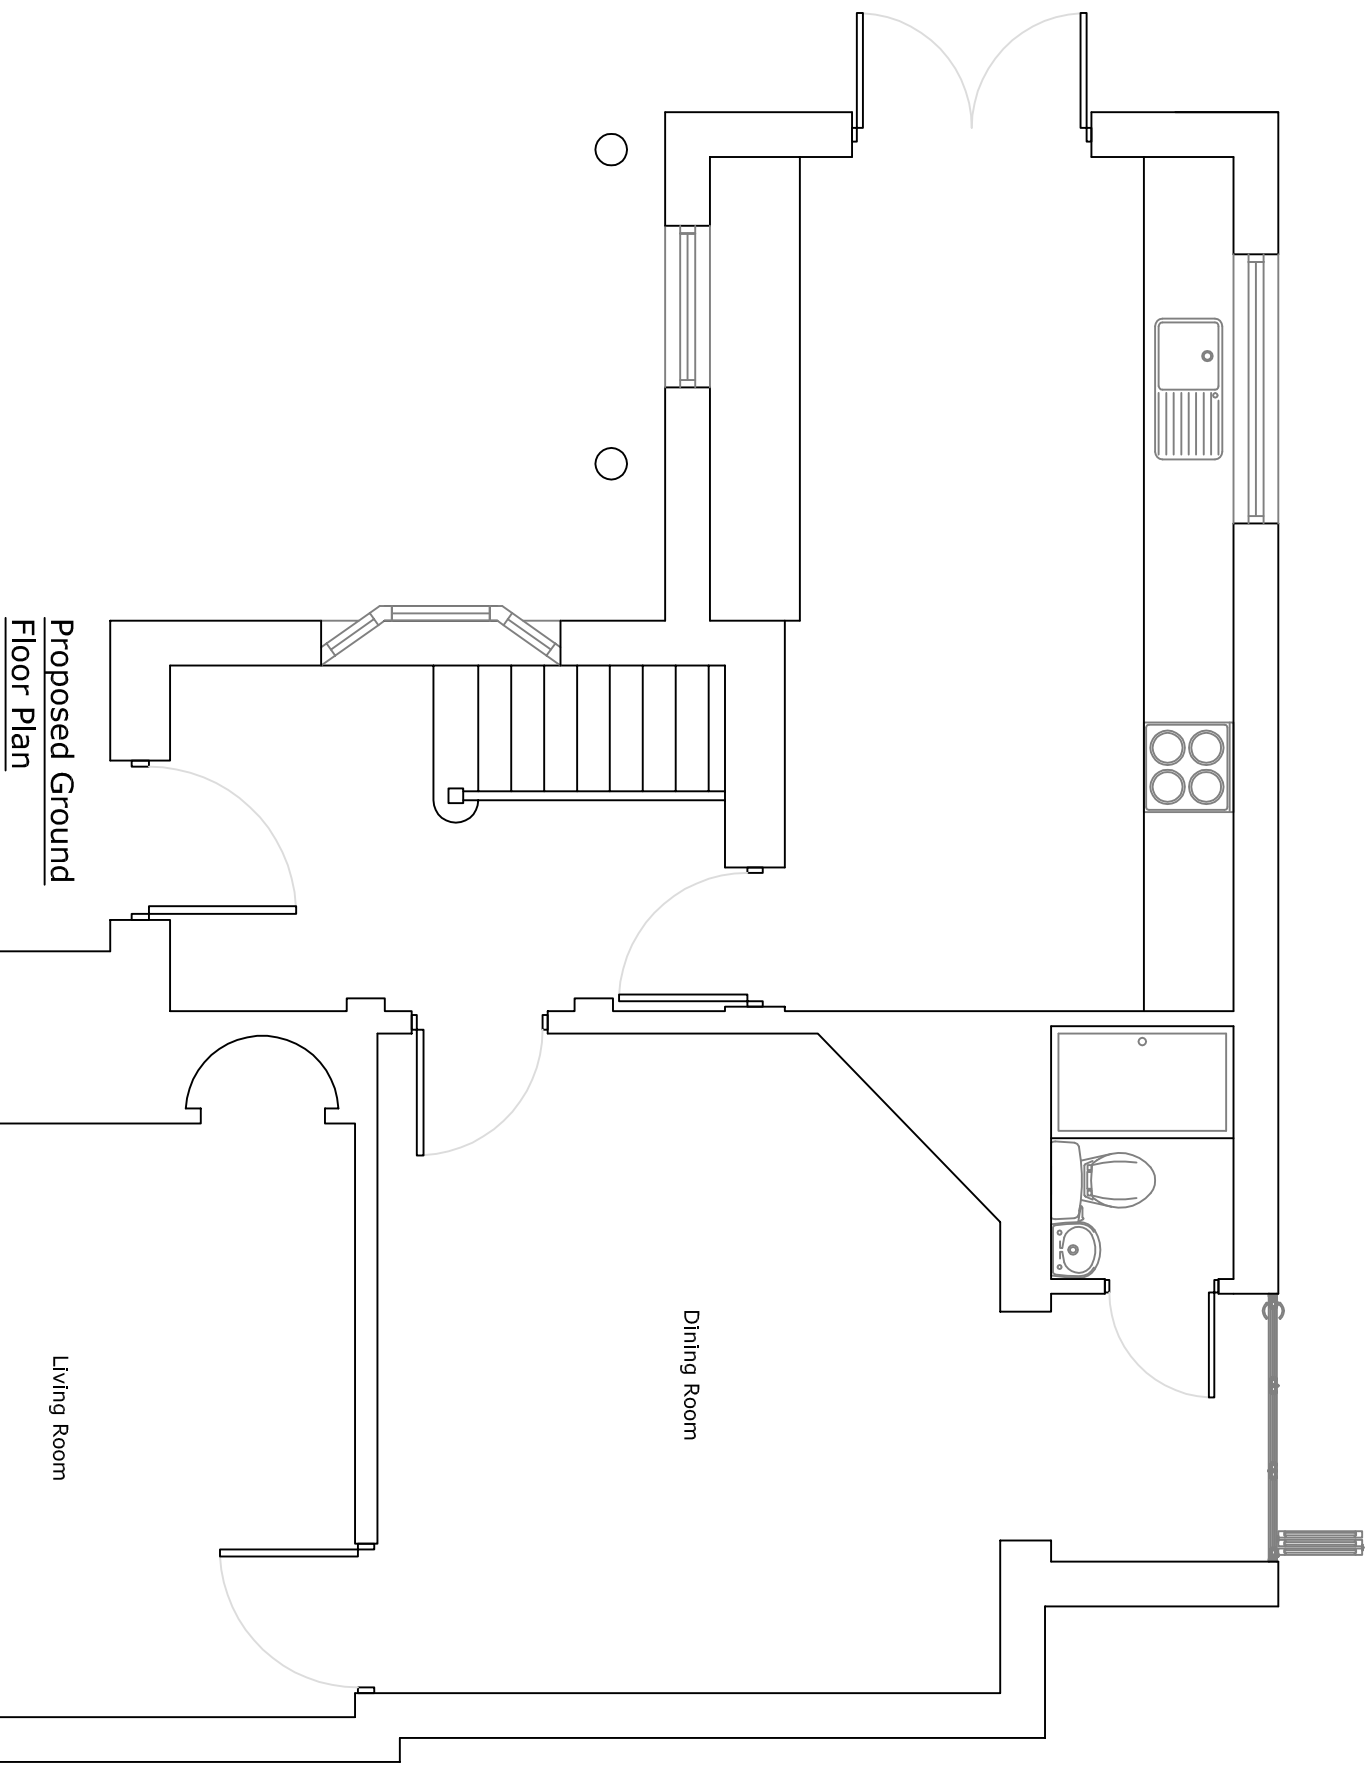
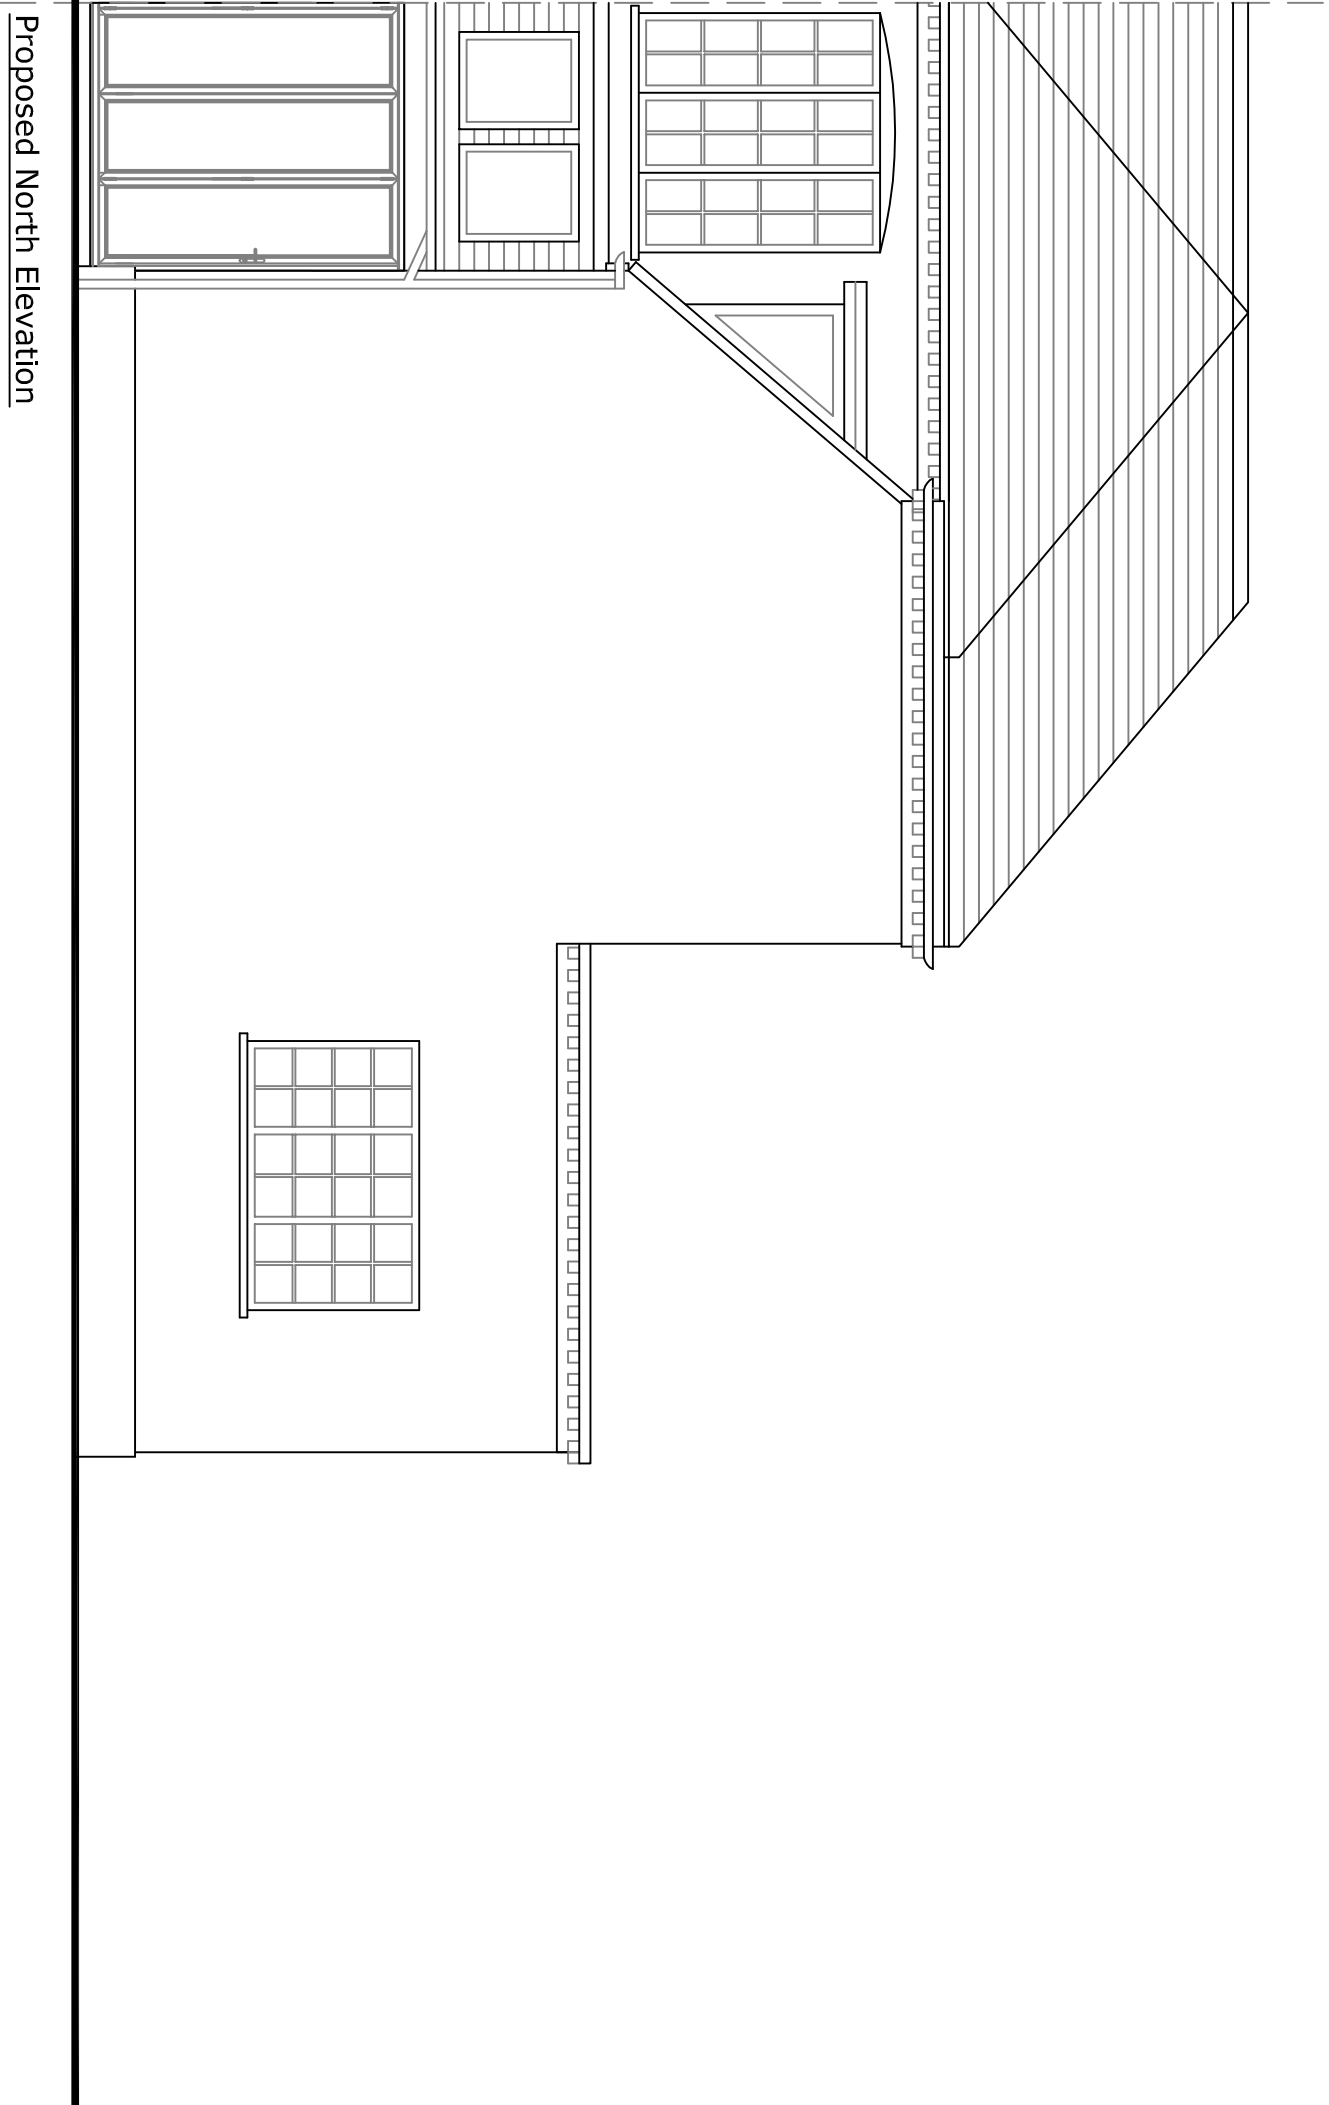


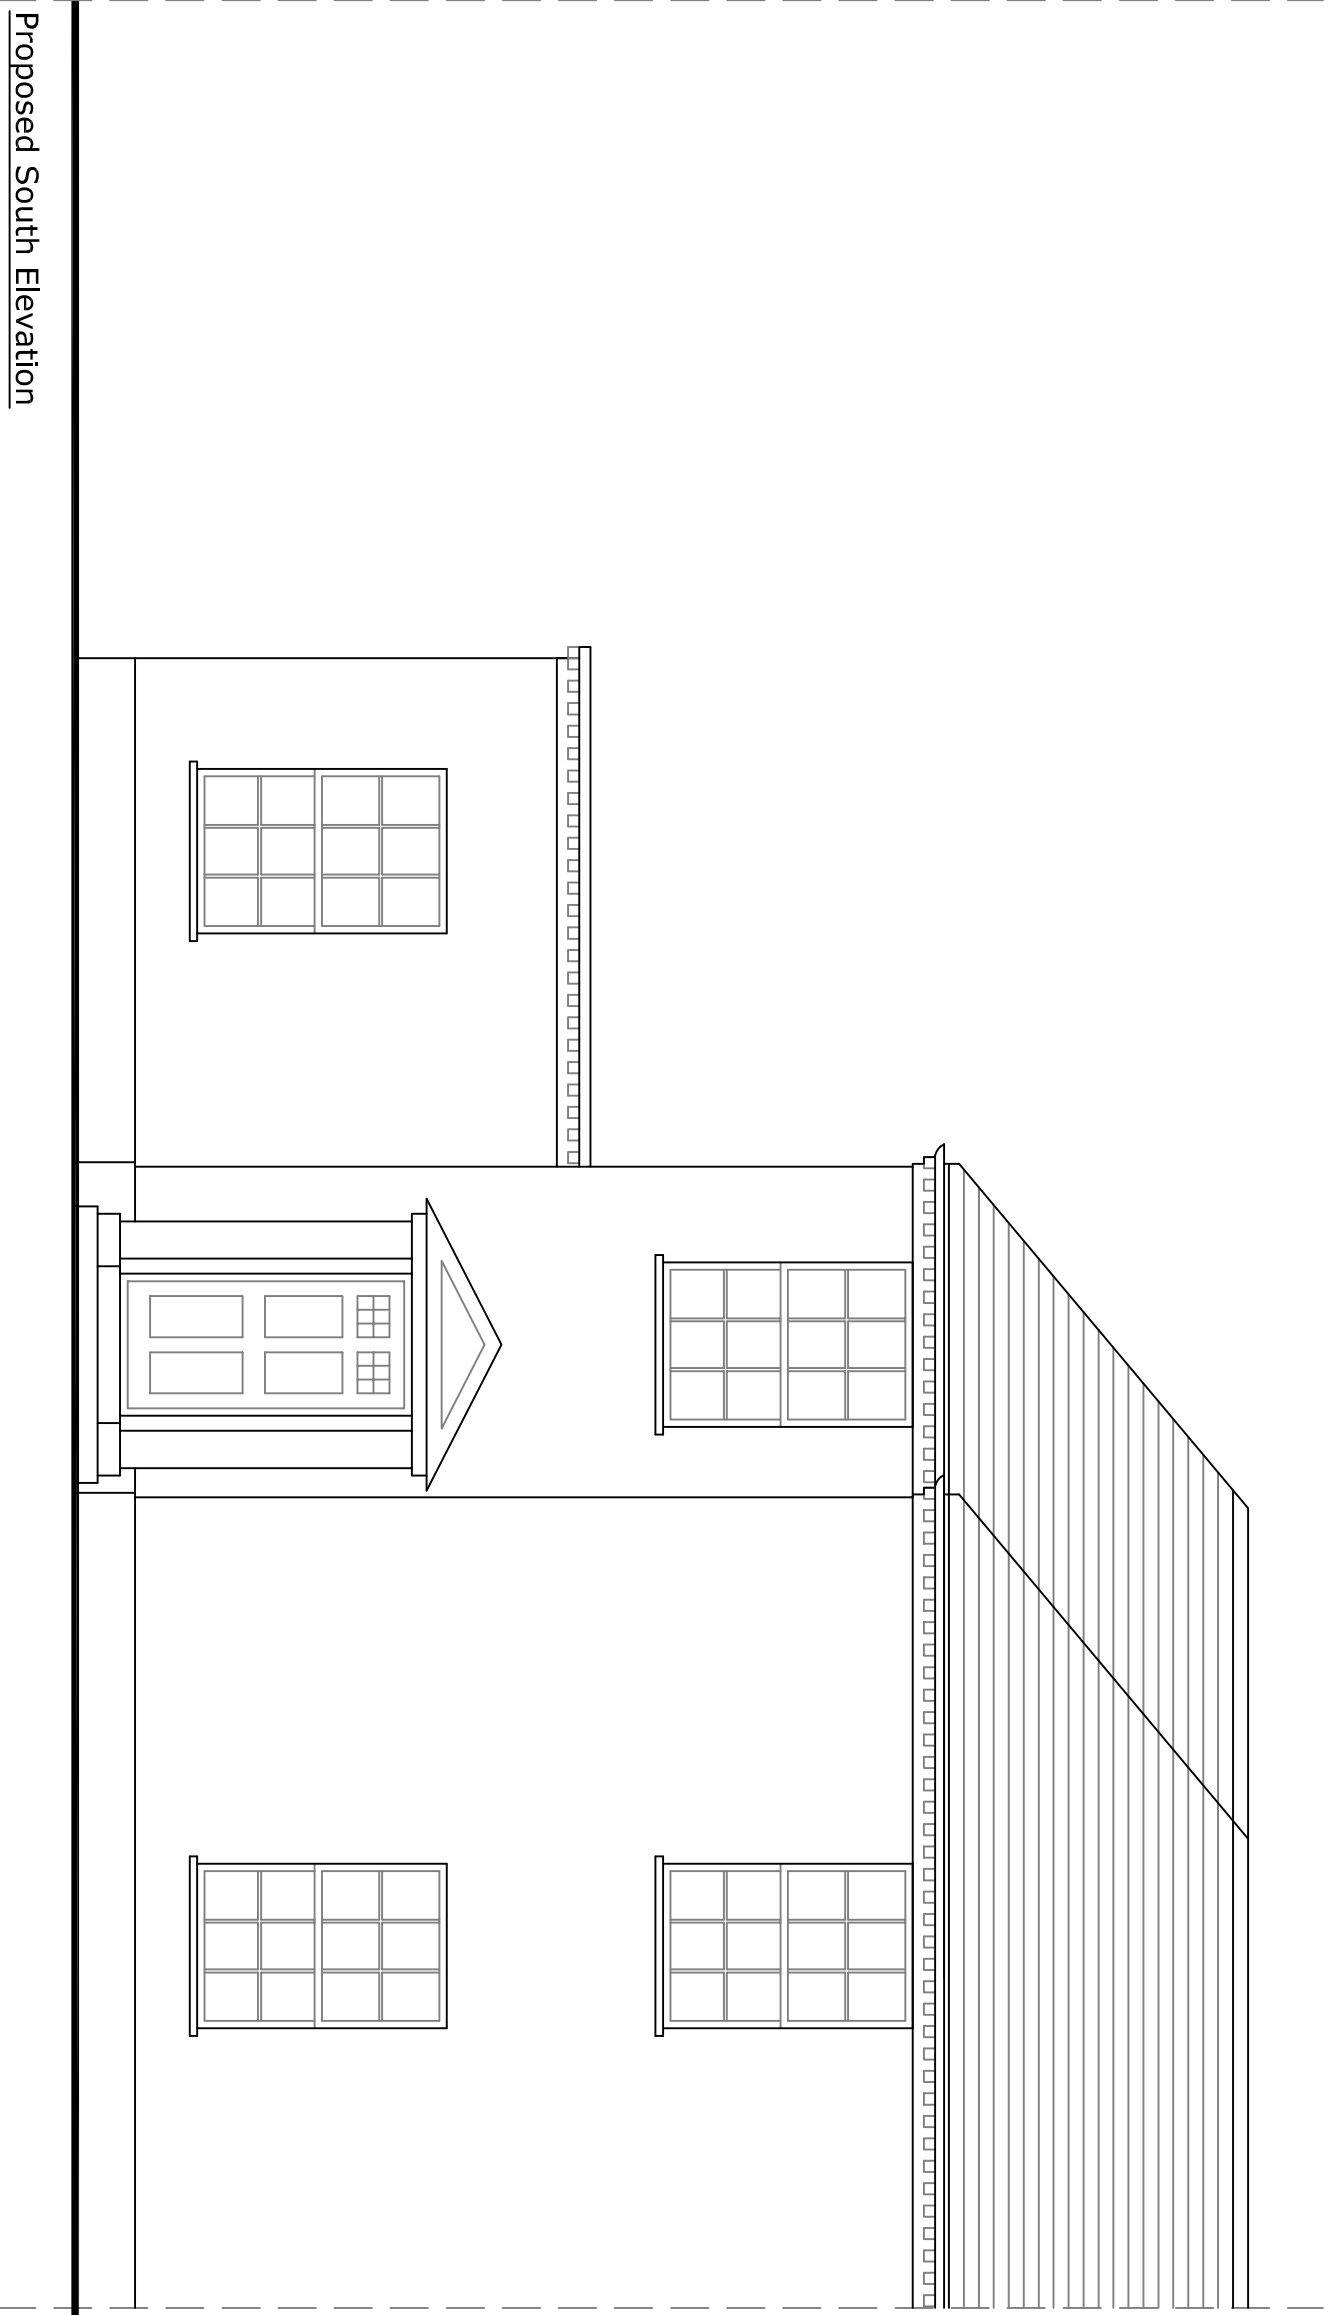

Itemref	Quantity	Title/Name, designation, material, dimension etc			Article No./Reference	
Designed by	Checked by	Approved by - date	Filename	Date	Scale	
JD		January 2018		January 2018	1:50	

4,7a Felpham Way

Proposed Extension

02

Edition A

Sheet