




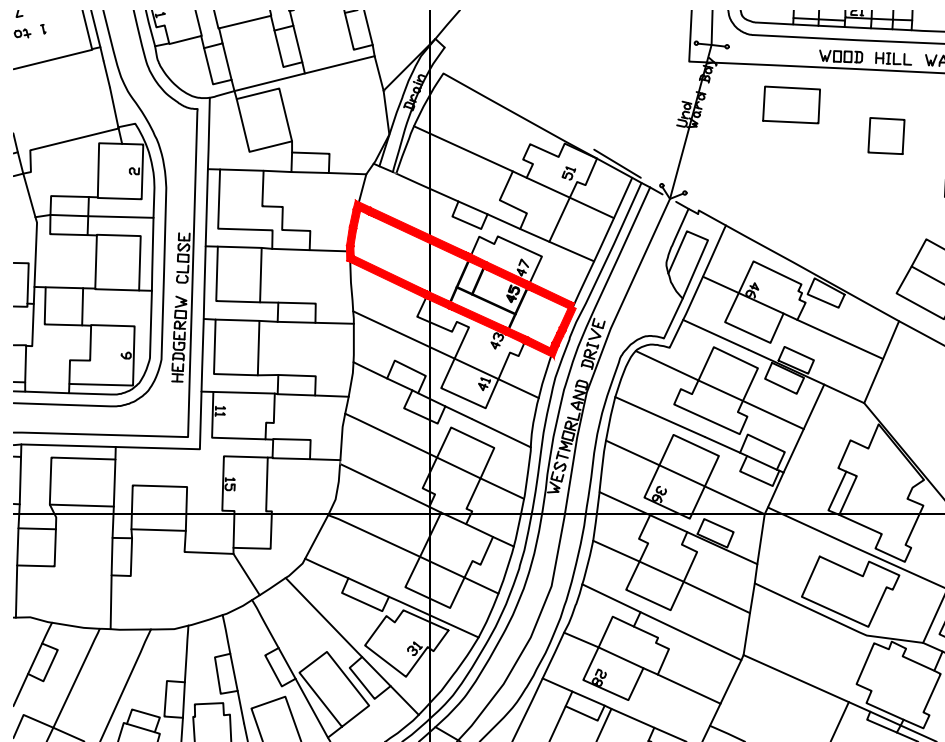

Location Plan
(1:1250)

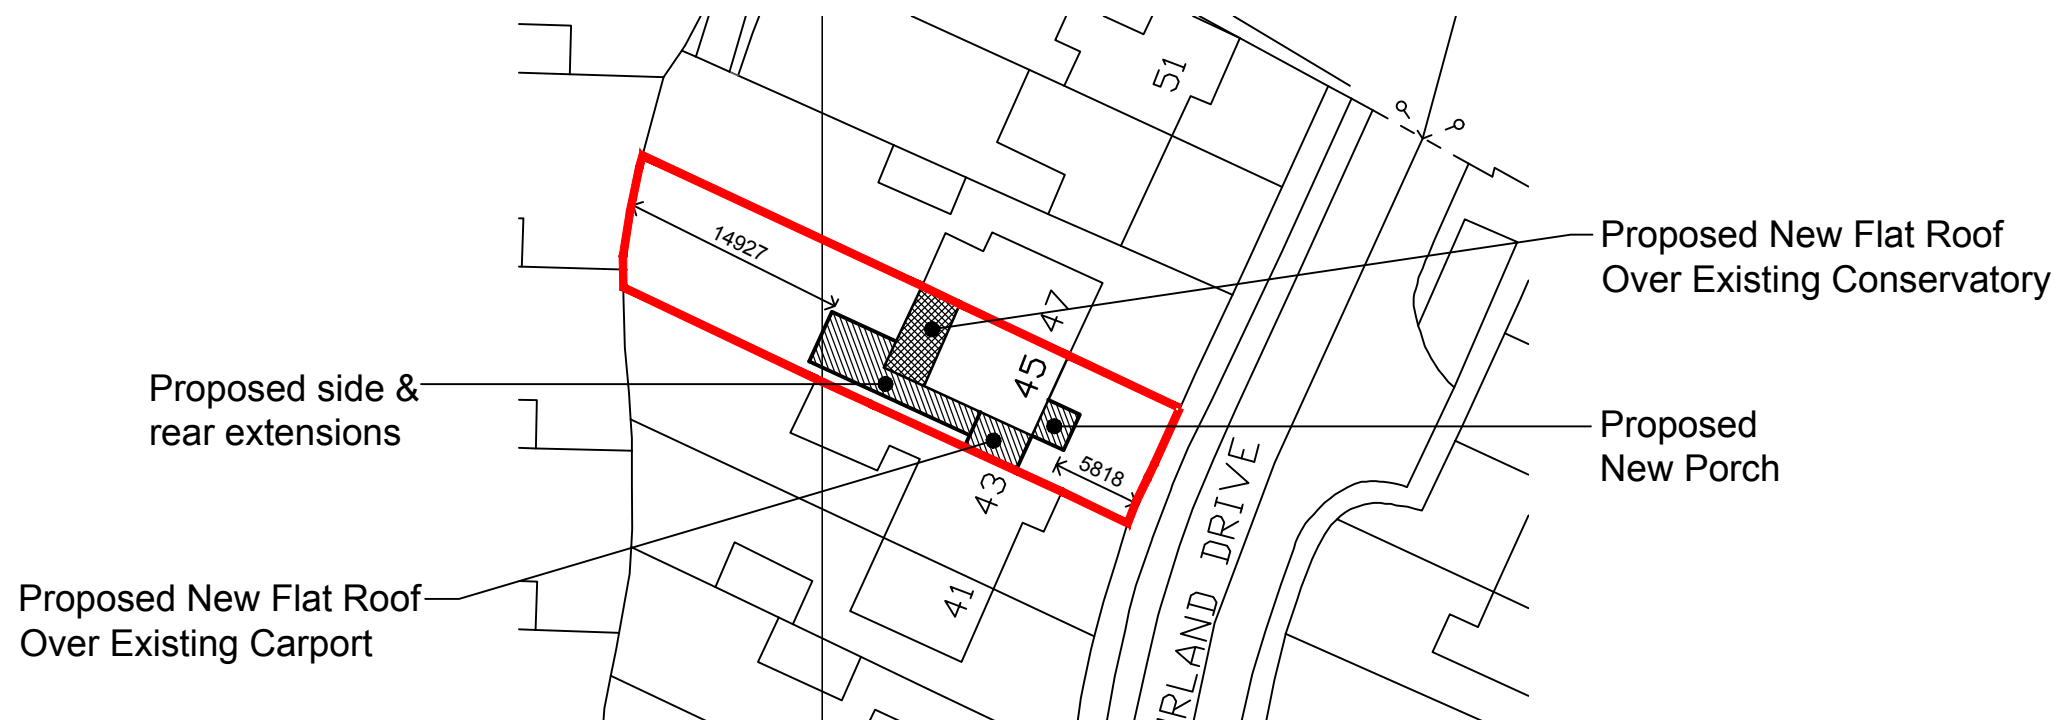

Existing Site Layout Plan
(1:500)

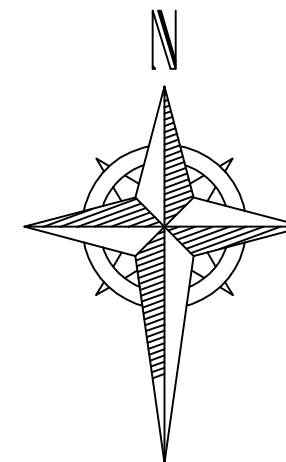

Proposed Site Layout Plan
(1:500)

REV	DESCRIPTION	DATE
PROJECT	45 WESTMORLAND DRIVE FELPHAM BOGNOR REGIS WEST SUSSEX PO22 8NA	
DRAWING	LOCATION PLAN, EXISTING SITE LAYOUT PLAN & PROPOSED SITE LAYOUT PLAN	
PLT No.	PL01-01	REV -
SCALE	1:1250/500	DATE
	Mar 2017	INITIAL
	AOB	CHKD

This drawing is produced using Autocad: Only written dimensions are to be respected