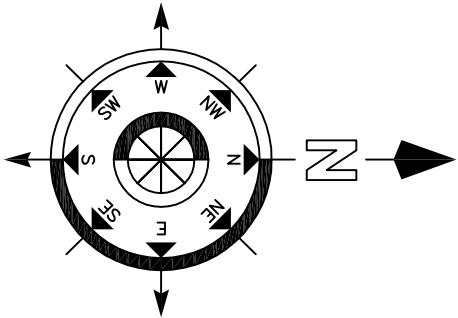
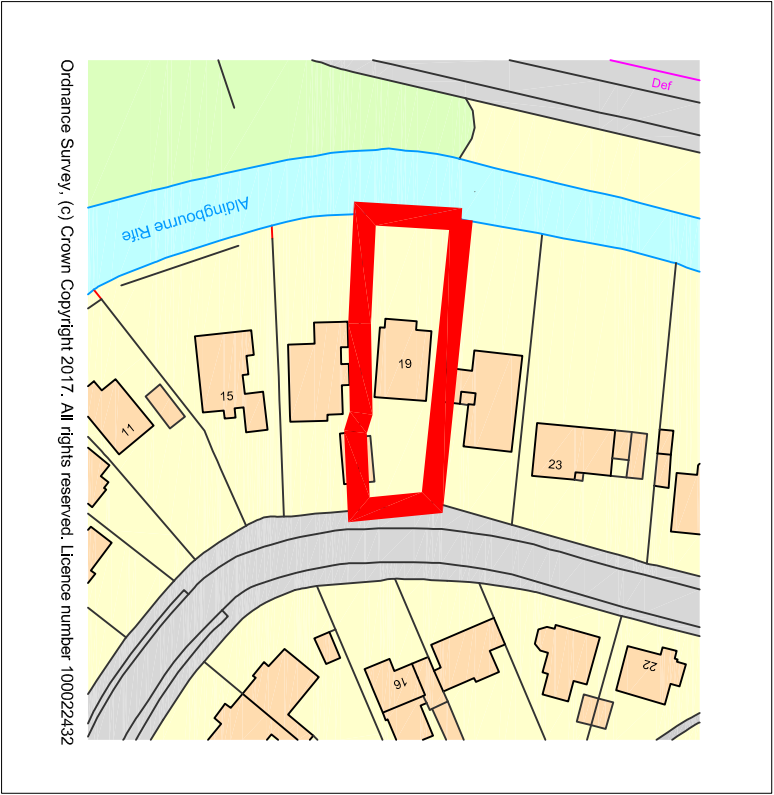
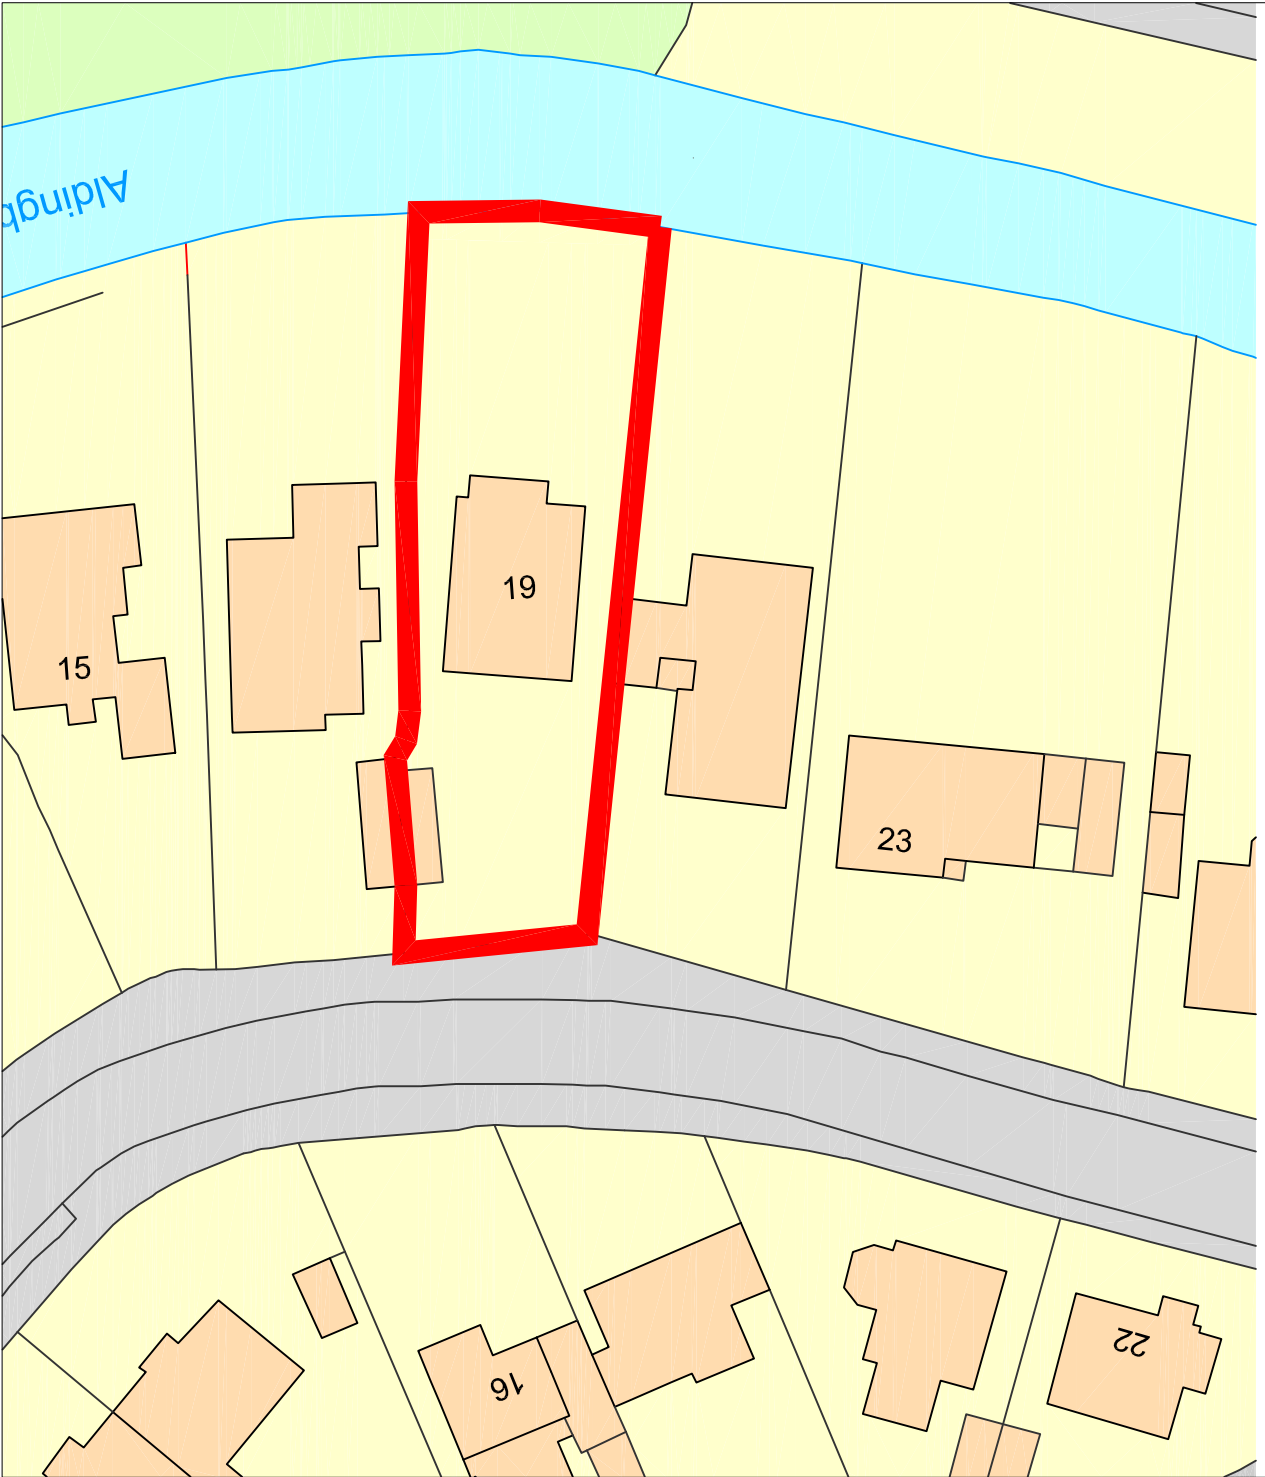


Revision	Description	Date	Drawn By

19 Rifeway
Felpham
Bognor Regis
PO22 7BN

Location and Block Plan

Chris Flint Associates Ltd
CHARTERED SURVEYORS - PROJECT MANAGERS
DEVELOPMENT CONSULTANTS

Drawing No.	Date	Sheet Size	Revision	Scale
CF	18/09/17	A3		1:500

CFA | FULL | 02

PLANNING

2 Emerald Close, Haverhill, Hants PO7 8NZ
Tel: 023 92 432184, Fax: 023 92 338554
Email: chrisflintassociates@gmail.com