



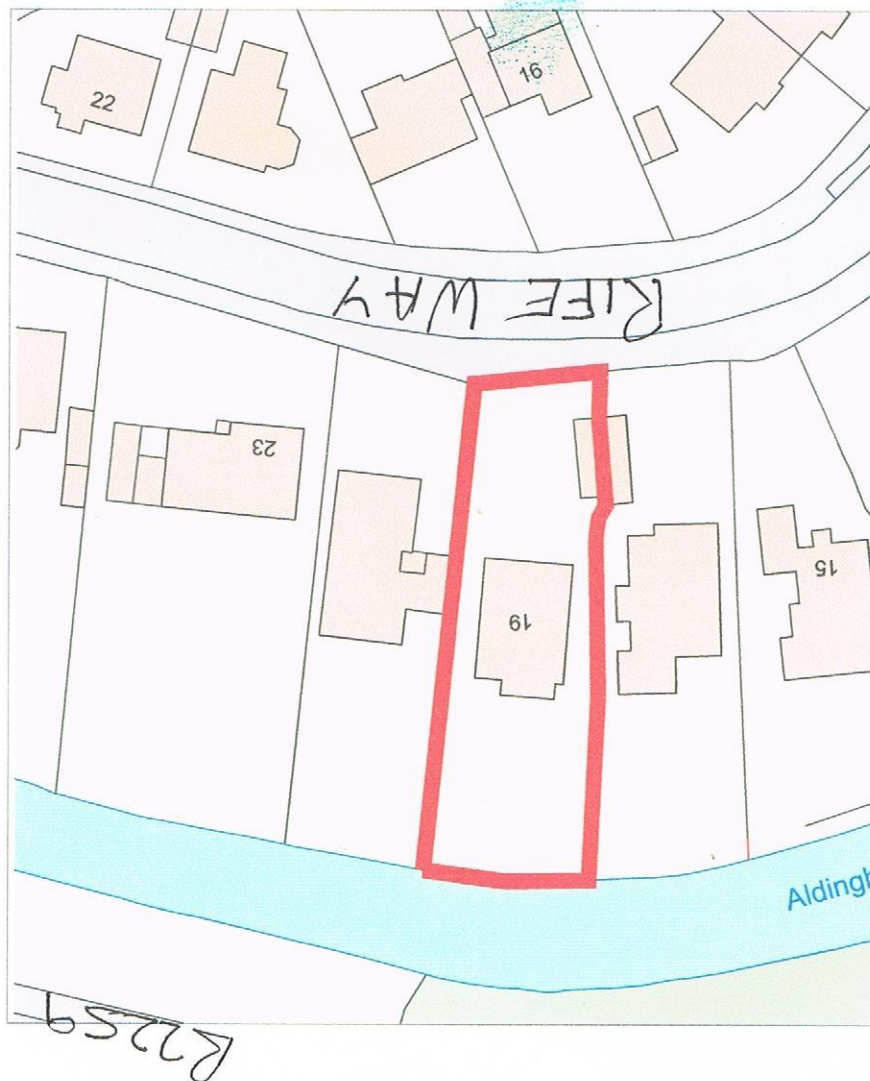

Project		19 Rife Way Felpham Bognor Regis PO22 7BN	
Drawing Title		Location and Block Plan	
Chris Flint Associates Ltd CHARTERED SURVEYORS - PROJECT MANAGERS DEVELOPMENT CONSULTANTS			
Drawn By CF	Scale 18/09/17	Sheet Size A3	Approximate Date
Drawn No CFA	Revision FULL 02	Revision	Scale 1:500
PLANNING			
2 Elmwood Close, Wotton Bassett, Wiltshire, BA9 9PE Tel: 01245 412462 Fax: 01245 410414 Email: c.flint@chrisflint.co.uk			

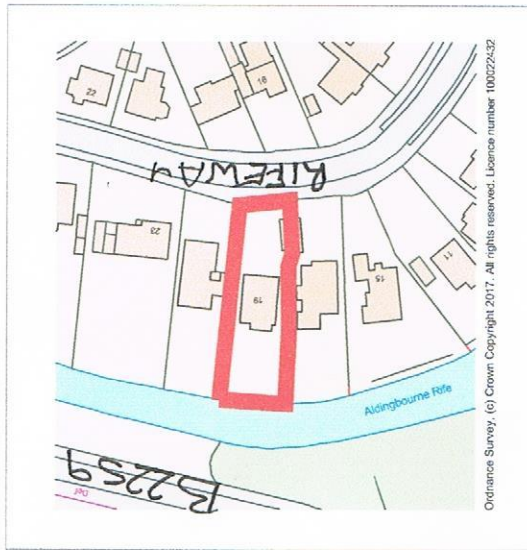