ARUN DISTRICT COUNCIL FP/71/18/HH



LOCATION PLAN 1:250

location of proposed
single storey side extension

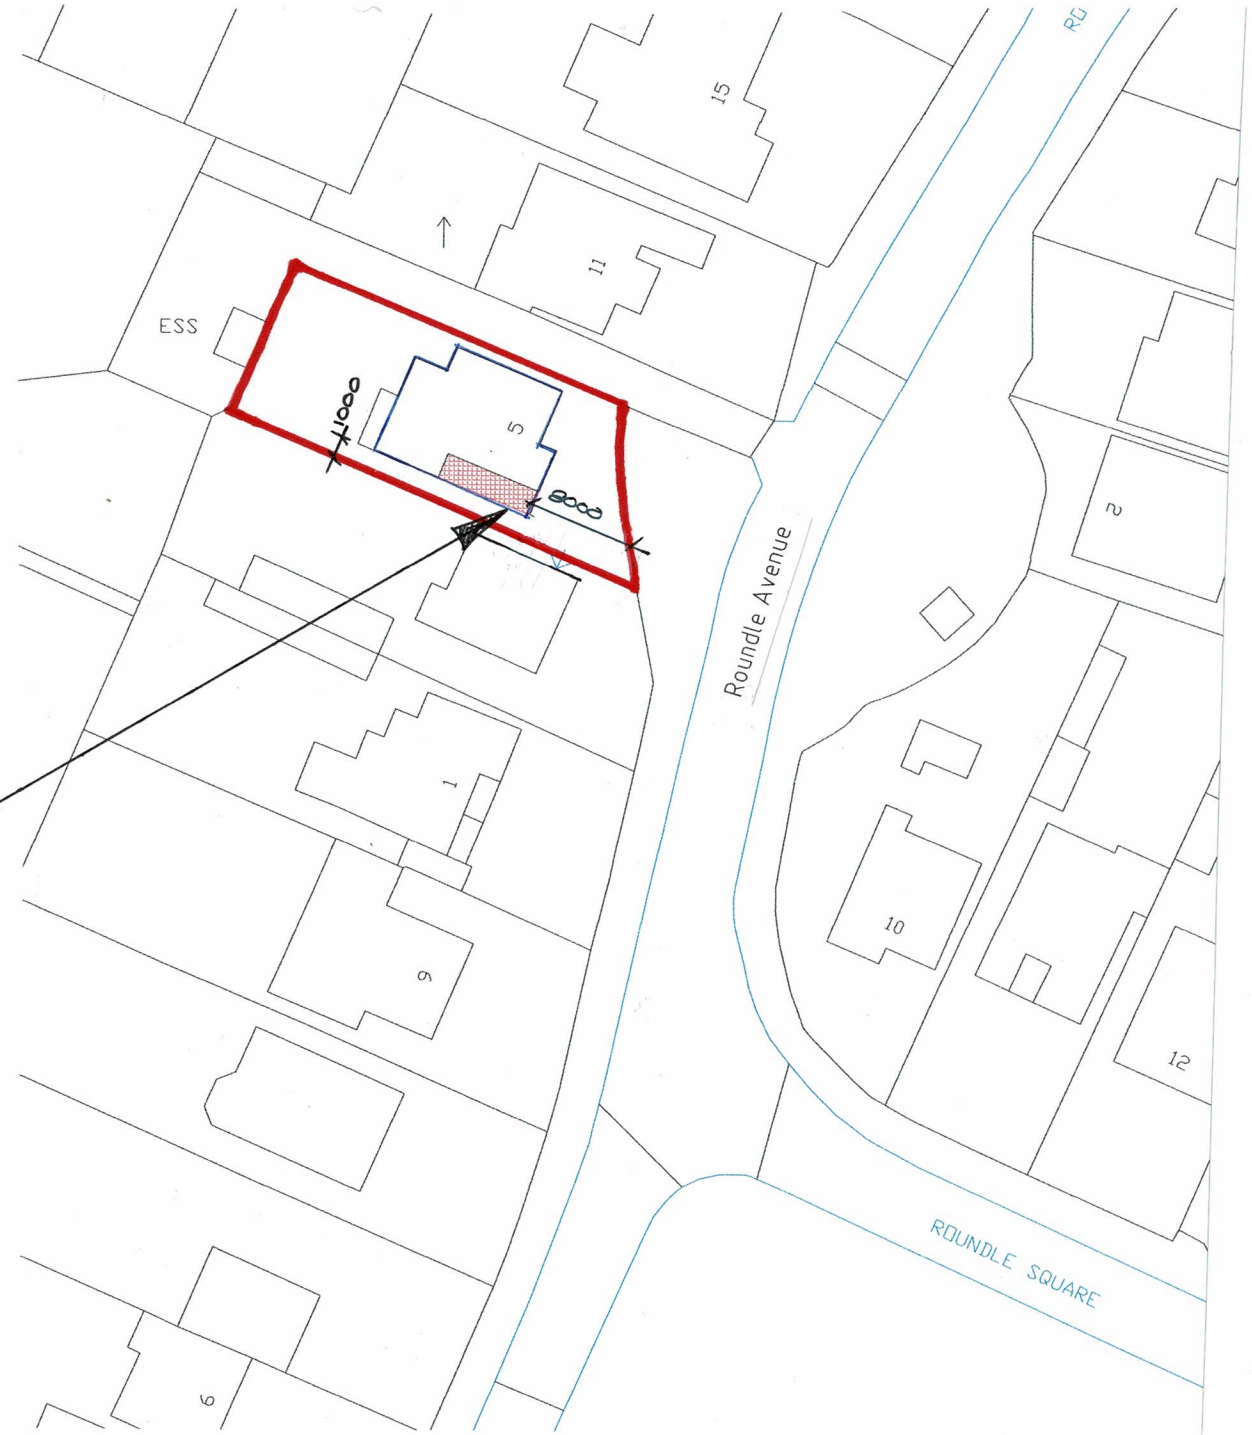

SITE PLAN 1:500

N

AMdesign
ARCHITECTURE DESIGN DEVELOPMENT
Leeza Aldis-Hobbs ARB RIBA SPAB
Mob: 07756 329400
e-mail: leeza@amdesignltd.co.uk

PROJECT
5 ROUNDLE AVENUE
FELPHAM
WEST SUSSEX
PO22 8LQ
PROJECT STAGE
PLANNING

DRAWING
LOCATION PLAN
SITE PLAN
DRAWING No 258/01
REVISION
SCALE varies DRAWN LA
DATE MARCH 2018 CHECKED

LETTER	REVISION	DATE

This scheme is subject to town planning and all other necessary consents. All dimesions and levels to be checked on site. This drawing is to be read in conjunction with other relevant drawings and documents. Report all discrepancies to the Architect before work commences.
AM Design is the trading name of AM Design Ltd © AM Design Ltd. All rights reserved.