ARUN DISTRICT COUNCIL FB/21/18/RH

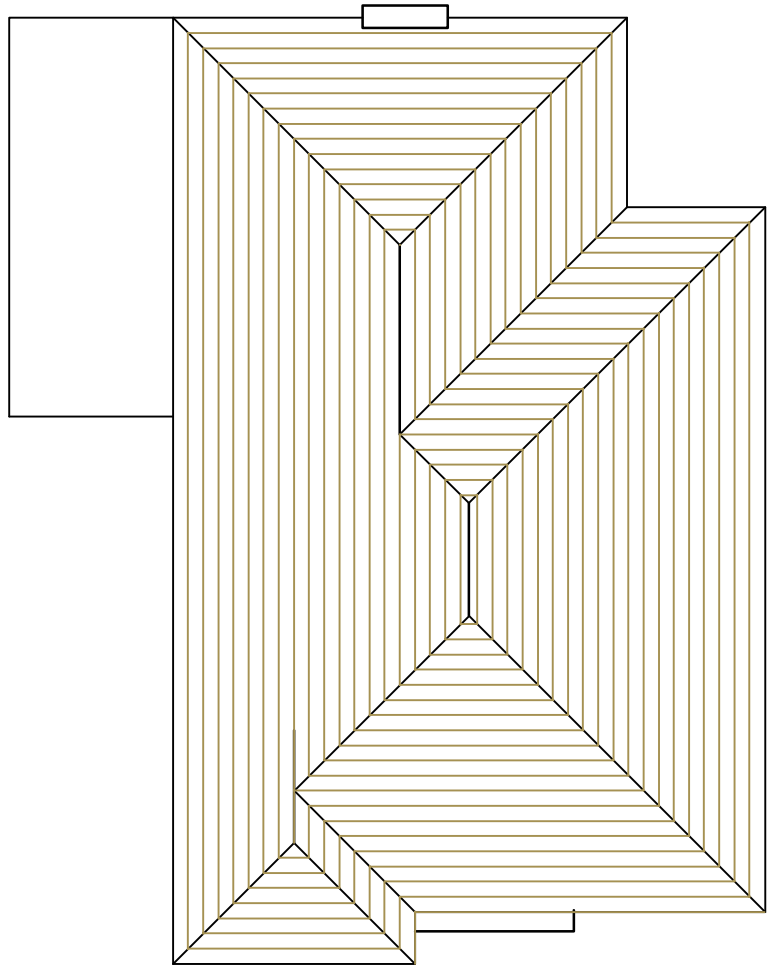

EXISTING ROOF PLAN 1:100

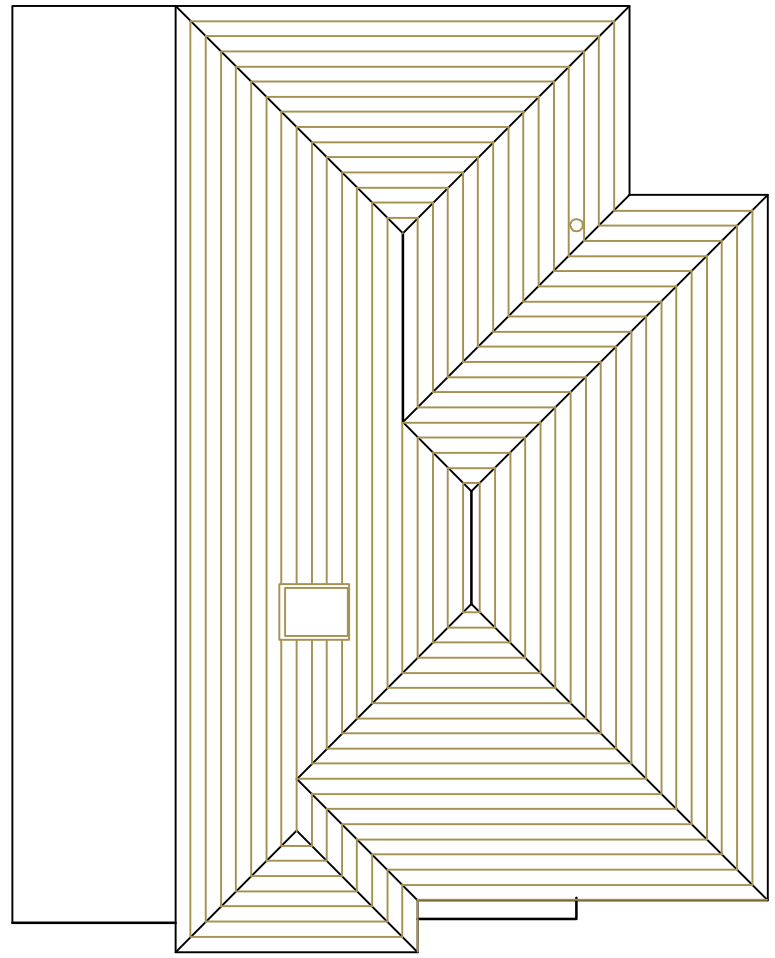

PROPOSED ROOF PLAN 1:100

AMdesign
ARCHITECTURE DESIGN DEVELOPMENT
Leeza Aldis-Hobbs ARB RIBA SPAB
Mob: 07756 329400
E-mail: leeza@amdesignltd.co.uk

PROJECT
5 ROUNDLE AVENUE
FELPHAM
WEST SUSSEX
PO22 8LQ
PROJECT STAGE
PLANNING

DRAWING
ROOF PLANS

DRAWING No
258/04

REVISION

SCALE 1:100 DRAWN LA
DATE MARCH 2018 CHECKED

LETTER	REVISION	DATE

This scheme is subject to town planning and all other necessary consents. All dimesions and levels to be checked on site. This drawing is to be read in conjunction with other relevant drawings and documents. Report all discrepancies to the Architect before work commences.