

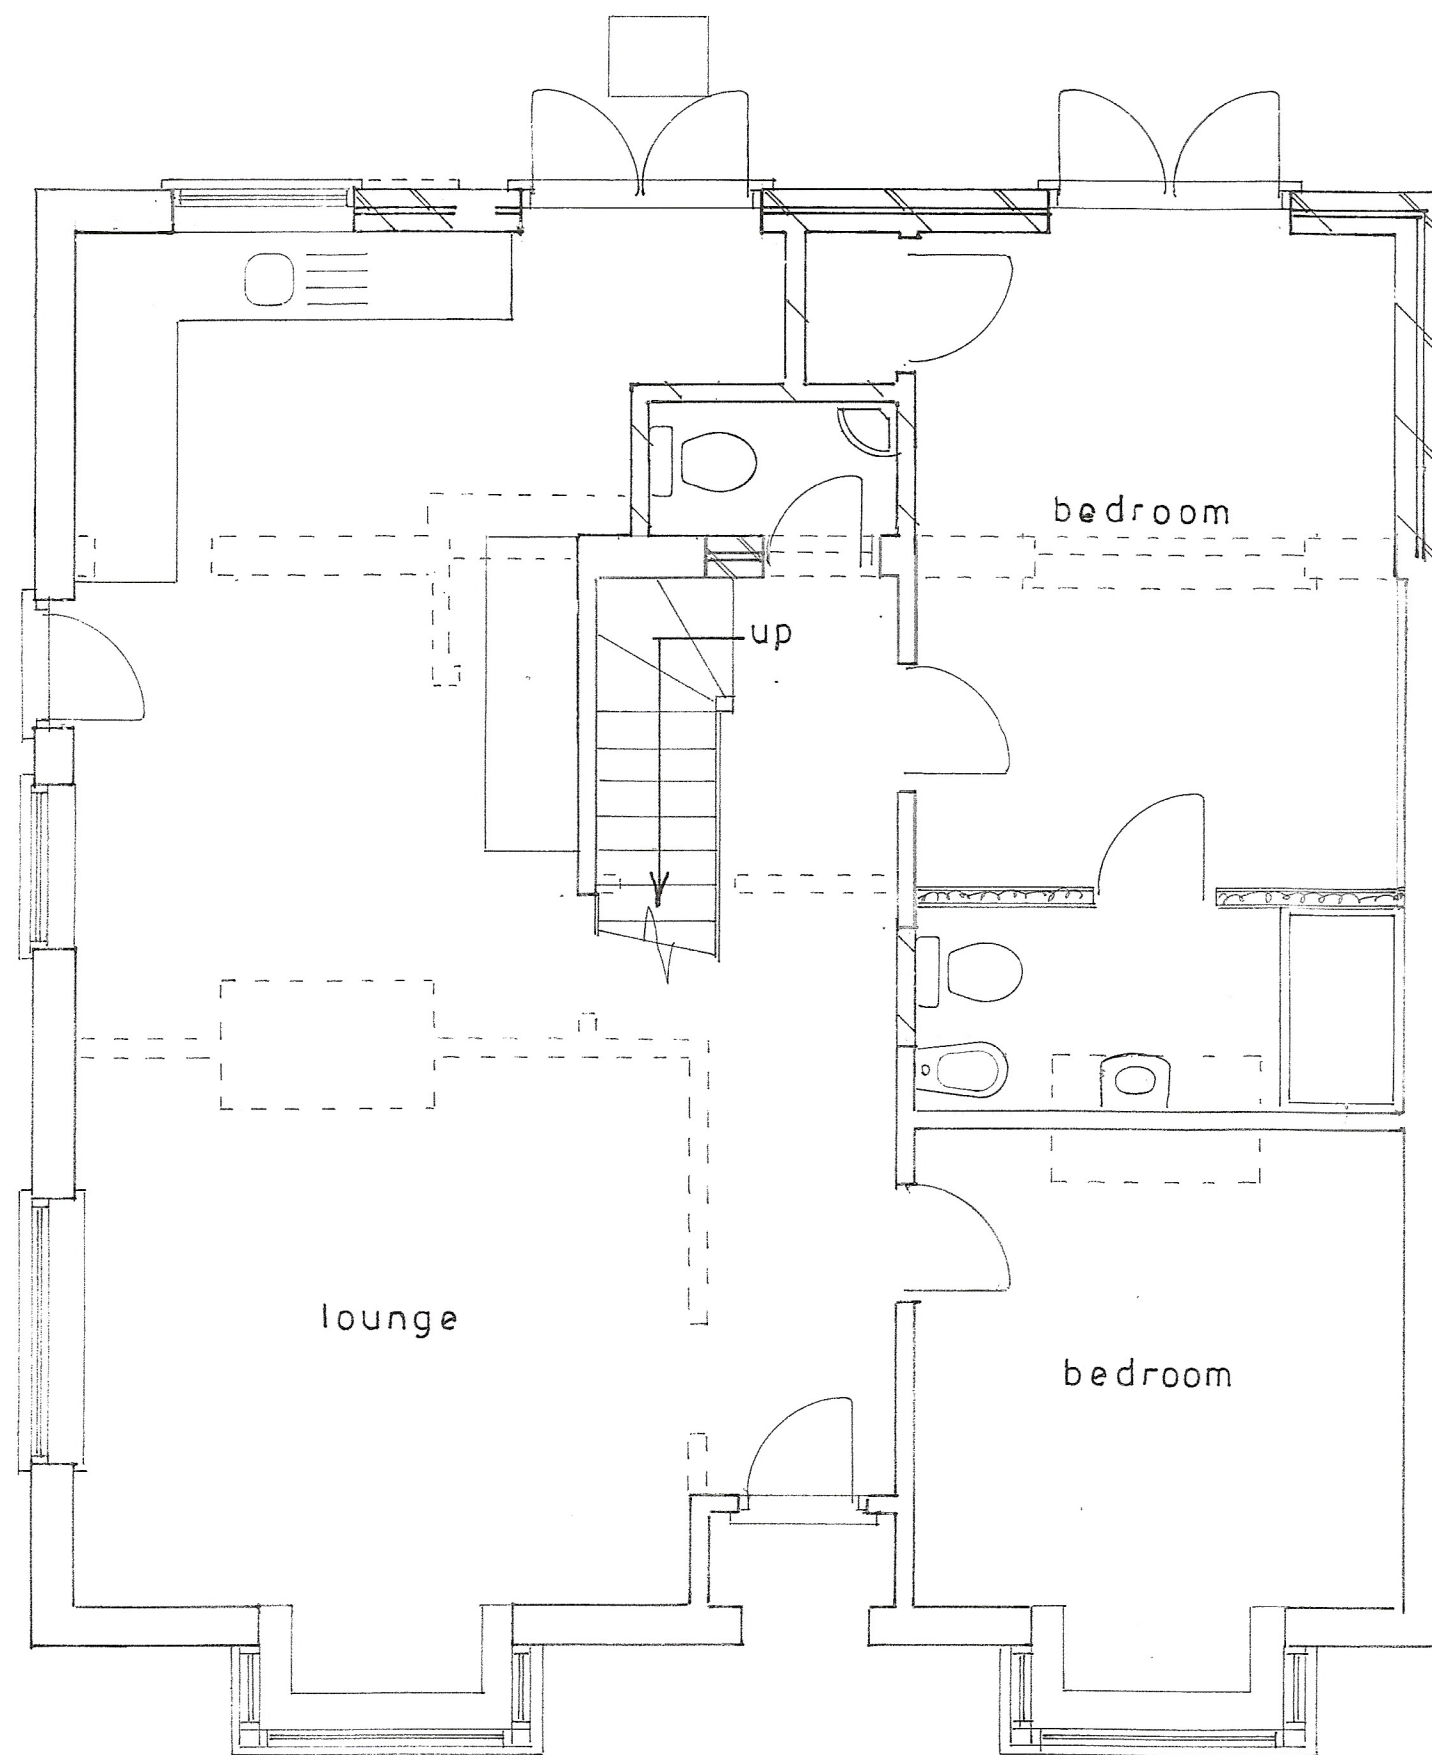


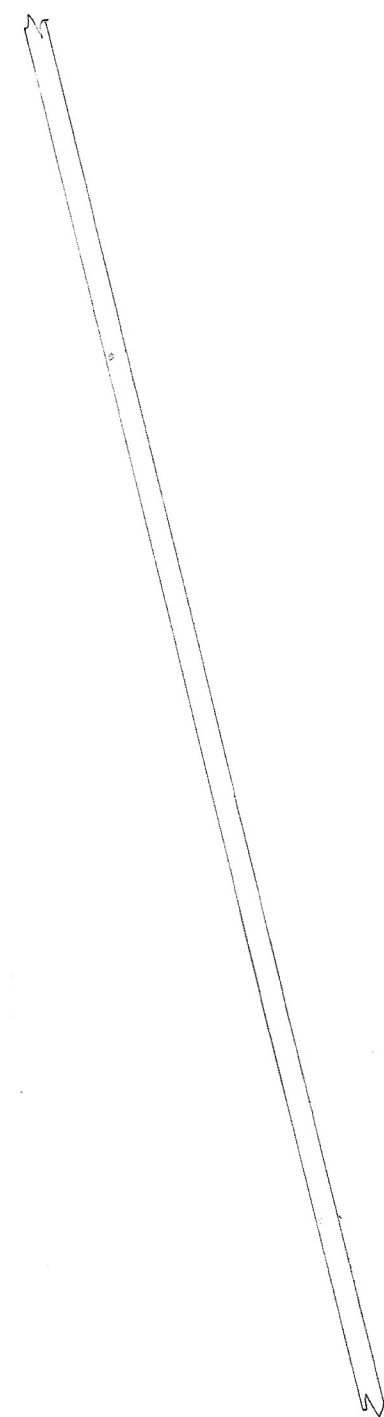


Ground floor plan
1 : 50

BOUNDARY

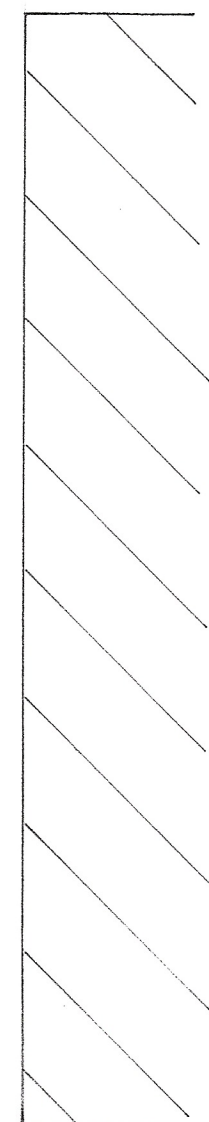

location plan
1 : 1250

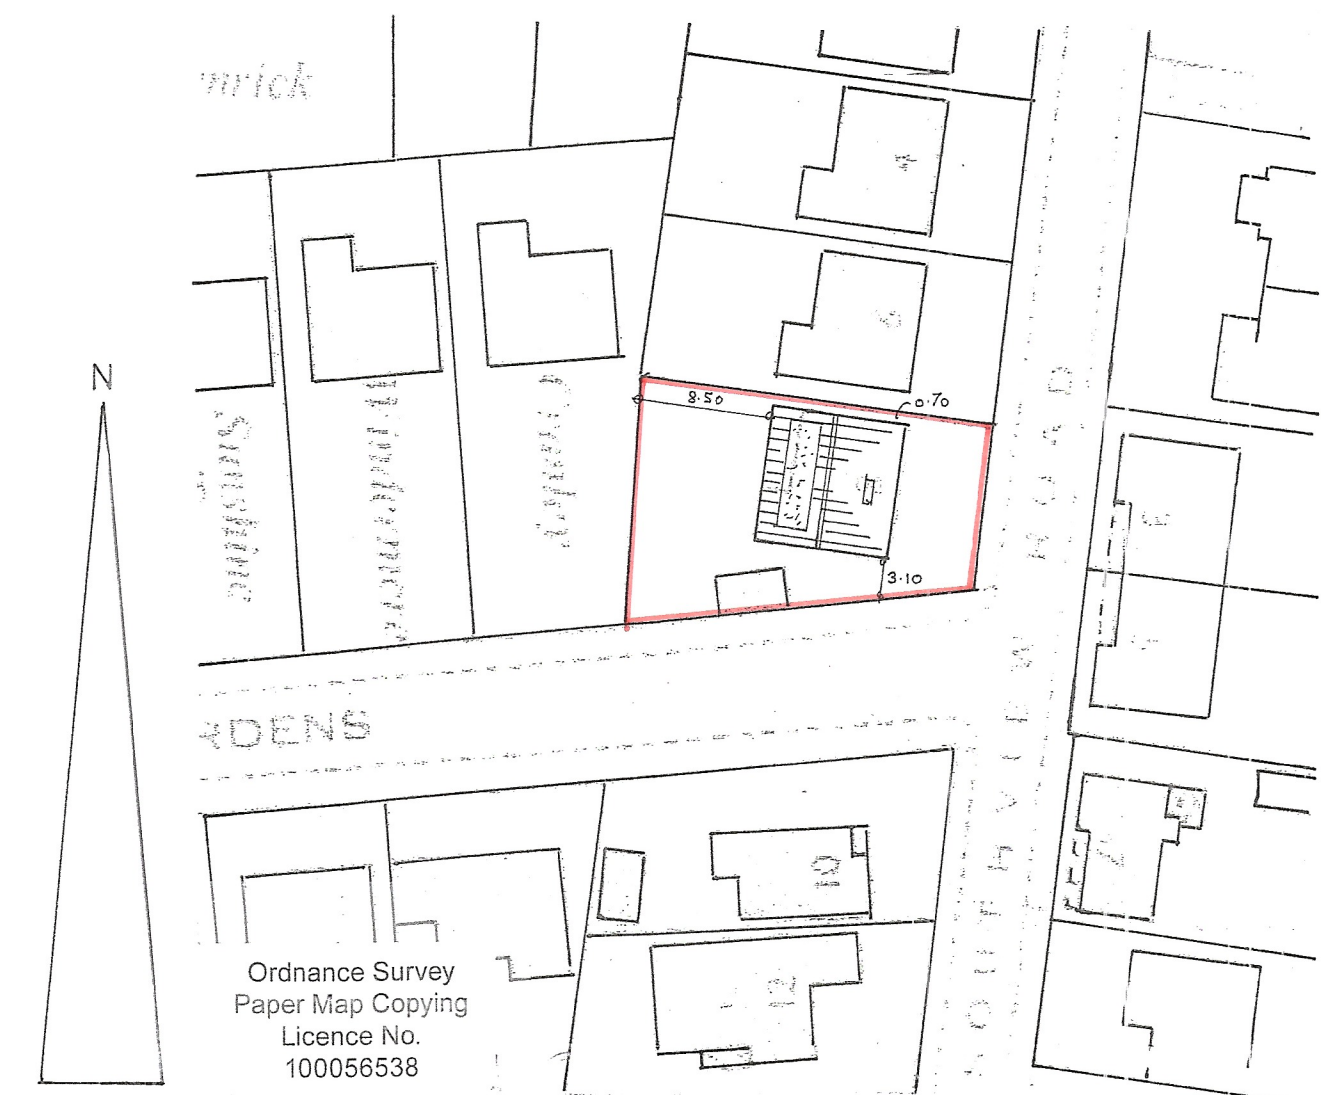

block plan
1 : 500

sheet 1 of 3

Proposed

PROPOSED SINGLE STOREY EXTENSION AND LOFT CONVERSION TO FORM NEW 1ST FLOOR
AT 8, SOUTHVIEW ROAD, FELPHAM FOR MR. & MRS. I. LLOYD-WILLIAMS

Bryan Butcher
Rainbow Cottage
Nyetimber Lane
Bognor Regis PO21 3JX
01243 266871
07973 233442
bryan.butcher@btinternet.com
www.bryanbutcher.com