



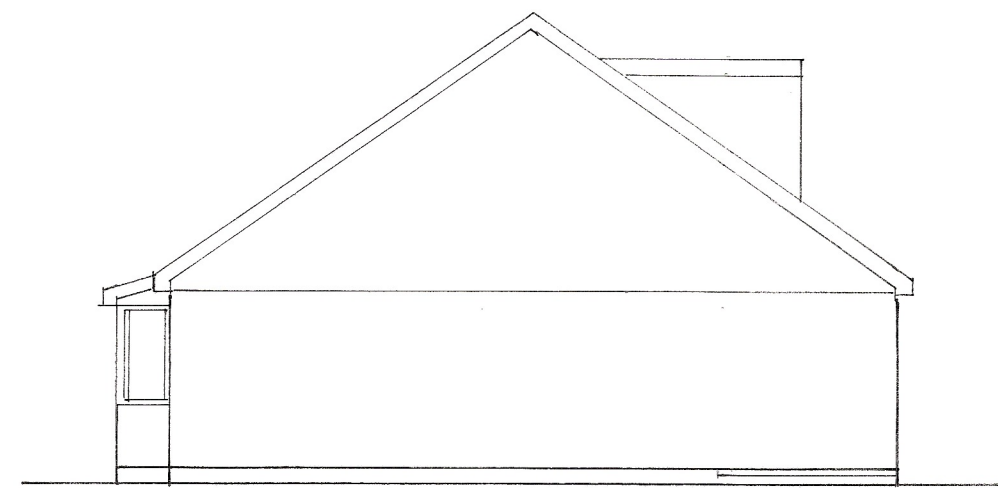

north

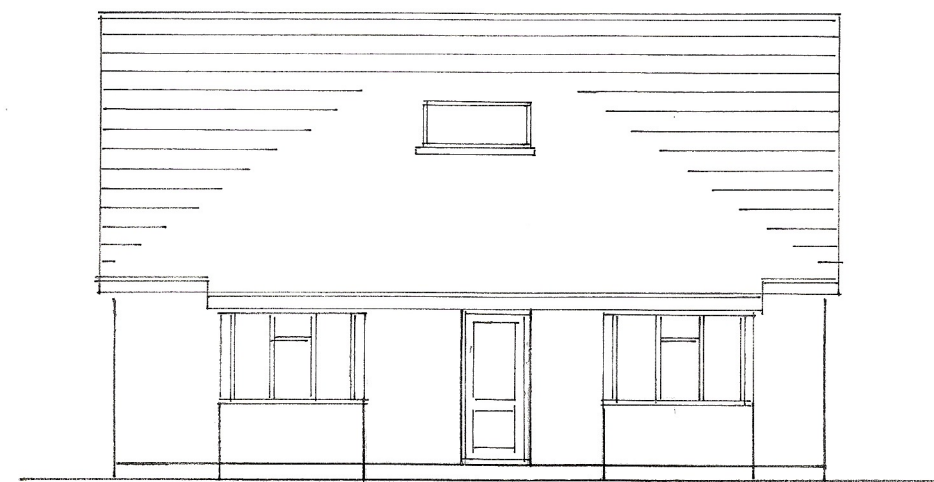

east

1 : 100



west


Roof tiles to match existing.

Colourwash render to match existing.



south

Marley Cedral cement boarding
Colour White Code 01

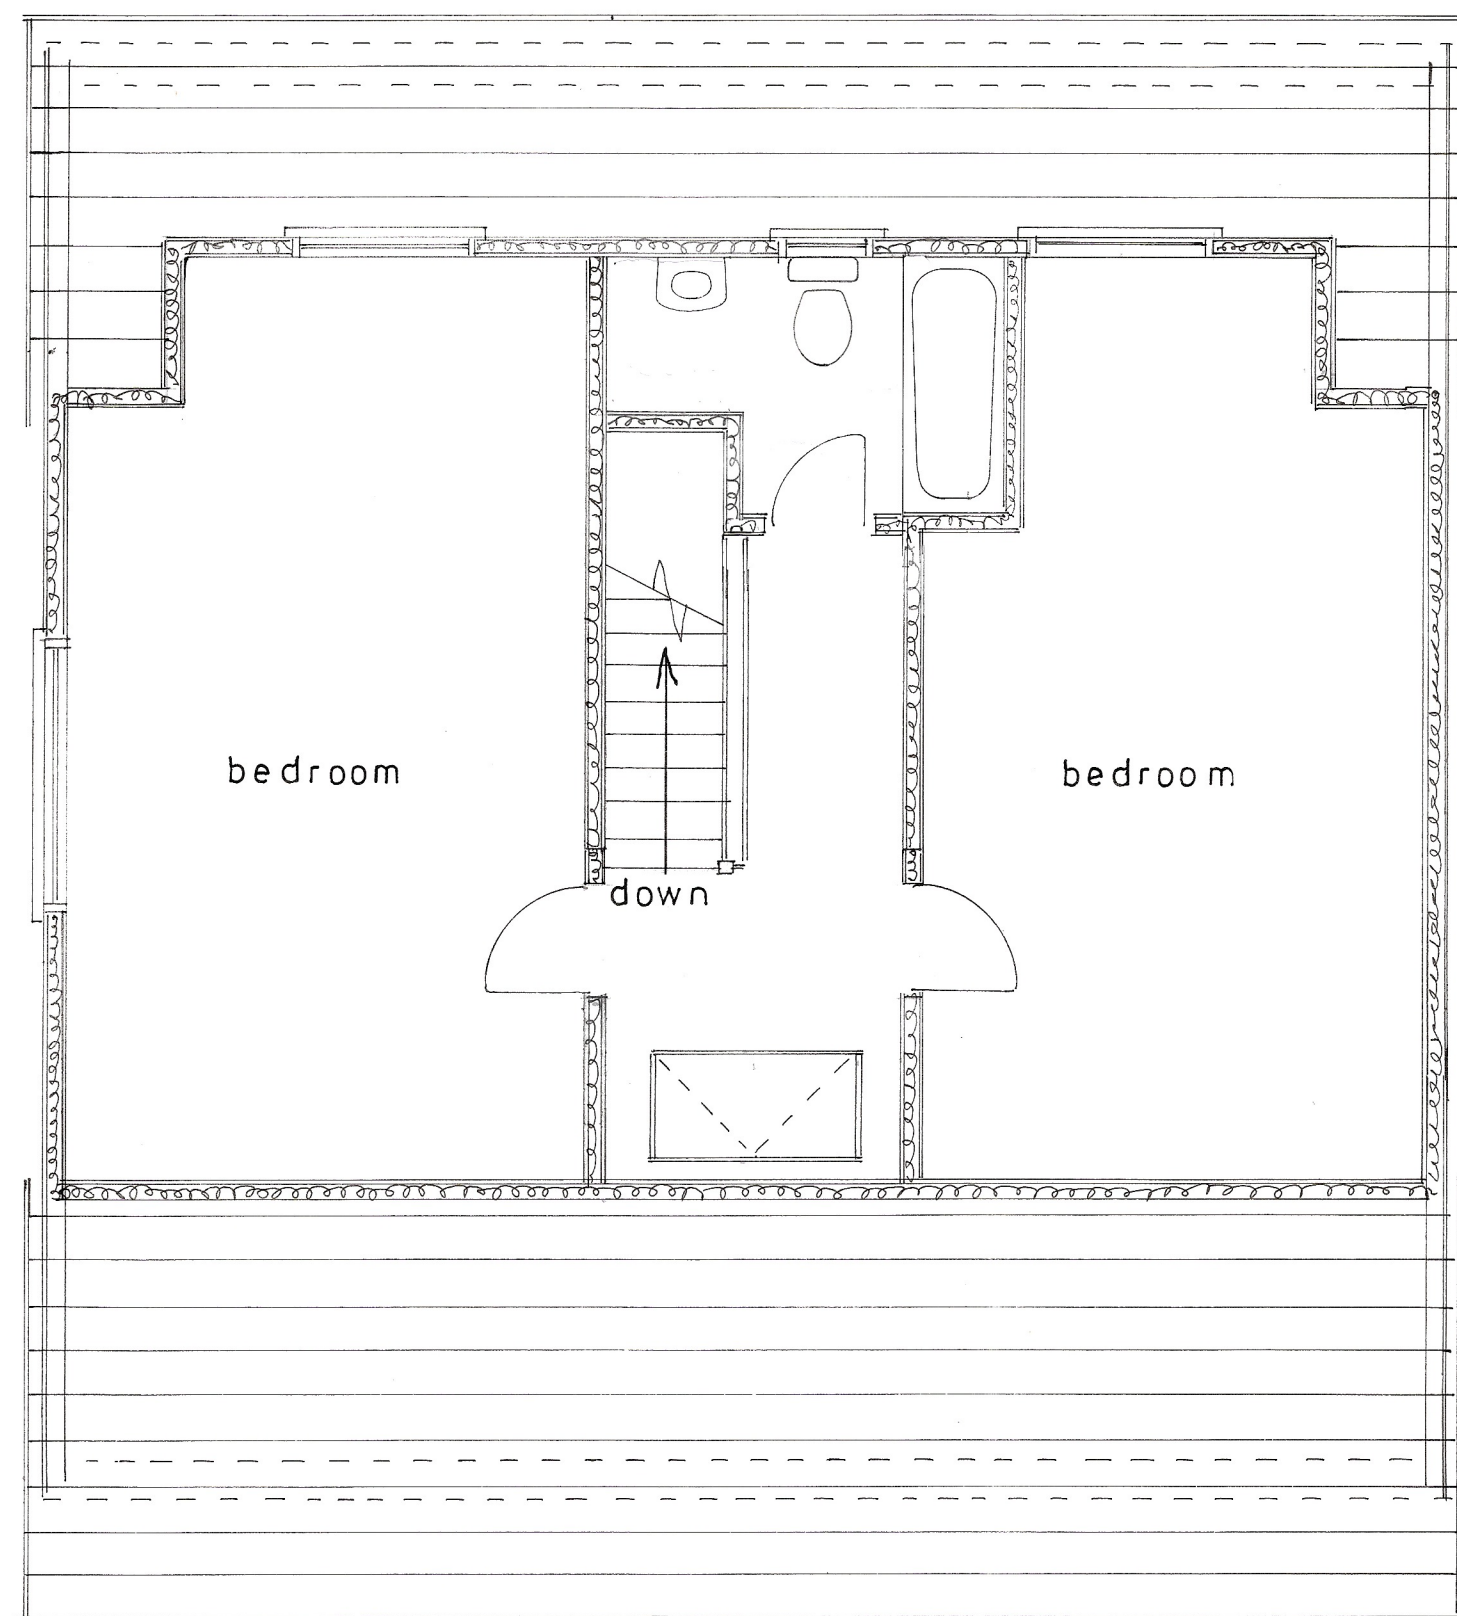

1st floor plan

1 : 50

Proposed

PROPOSED SINGLE STOREY EXTENSION AND LOFT CONVERSION TO FORM NEW 1ST FLOOR
AT 8, SOUTHVIEW ROAD, FELPHAM FOR MR. & MRS. I. LLOYD-WILLIAMS.

sheet 2

of 3

Bryan Butcher
Rainbow Cottage
Nyetimber Lane
Bognor Regis PO21 3JX
01243 266871
07973 233442
bryan.butcher@btinternet.com
www.bryanbutcher.com