



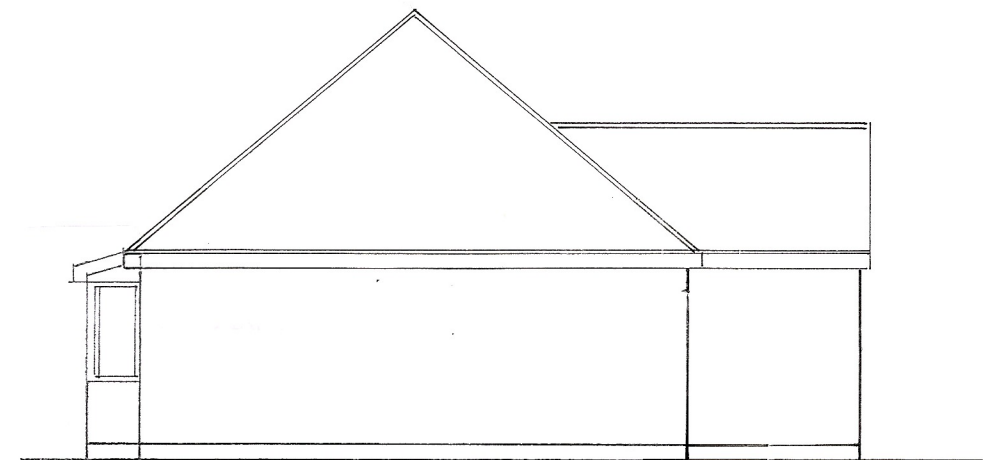


north

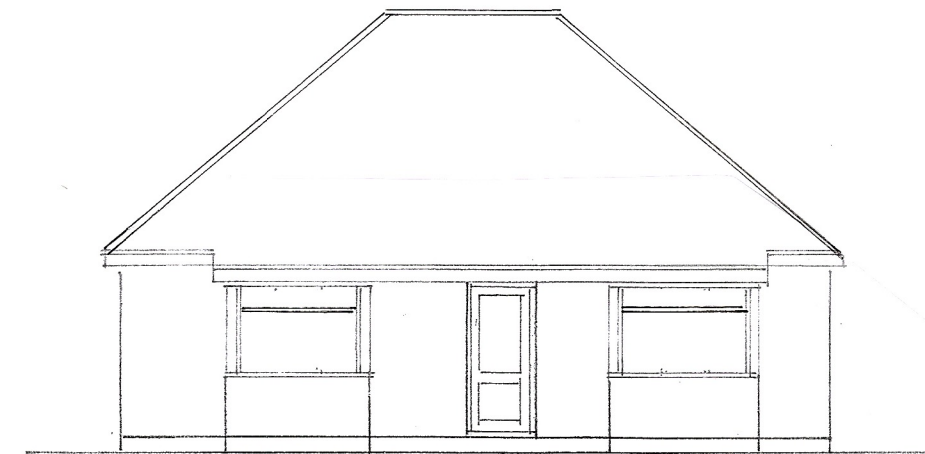

east


1 : 100

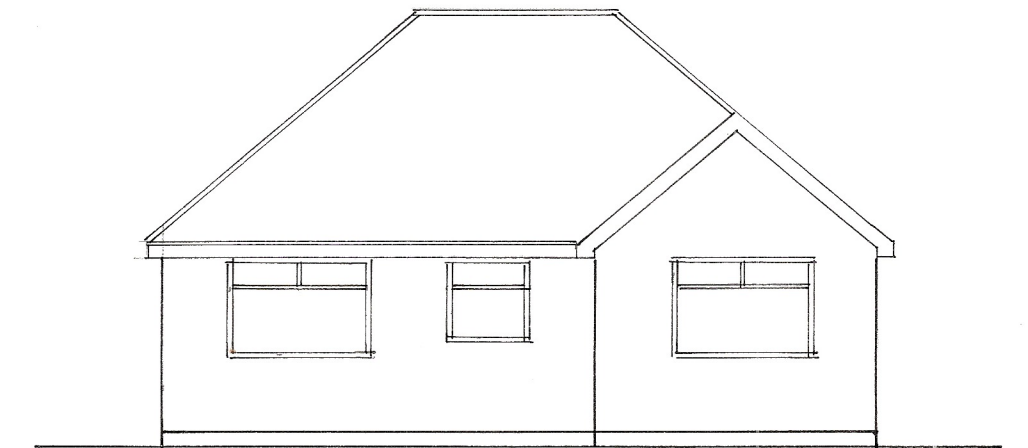

west




south

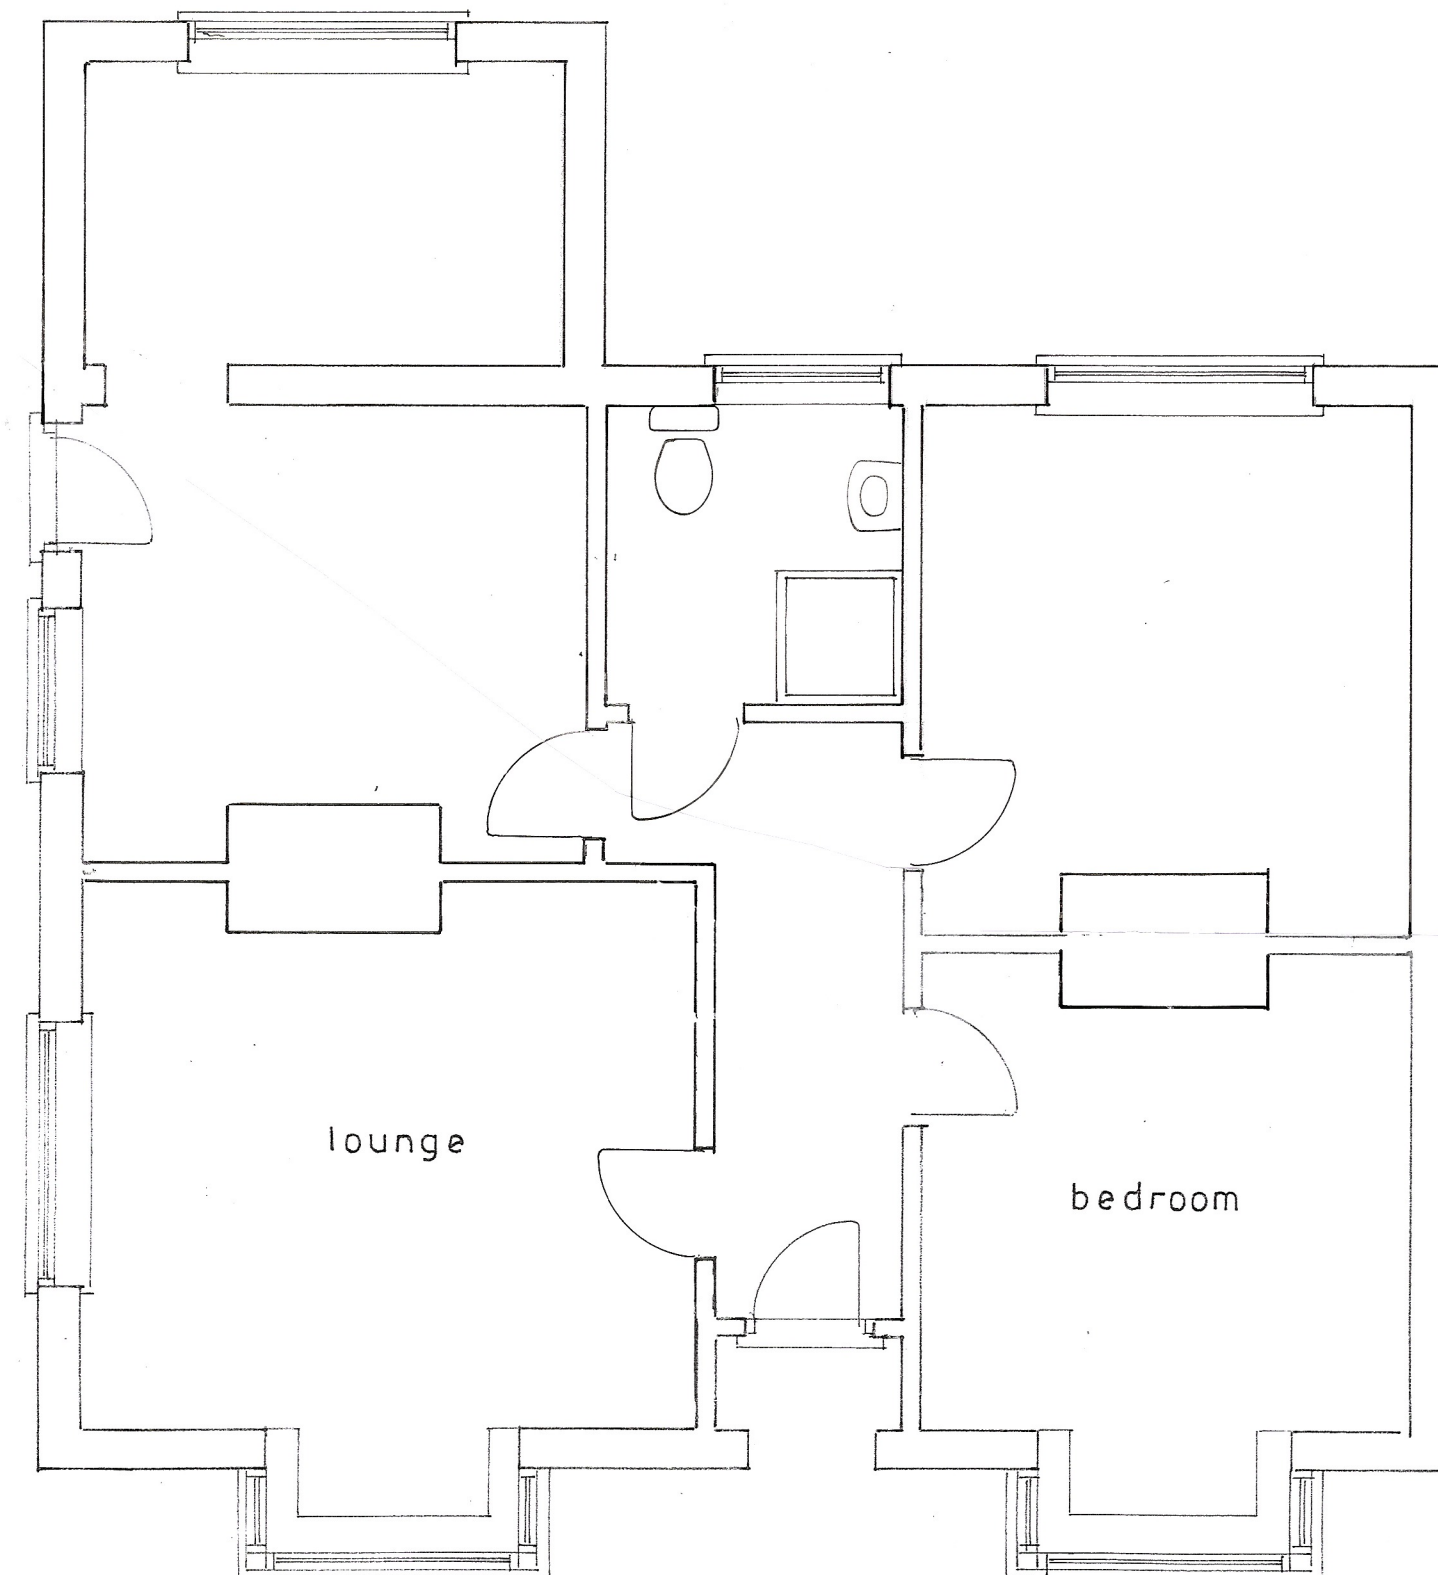

Ground floor plan


1 : 50

BOUNDARY

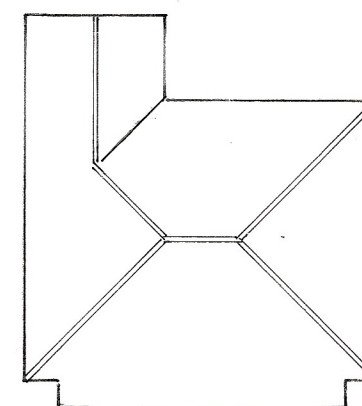

roof plan

1 : 200

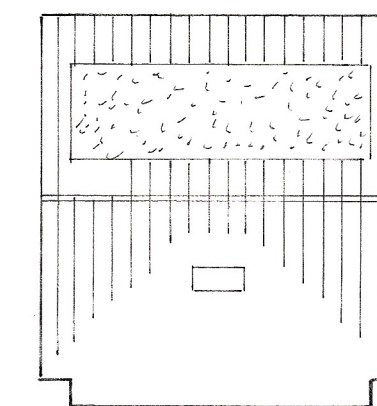

proposed roof plan

Existing

PROPOSED SINGLE STOREY EXTENSION AND LOFT CONVERSION TO FORM NEW 1ST FLOOR
AT 8, SOUTHVIEW ROAD, FELPHAM FOR MR. & MRS. I. LLOYD-WILLIAMS

sheet 3 of 3

Bryan Butcher
Rainbow Cottage
Nyetimber Lane PO21 3JX
Bognor Regis
01243 266871
07973 233442
bryan.butcher@btinternet.com
www.bryanbutcher.com