


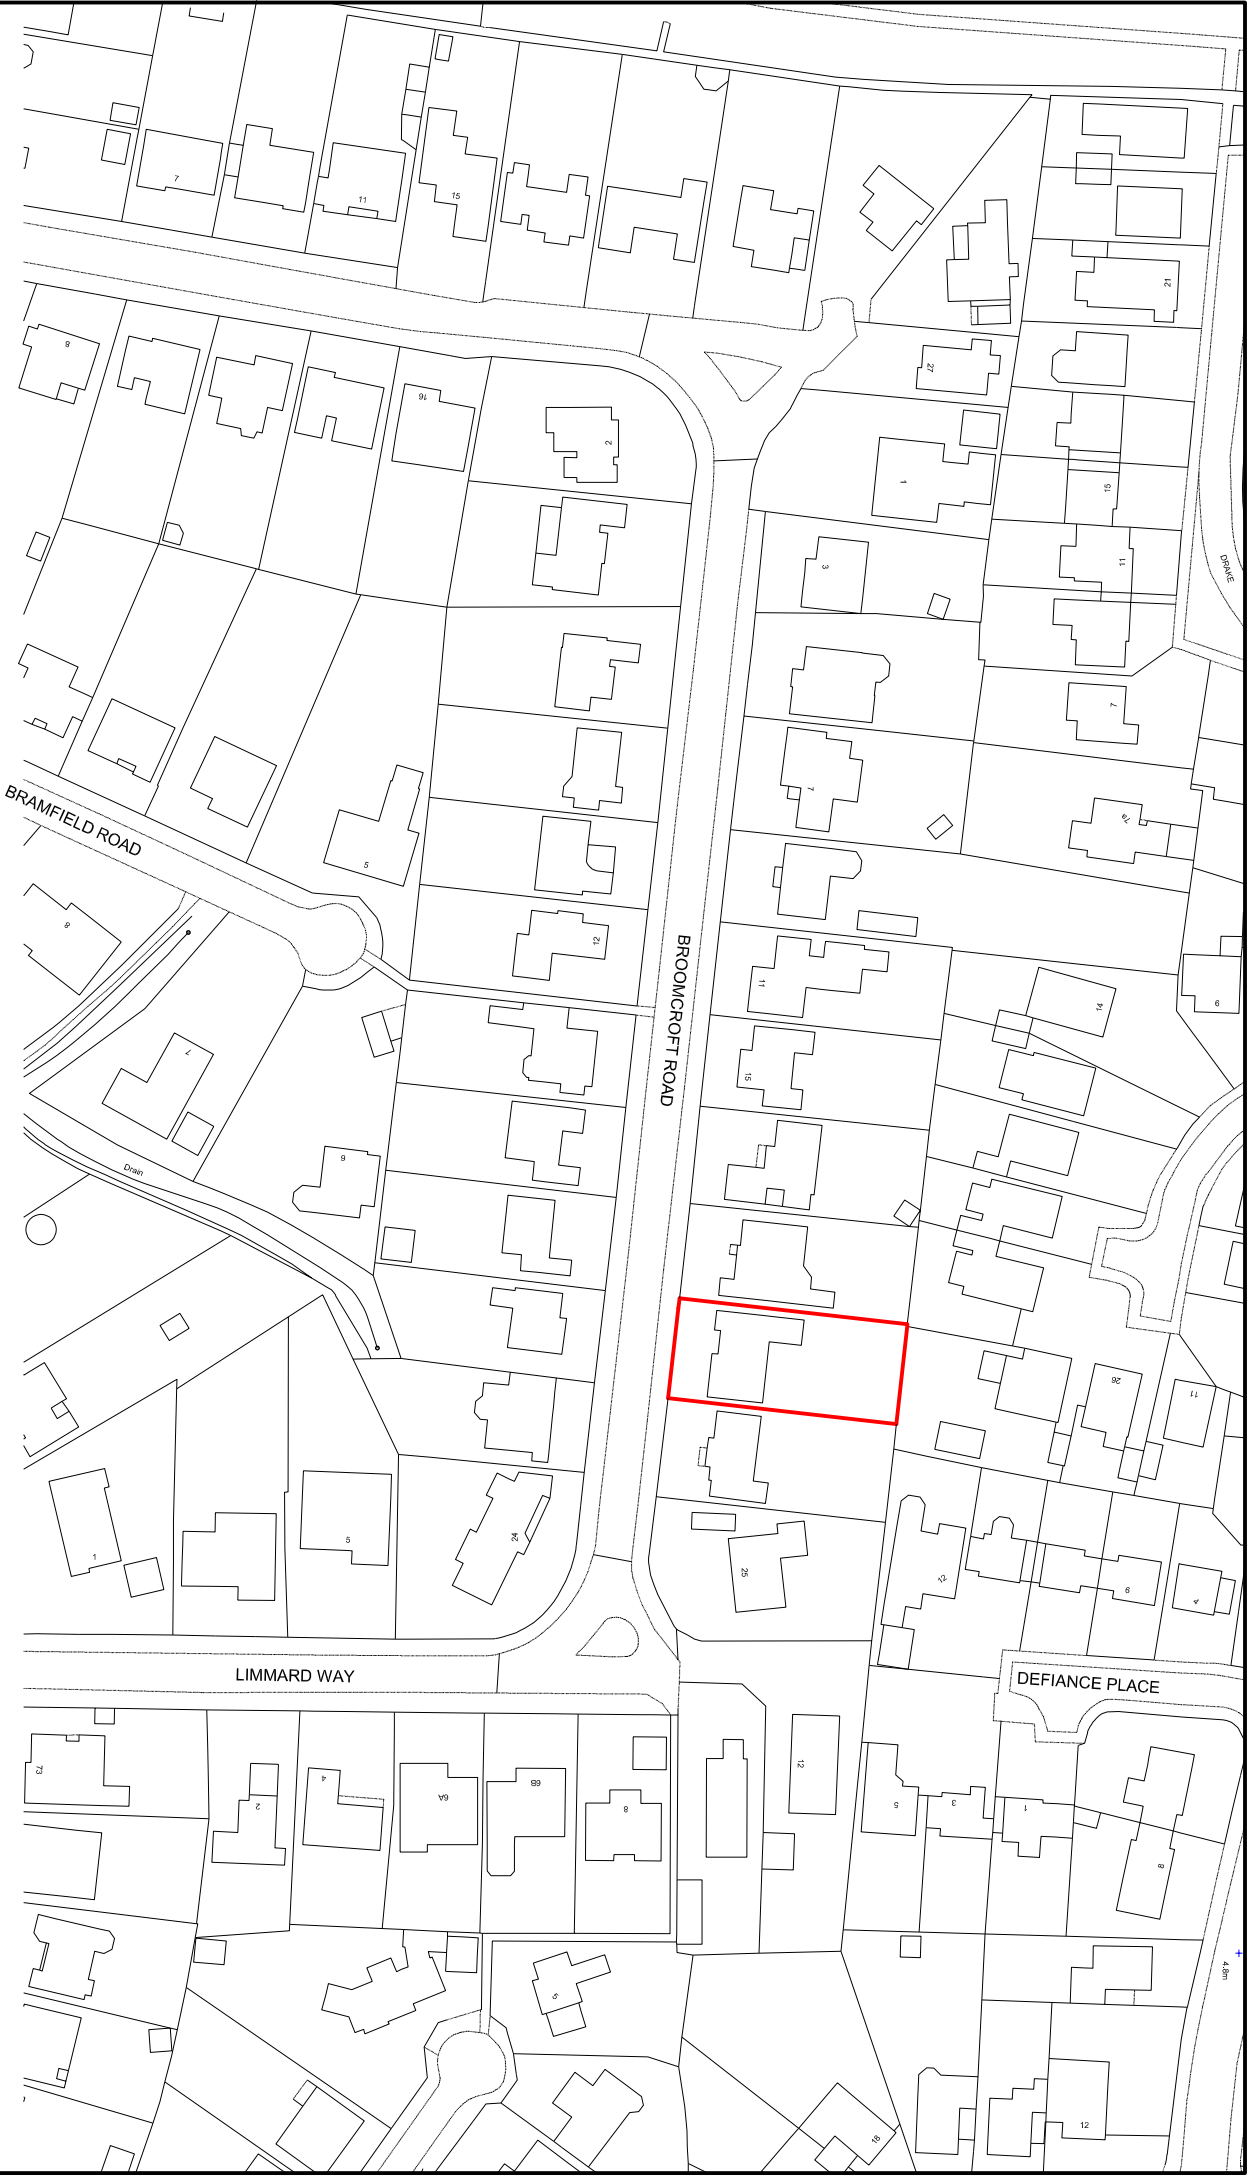

LOCATION PLAN - 1/11250

SUSSEX BUILDING CONSULTANCY LIMITED

21 BROOMCROFT ROAD, FELPHAM,
BOGNOR REGIS, WEST SUSSEX.

SCALE - 1/11250 REV - DATE - 30/04/2022



LABC

3 NORTHCOTE ROAD
BOGNOR REGIS
PO21 5LZ

TEL/FAX - (01243) 861375