
Project. 8 DAVENPORT ROAD FELPHAM
LOCATION PLAN (1:1250)

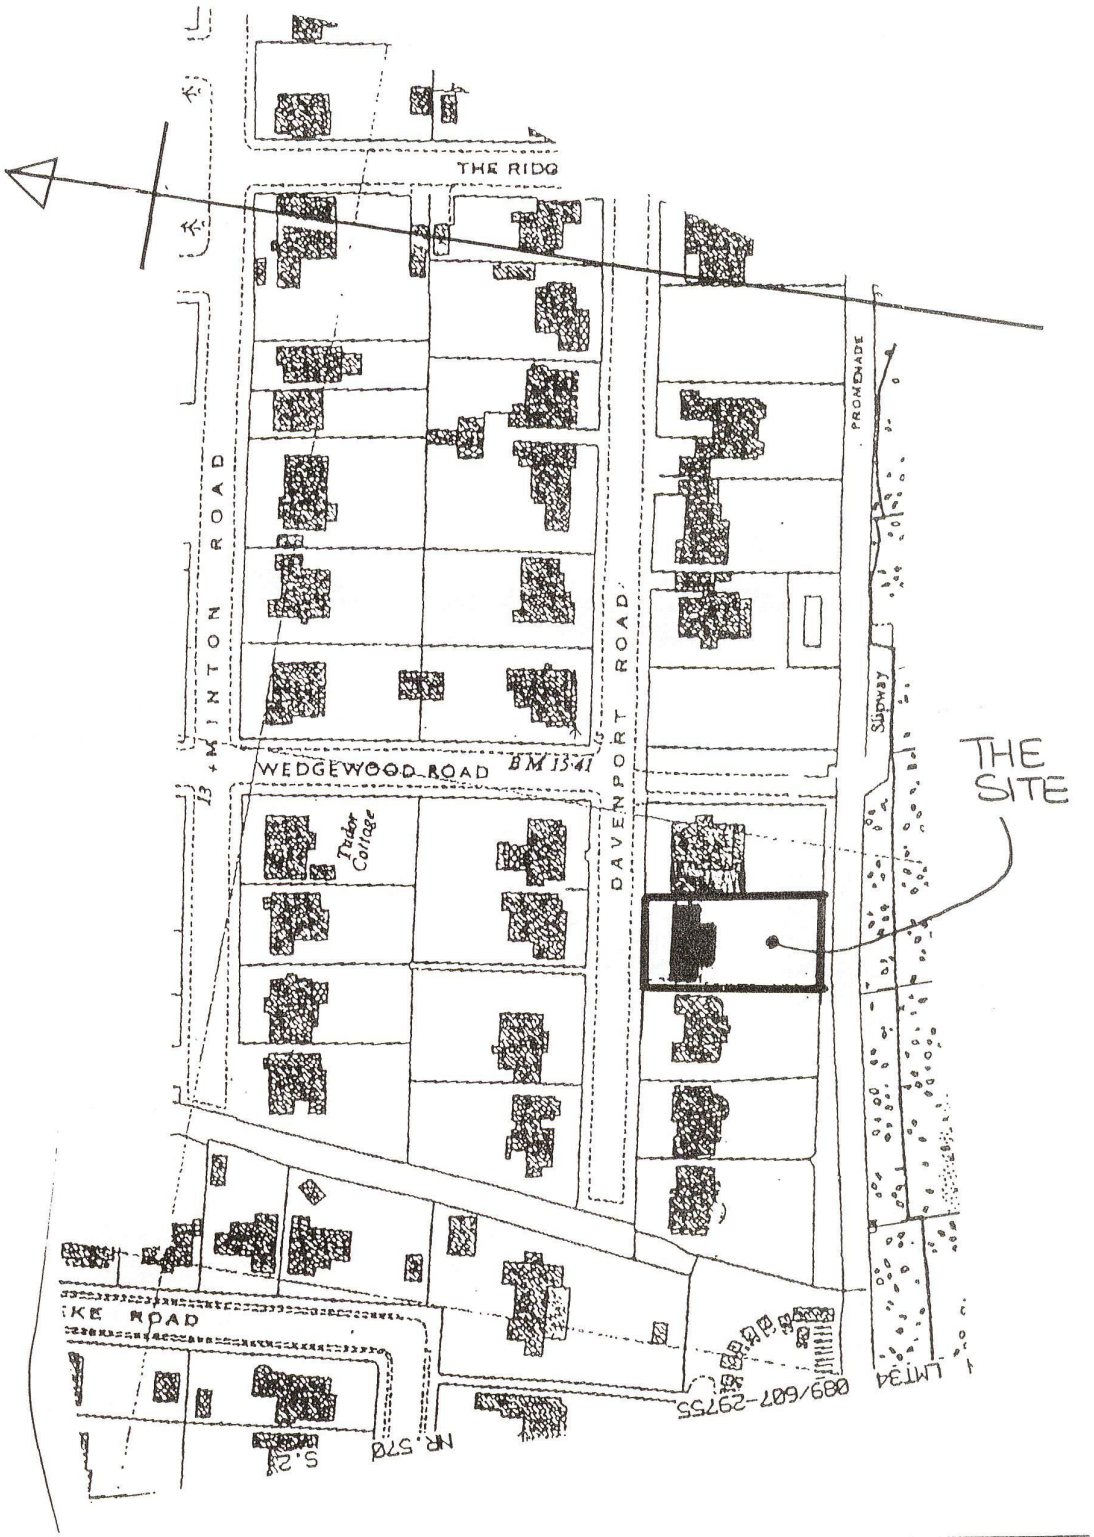

ARUN DISTRICT COUNCIL FP/72/09/