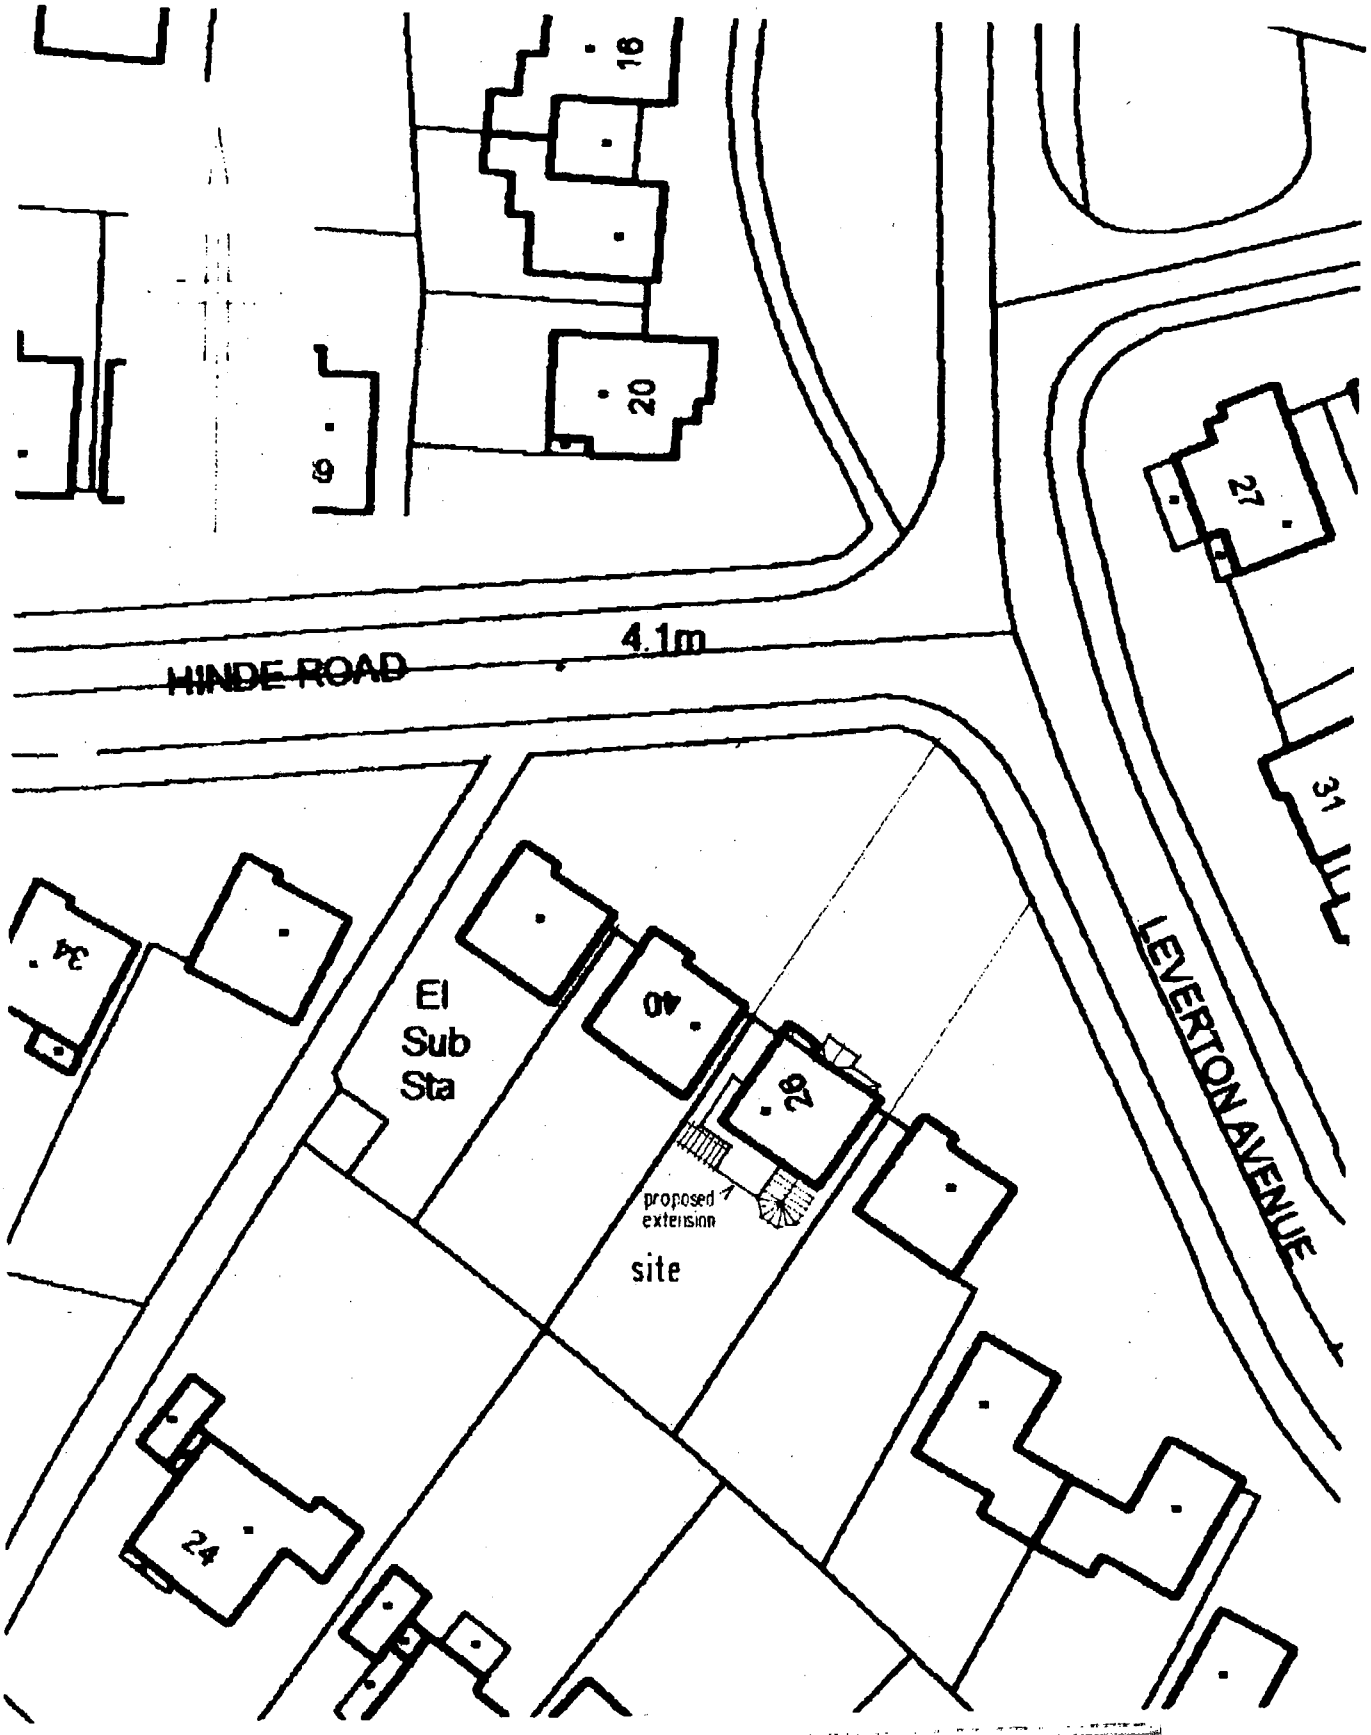

SITE PLAN SCALE 1:500

ARUN DISTRICT COUNCIL

No.	FP	74	07	
RECEIVED	21/3/07			