
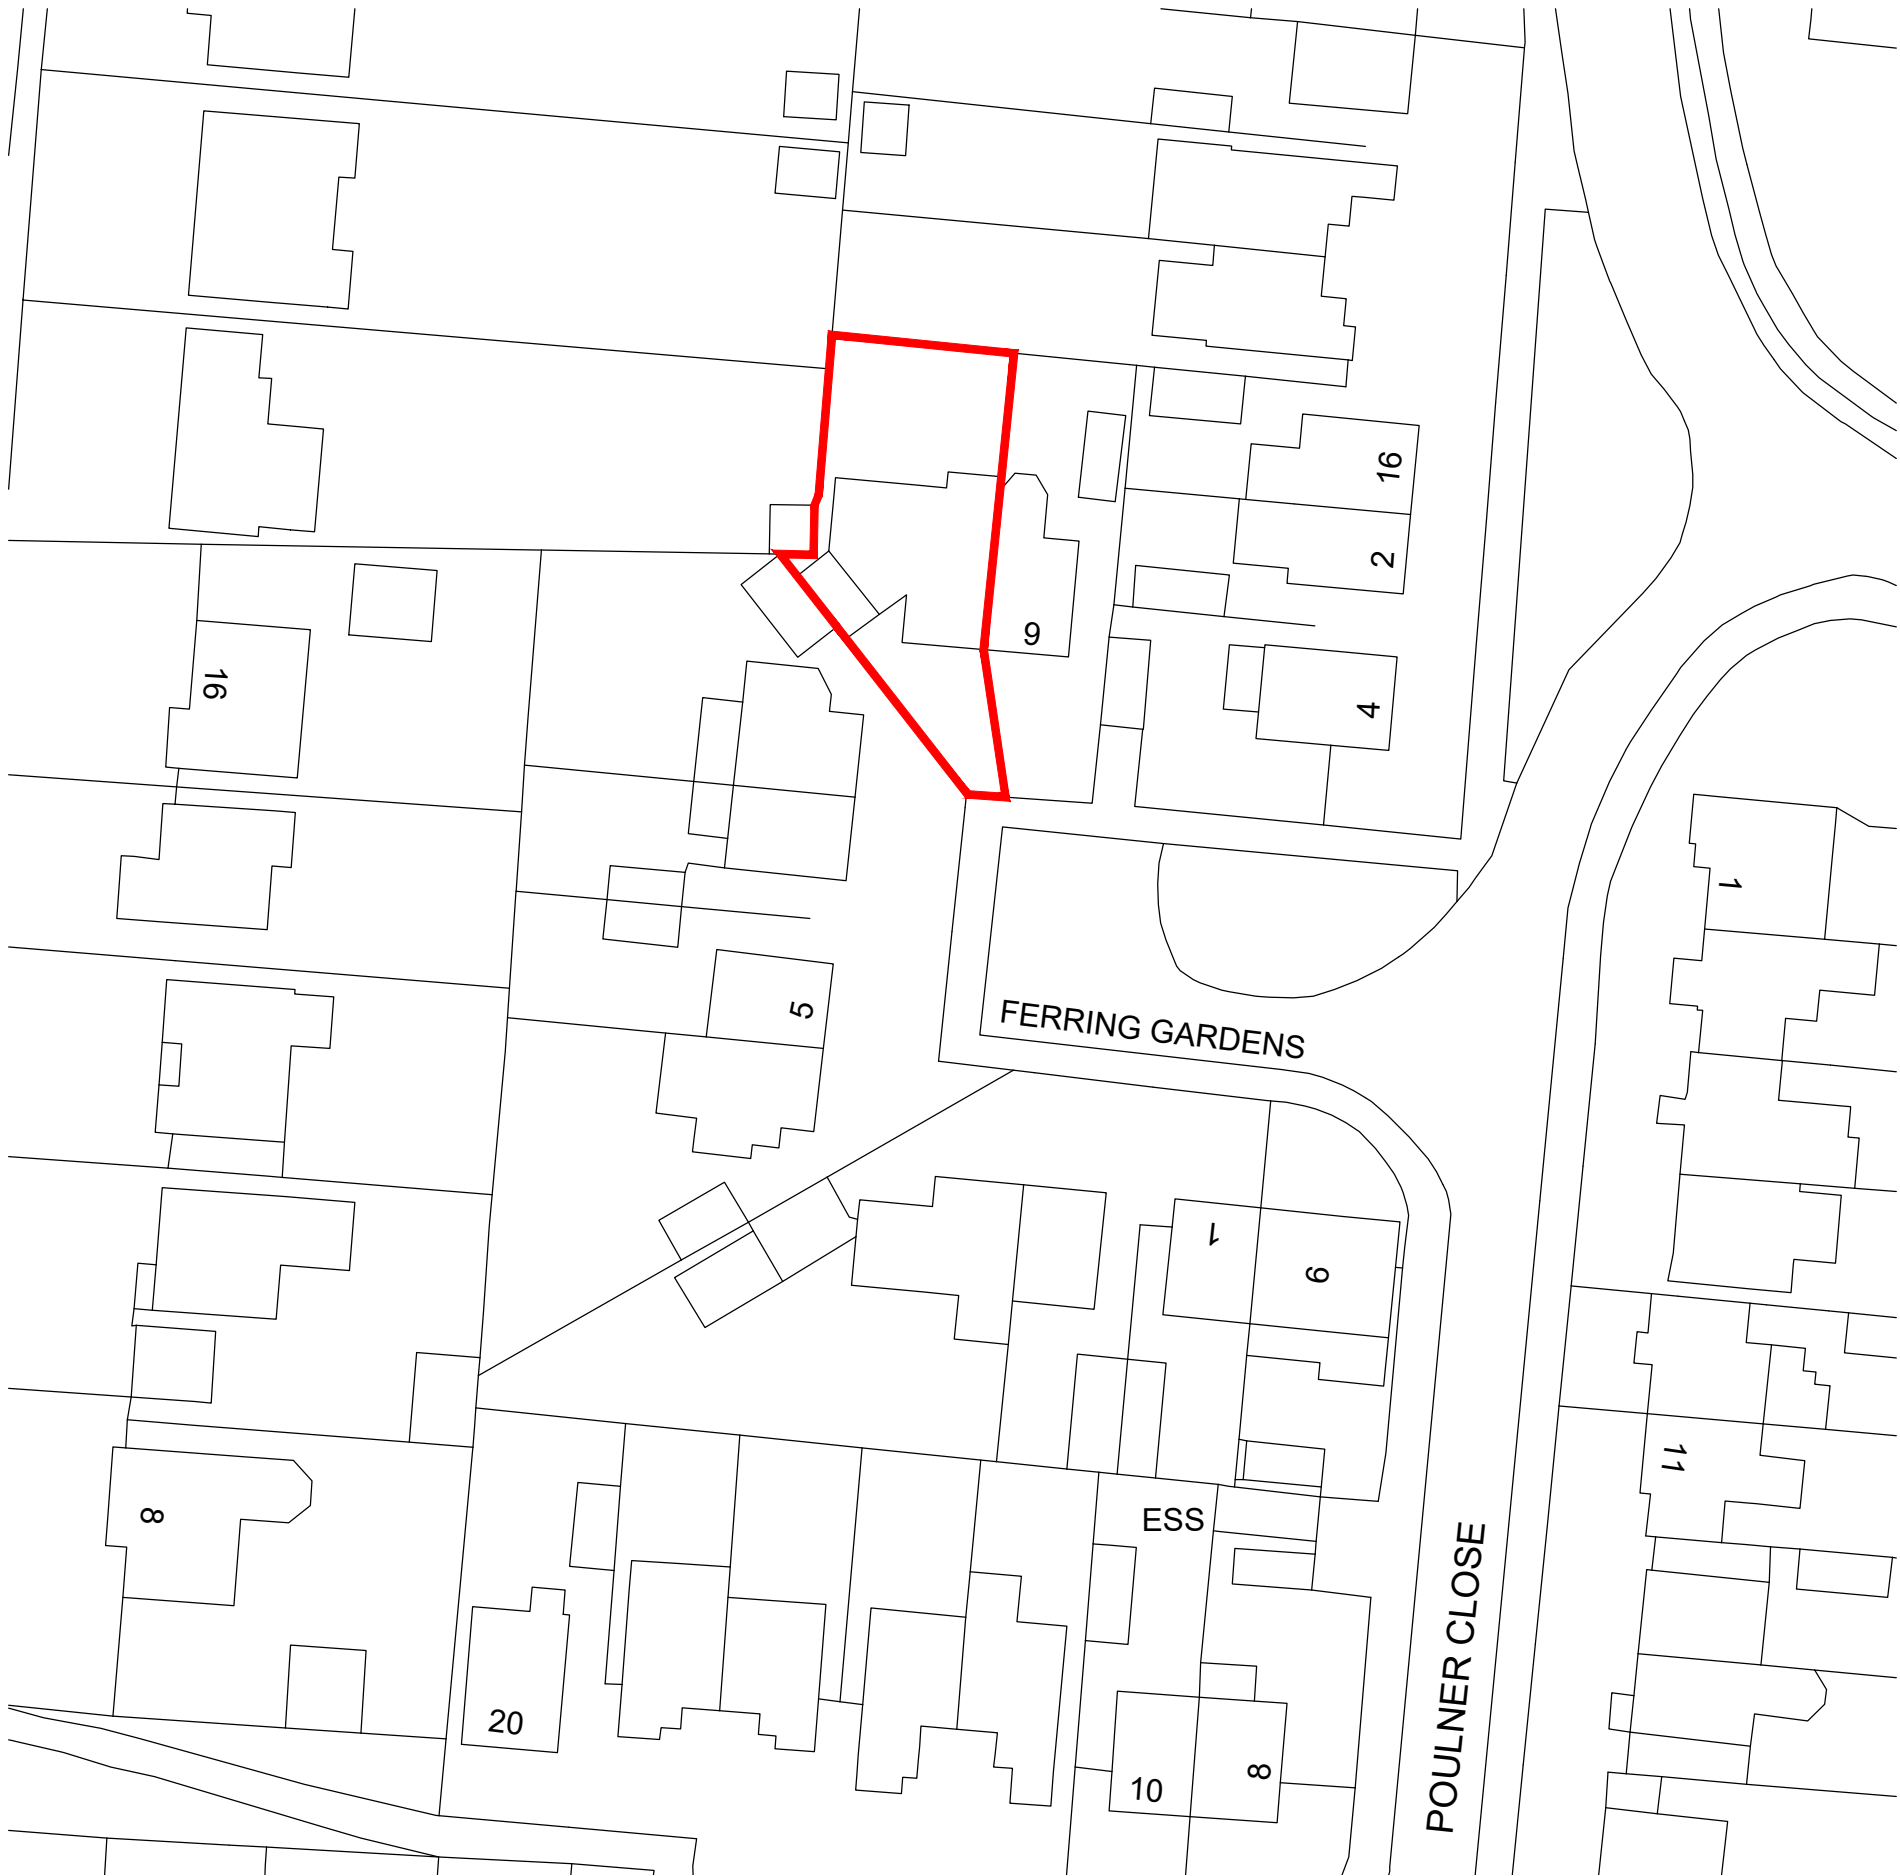


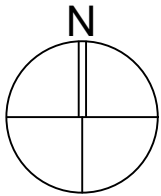

CDM 2015 Health & Safety Information:

This information relates only to 'Significant Hazards' identified on this drawing and is to be read in conjunction with the Designer's Risk Assessment Register.

Emma Pinder Architects Ltd

2 Oak Tree Lane, Chichester  
West Sussex, PO20 3GU  
T 07809 621606  
E epinder@epinderarchitects.co.uk

Client's Name

Mr & Mrs Blythman

Job Title

8 Ferring Gardens  
Felpham

Drawing Title

Location Plan

Scale

1:500@A3

Drawn

EP

Checked

GP

Date

27.03.19

Status

FOR APPROVAL

Rev

Date

Revision Details

Dr

Ch

Job No

0030

Drawing No

LOC

Rev