


12, Outerwyke Road

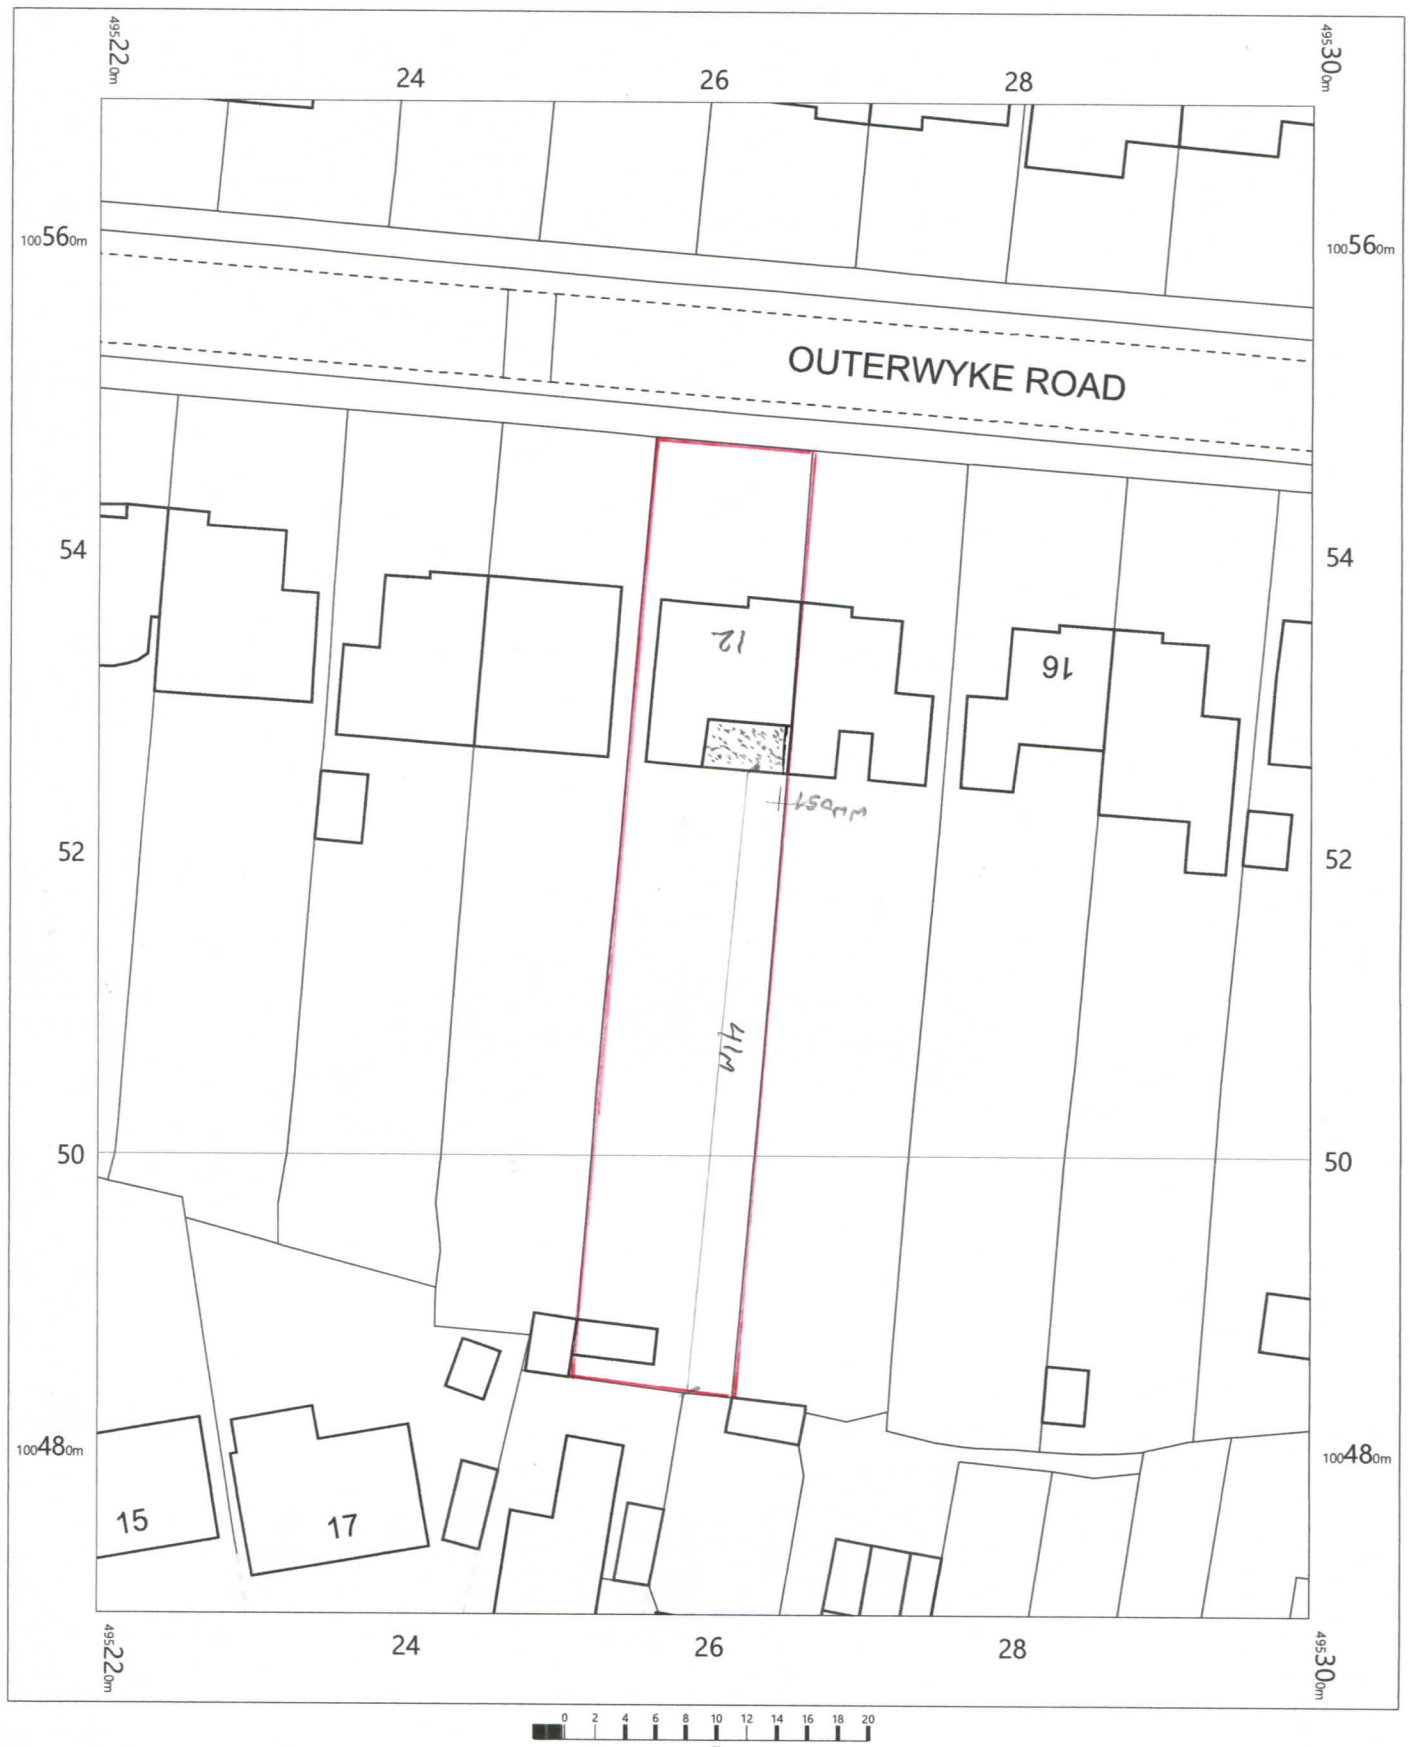


12, Outerwyke Road
Felpham
PO22 8HX

OS MasterMap 1250/2500/10000 scale
Friday, May 15, 2020, ID: MDP-00876492
www.mapdataportal.co.uk

1:500 scale print at A4, Centre: 495259 E, 100520 N

©Crown Copyright Ordnance Survey. Licence no. 100019980

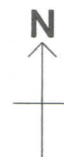

MAPS@
Aworth
SURVEY CONSULTANTS