




ARUN DISTRICT COUNCIL				
No	FP	75	08	
RECEIVED				

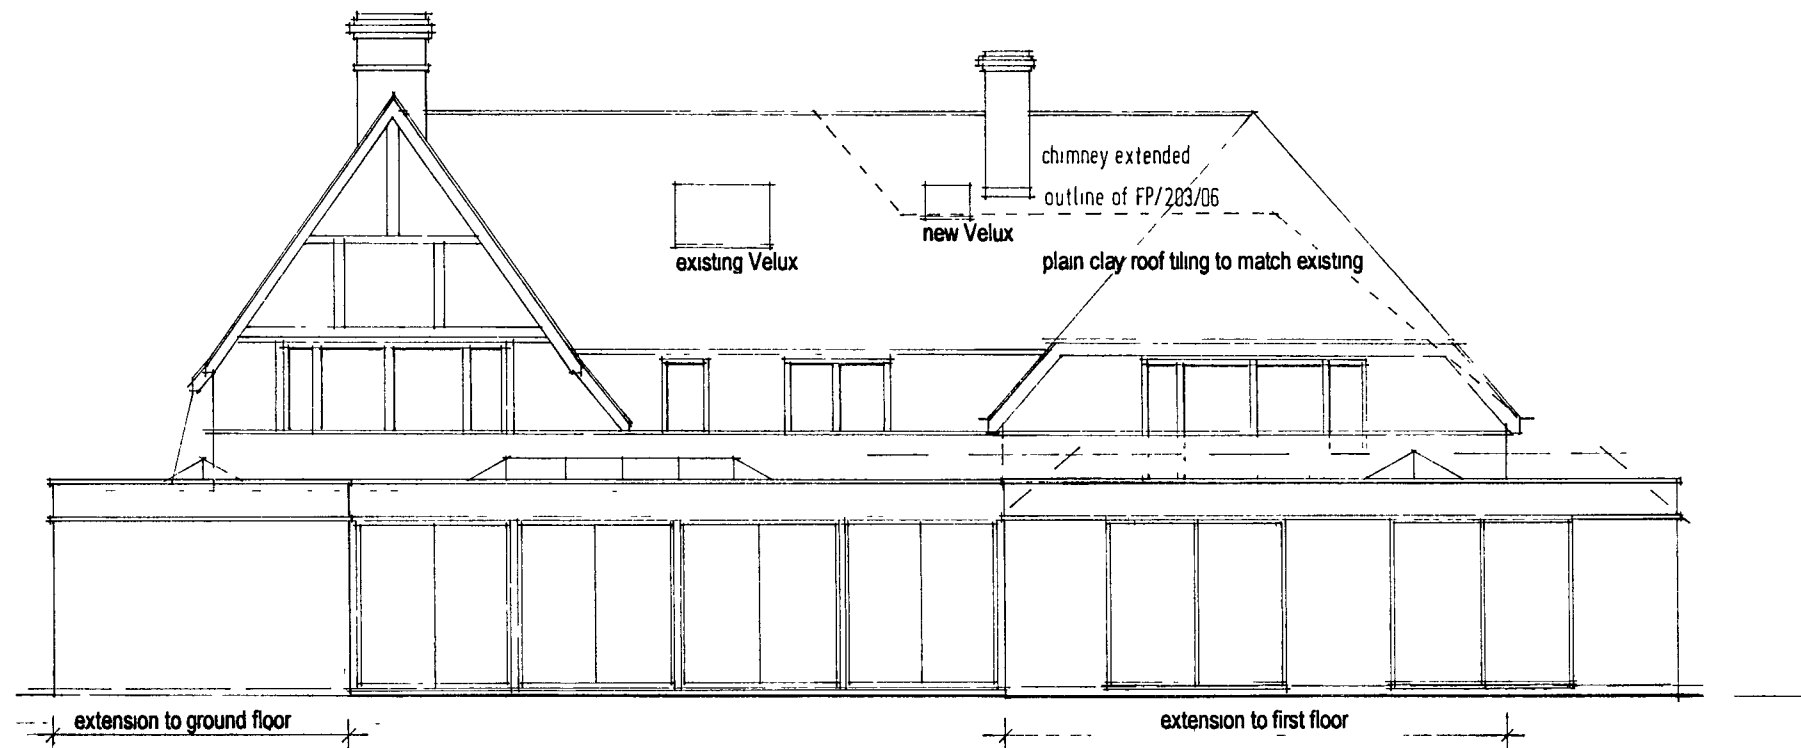


SOUTH ELEVATION

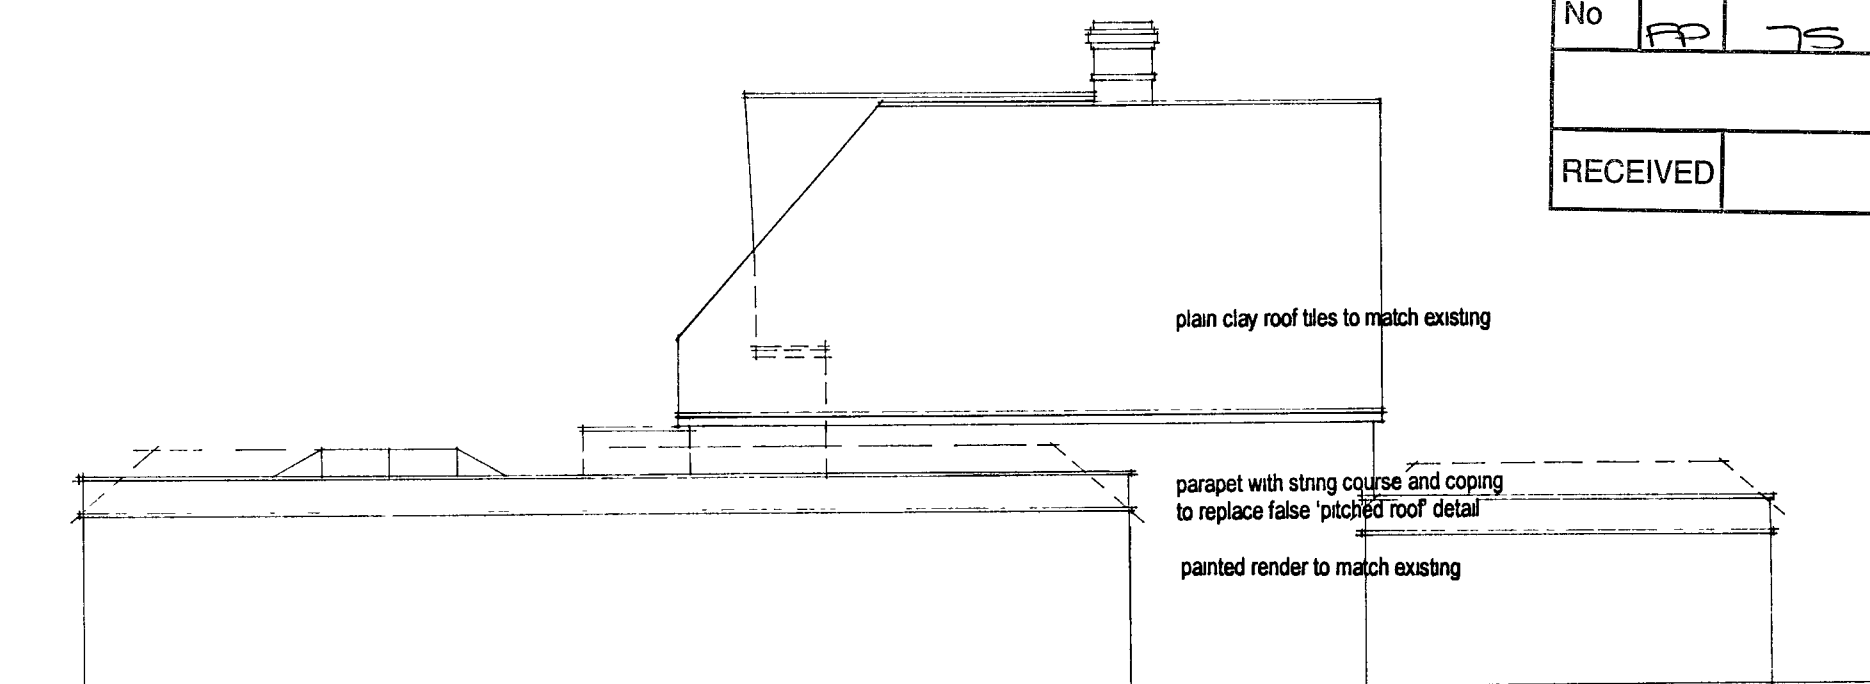

EAST ELEVATION

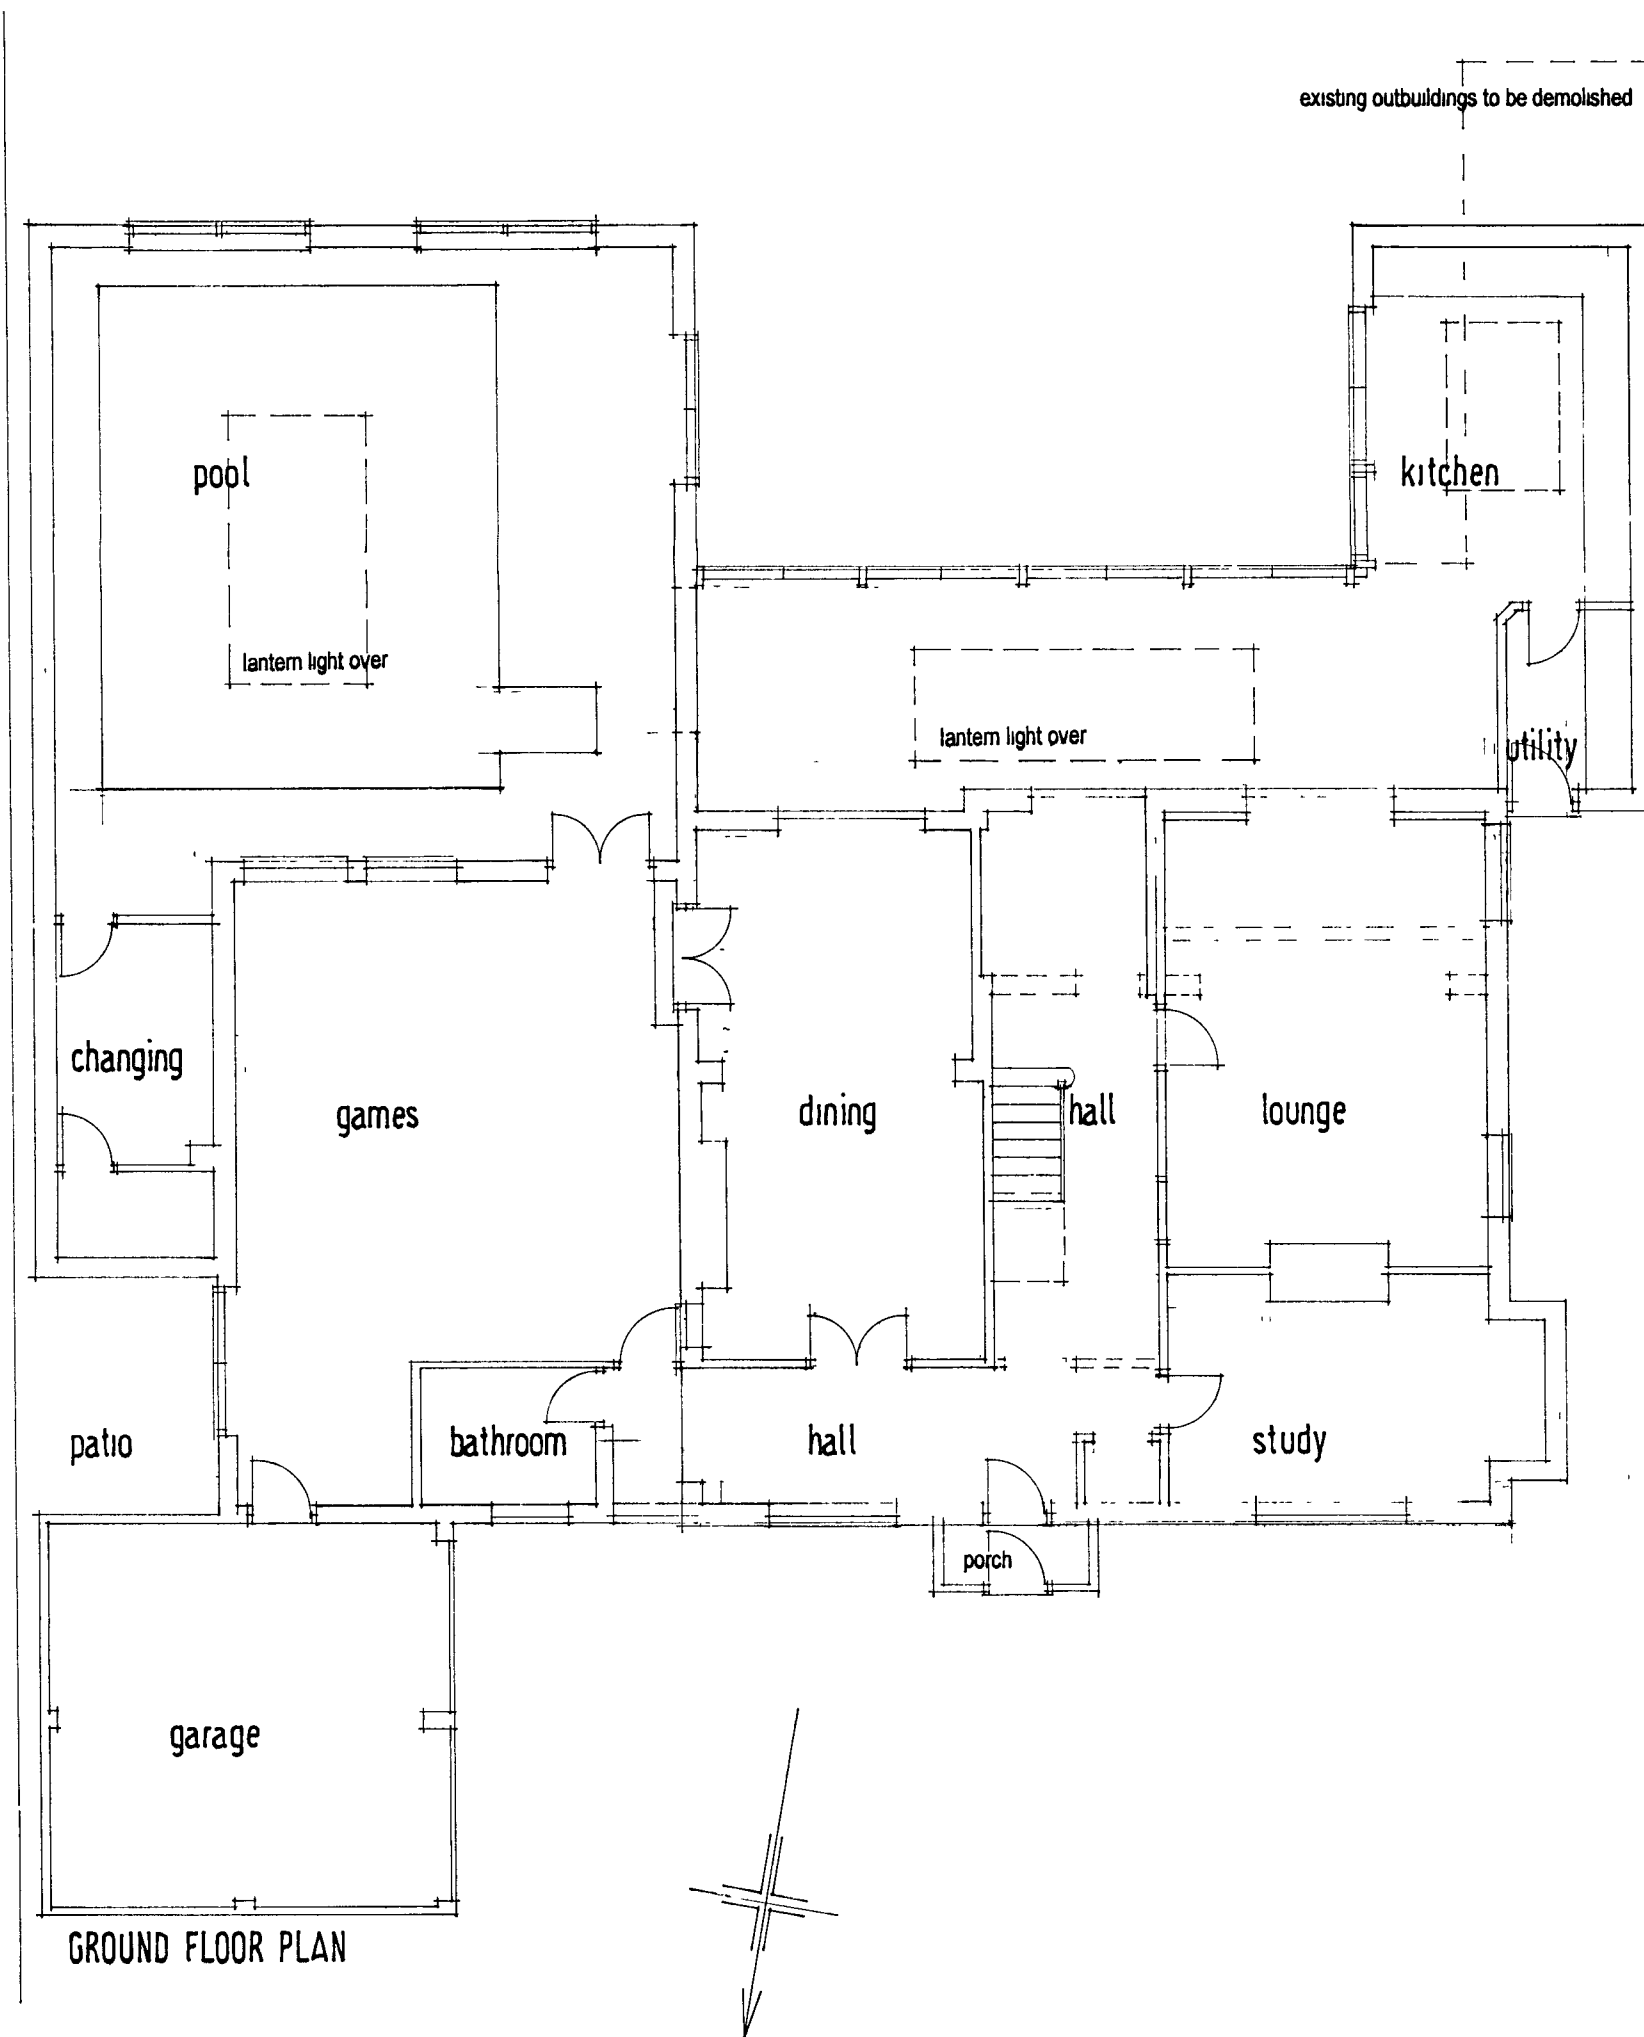

GROUND FLOOR PLAN

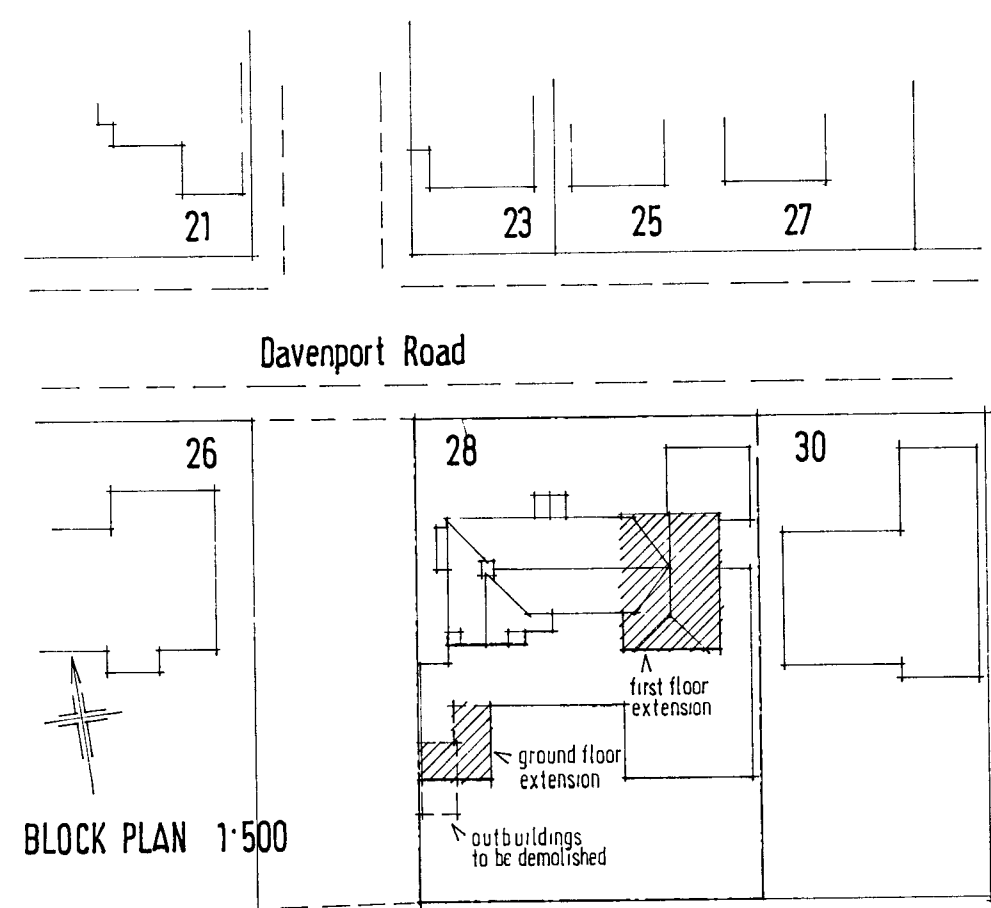

BLOCK PLAN 1:500

PROPOSED ALTERATIONS AND EXTENSION
SEA COTTAGE 28 DAVENPORT ROAD
FELPHAM BOGNOR REGIS PO2

BAKER ASSOCIATES

ARCHITECTS SURVEYORS PLANNING CONSULTANTS

BEACH HOUSE 36-38 DAVENPORT ROAD
BOGNOR REGIS WEST SUSSEX PO22 7JS
TELEPHONE 01243 840481 FAX 01243 840482

DATE	DRAWN	SCALE	NUMBER
FEB 2008	A	1:100	0777/01b

COPYRIGHT OF THIS DRAWING REMAINS THE PROPERTY OF: ALAN BAKER ASSOCIATES