
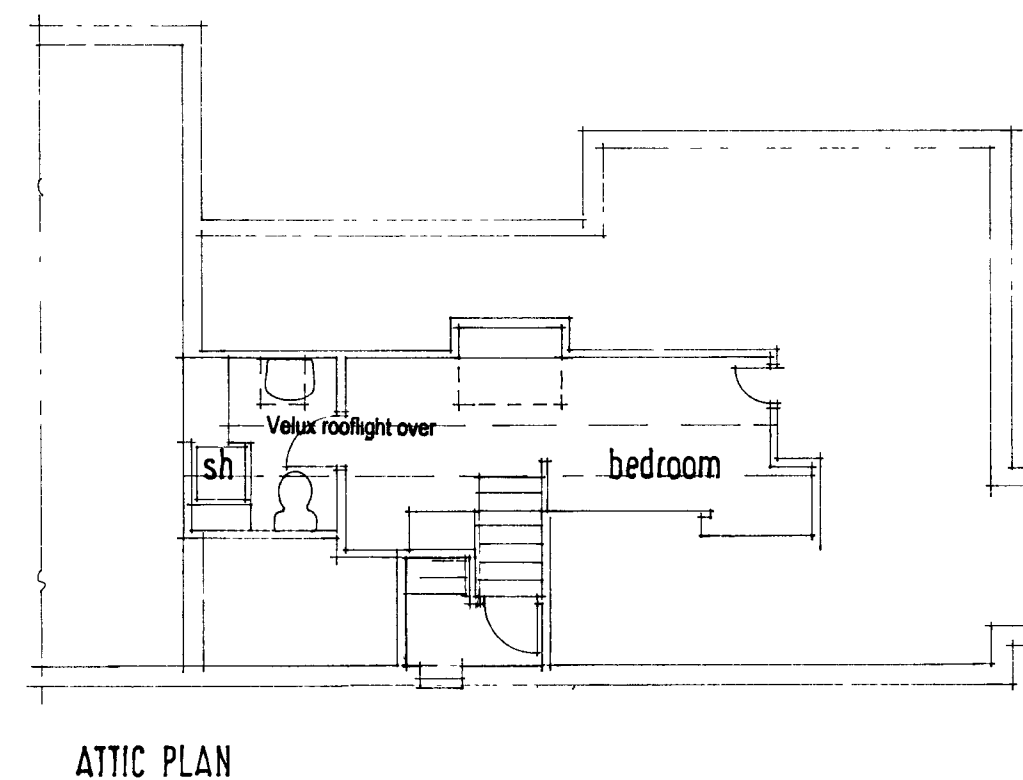
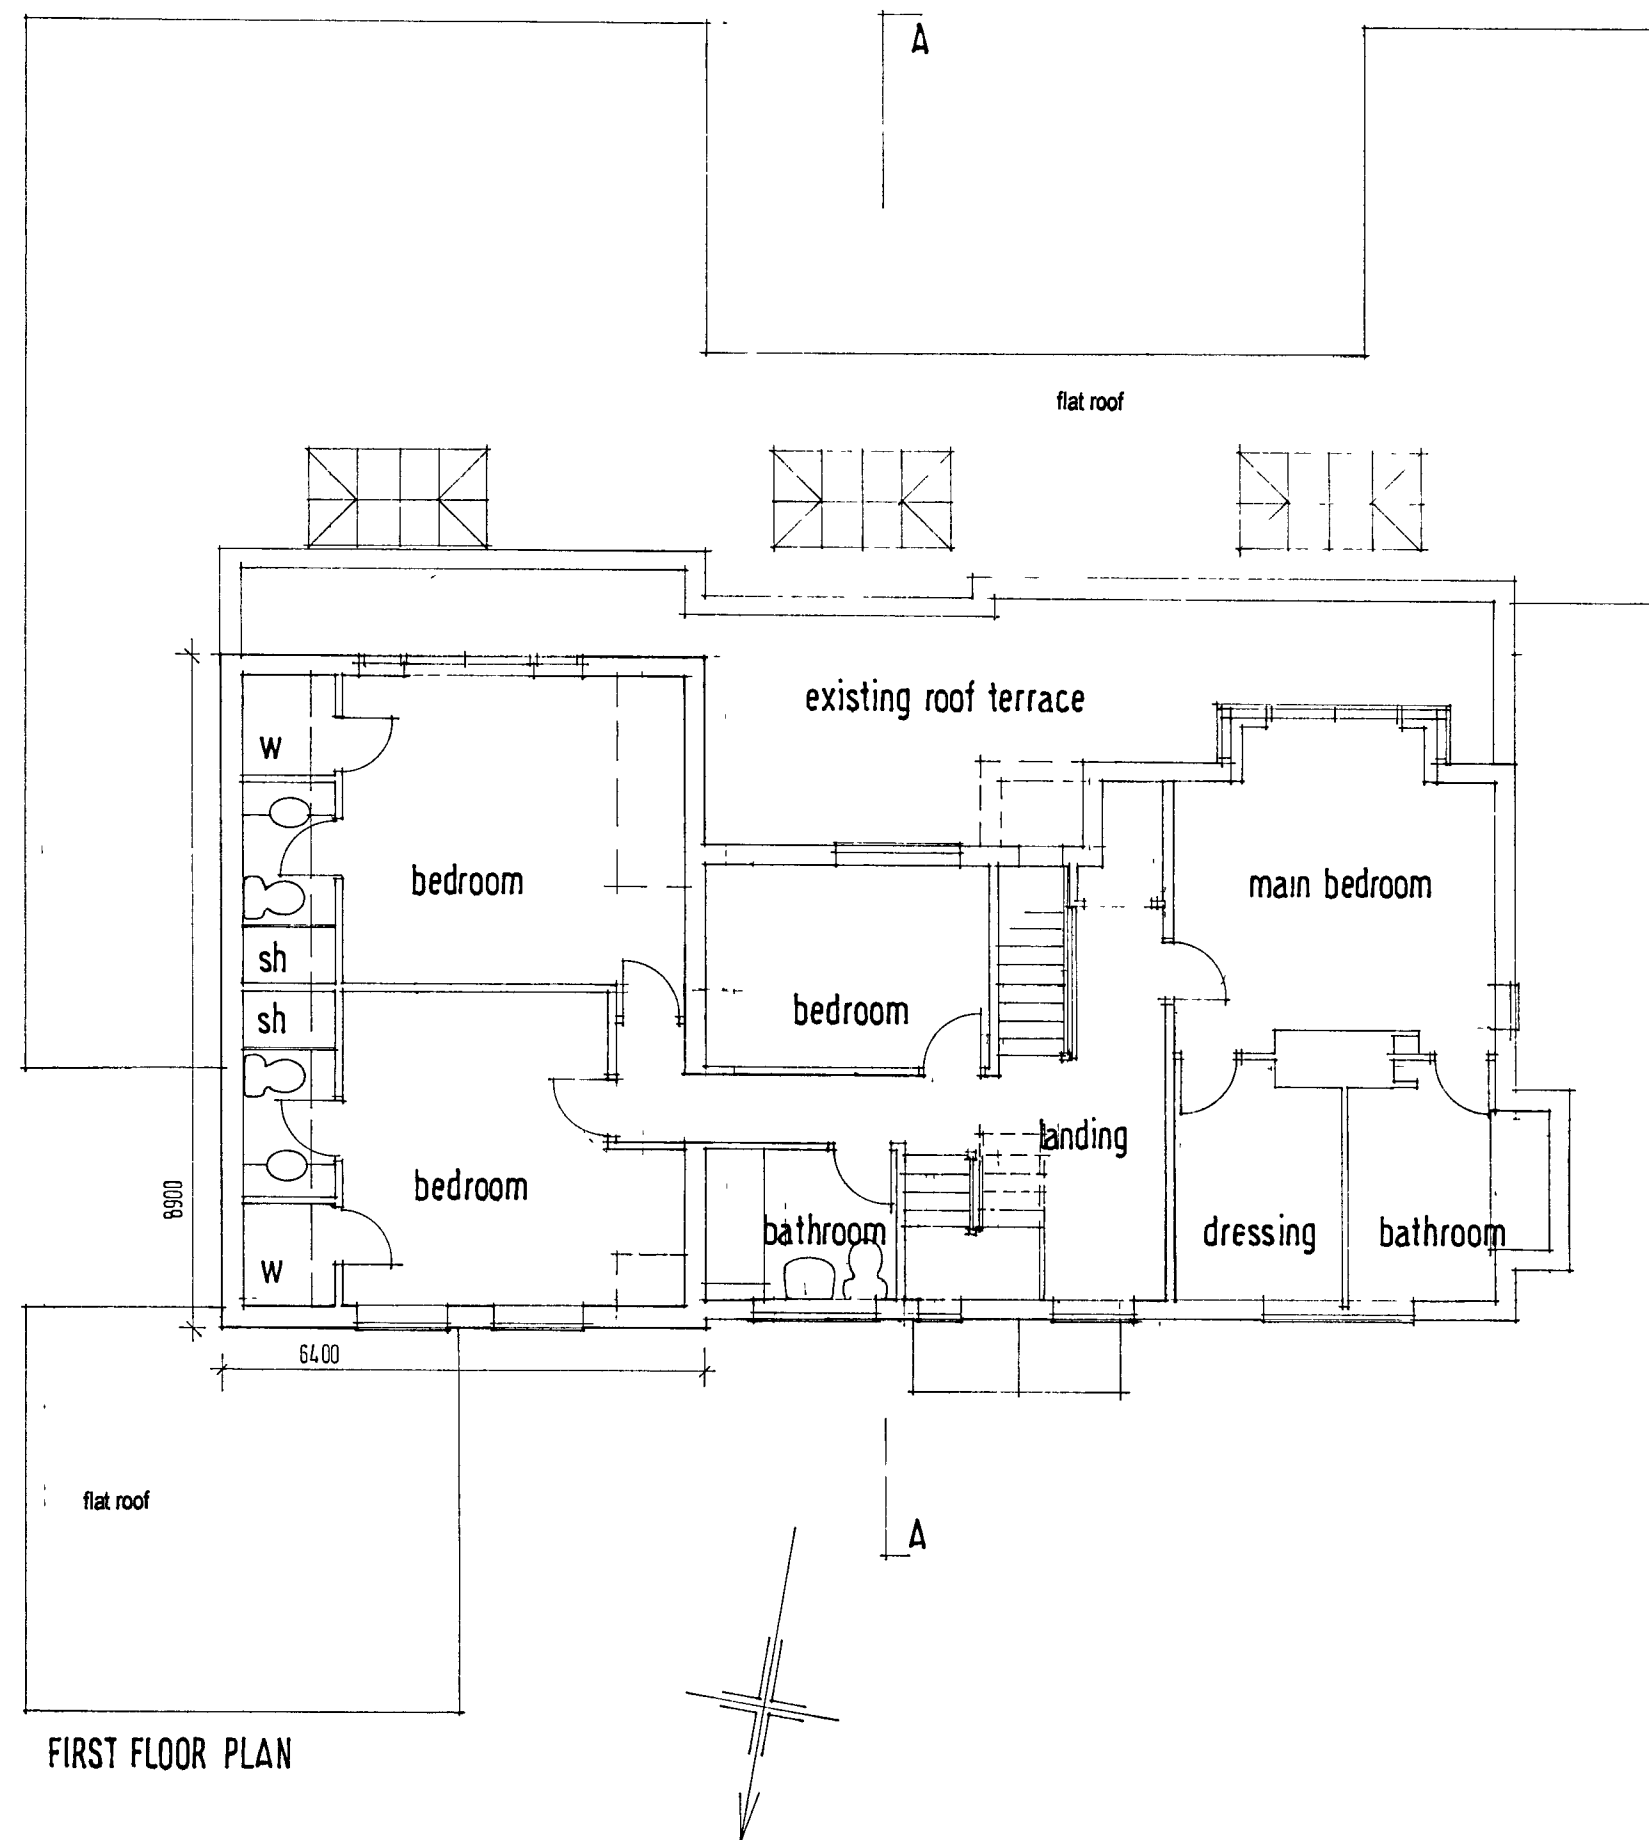
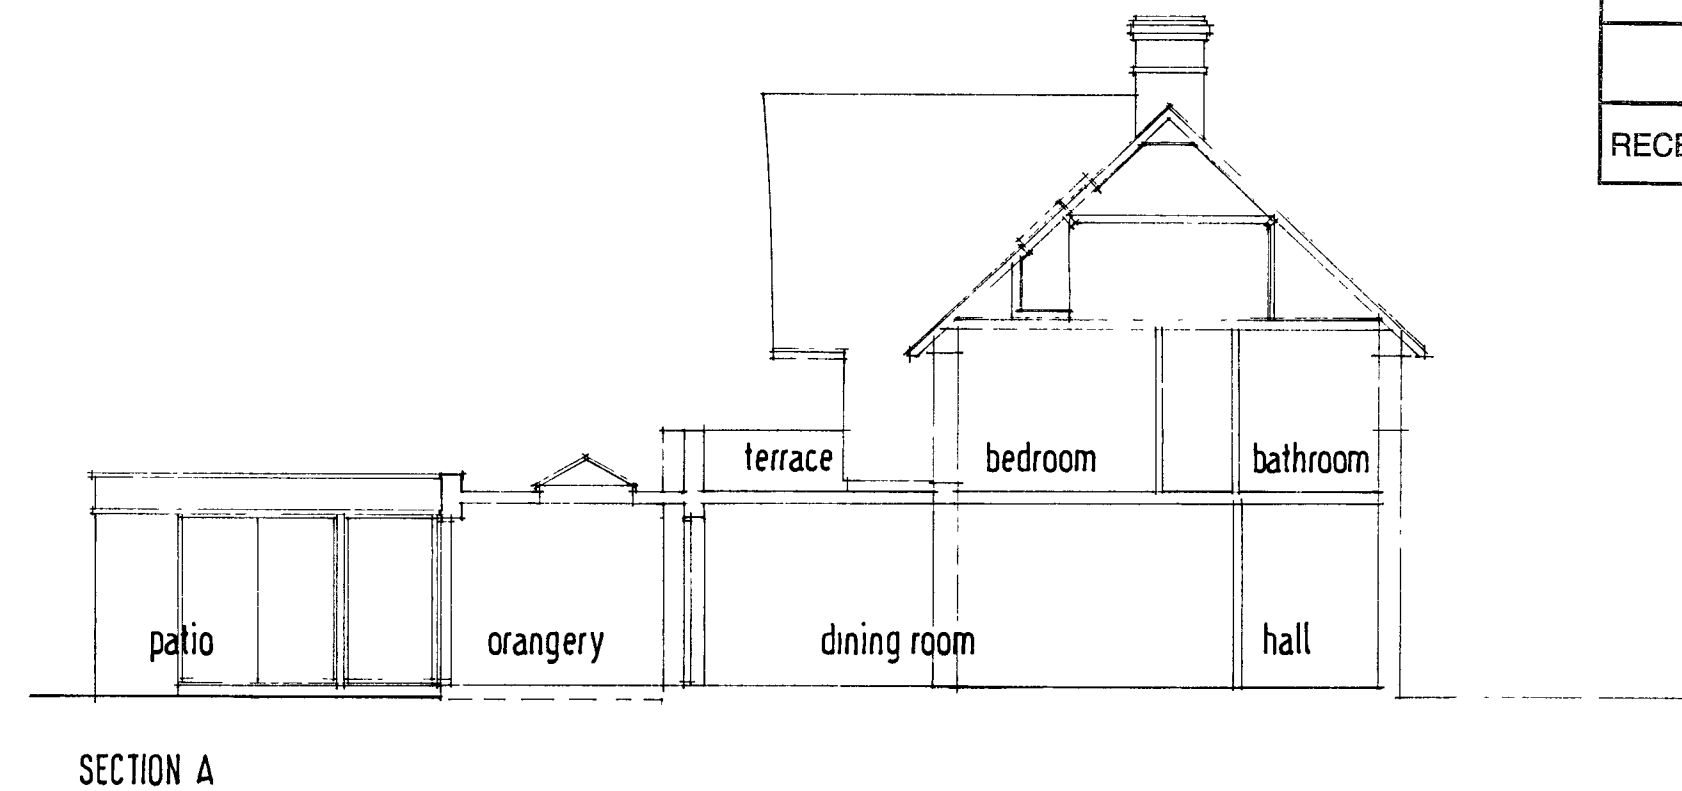


|                       |    |    |    |  |
|-----------------------|----|----|----|--|
| ARUN DISTRICT COUNCIL |    |    |    |  |
| No.                   | FP | 75 | 08 |  |
| RECEIVED              |    |    |    |  |

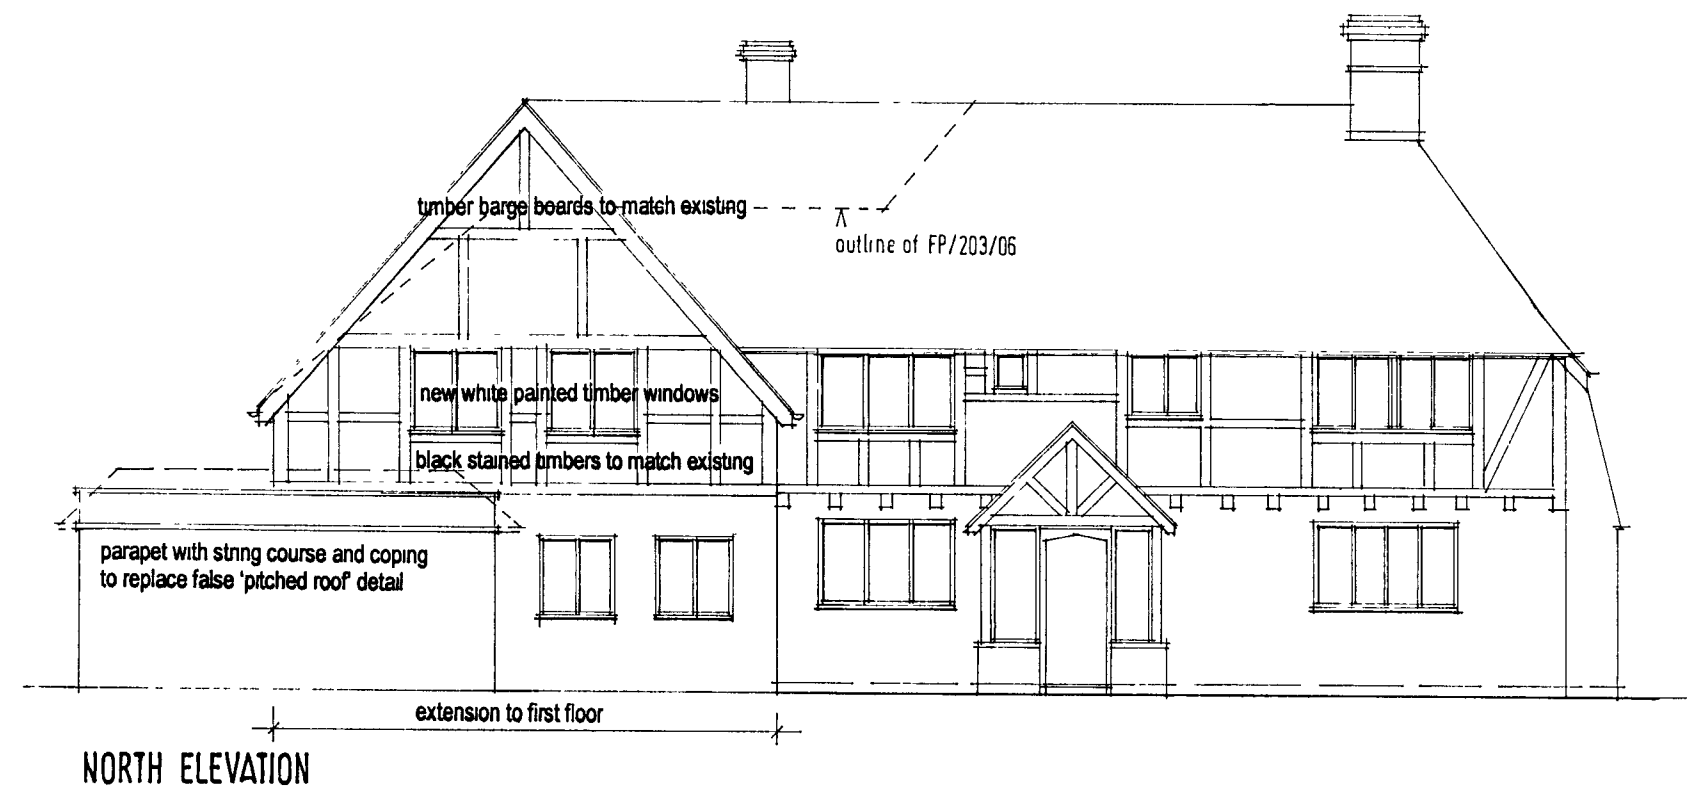

PROPOSED ALTERATIONS AND EXTENSION  
SEA COTTAGE 28 DAVENPORT ROAD  
FELPHAM BOGNOR REGIS PO2

**BAKER ASSOCIATES**

ARCHITECTS SURVEYORS PLANNING CONSULTANTS

BEACH HOUSE 36-38 DAVENPORT ROAD  
BOGNOR REGIS WEST SUSSEX PO22 7JS  
TELEPHONE 01243 840481 FAX 01243 840482

| DATE     | DRAWN | SCALE | NUMBER   |
|----------|-------|-------|----------|
| FEB 2008 | A     | 1:100 | 0777/02a |

COPYRIGHT OF THIS DRAWING REMAINS THE PROPERTY OF BAKER ASSOCIATES