
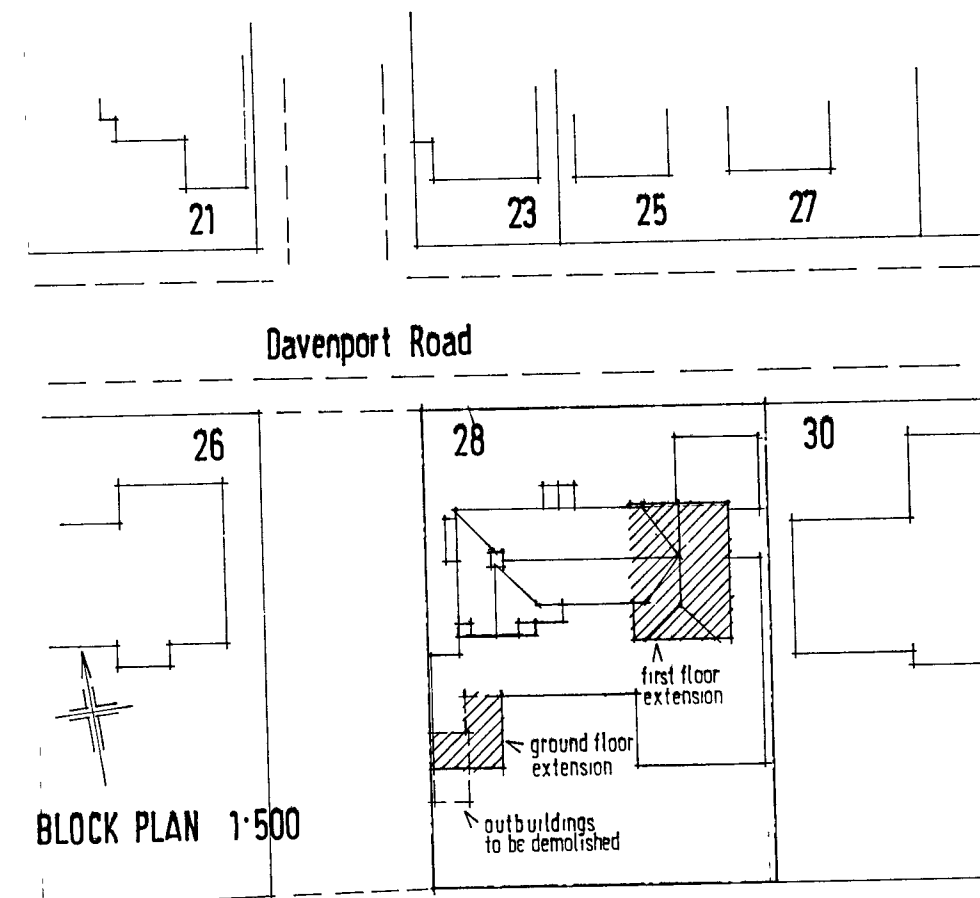
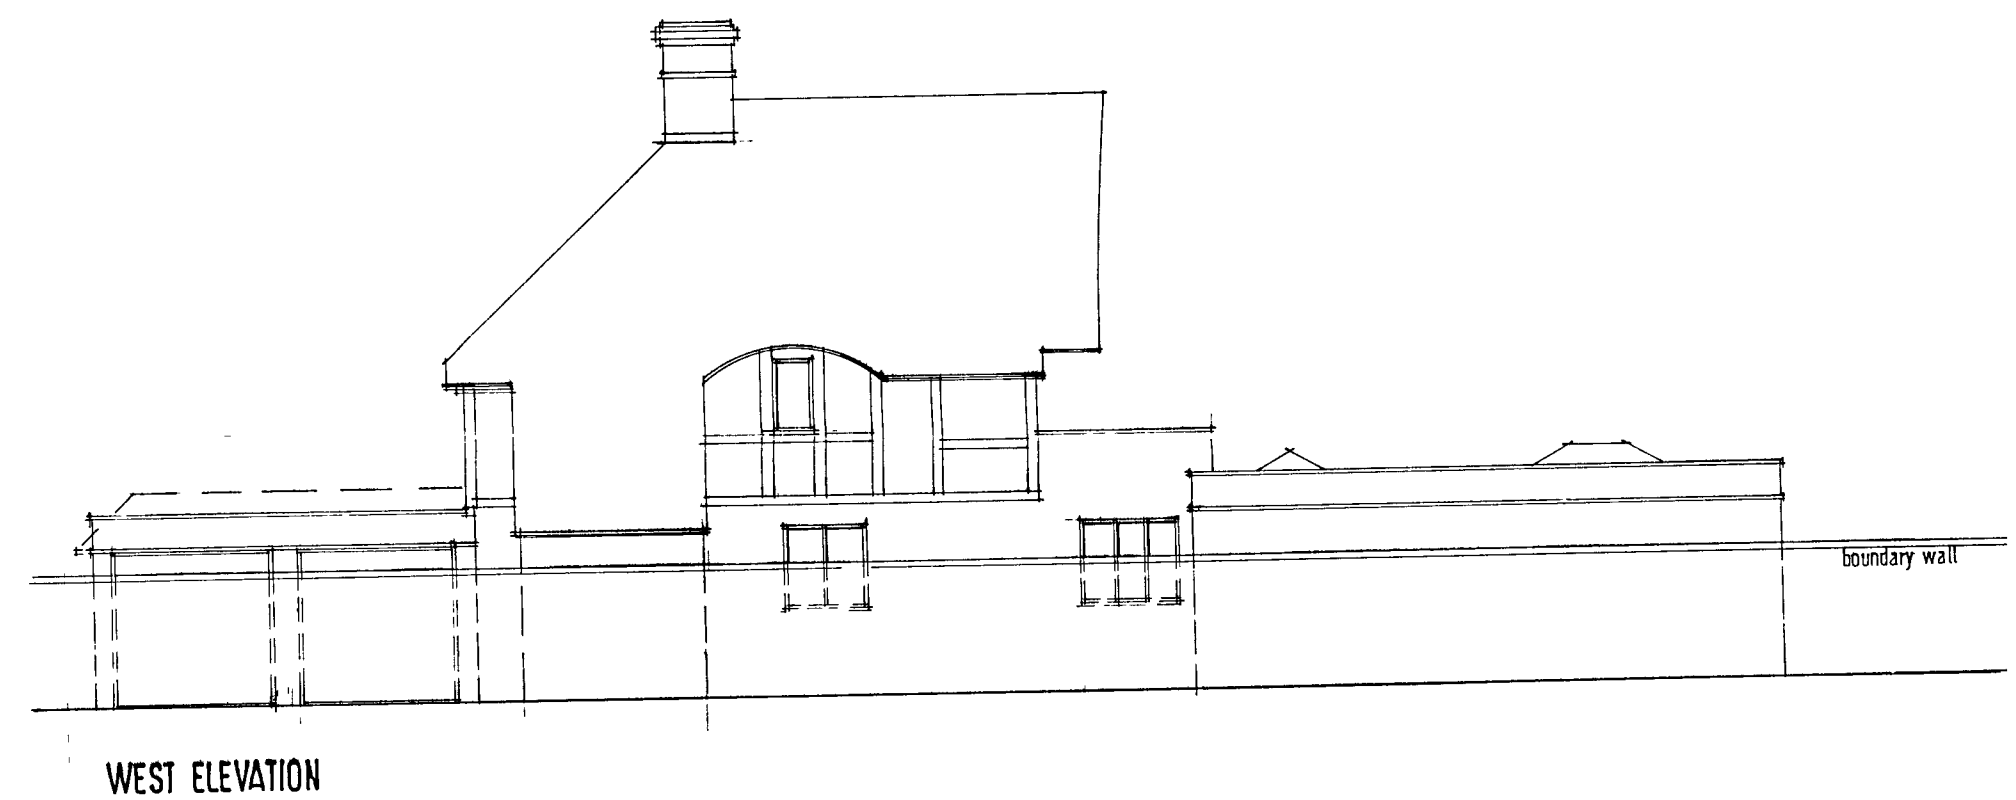
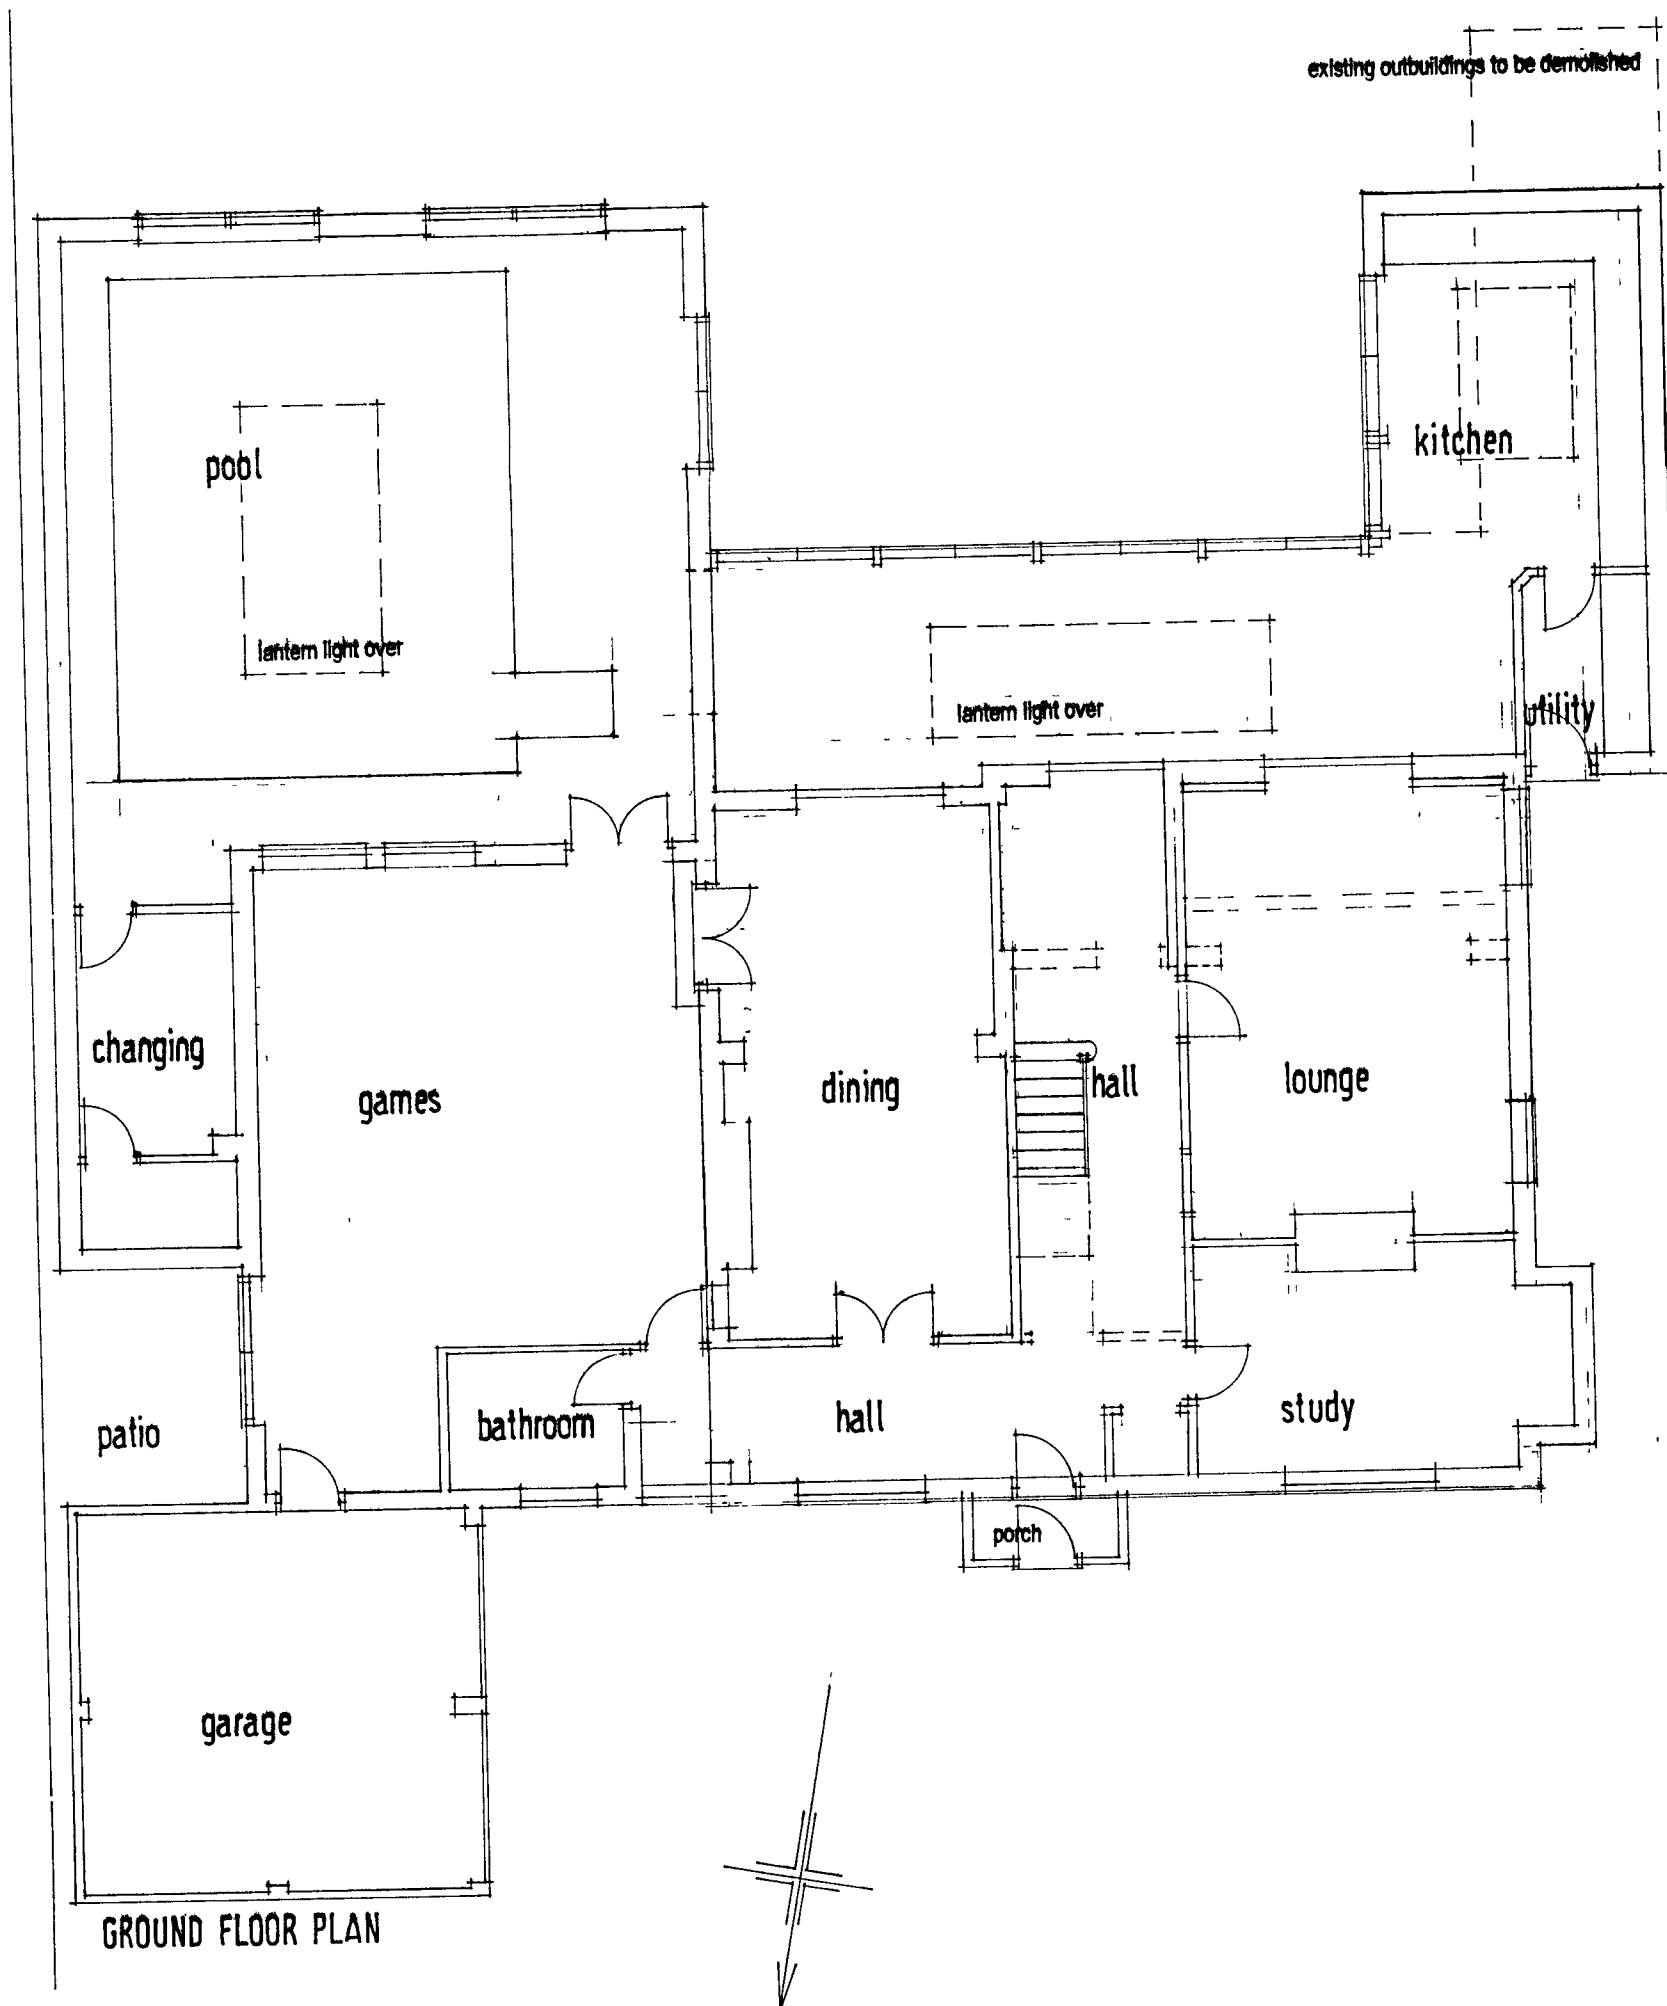
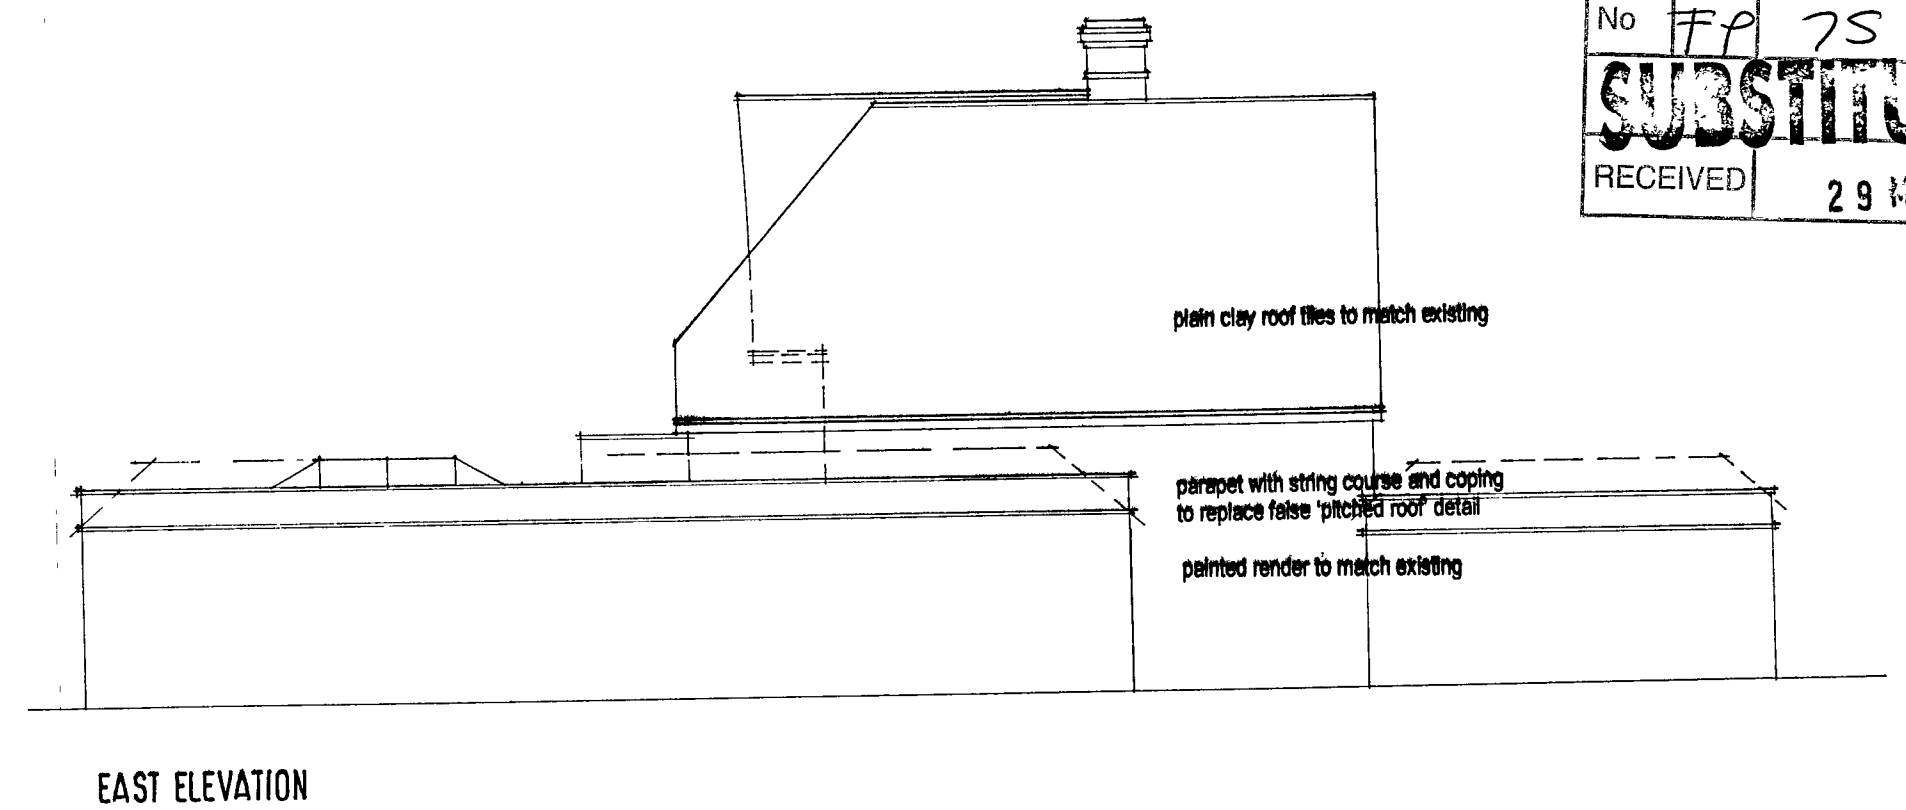


ARUN DISTRICT COUNCIL			
No	FP	75	08
SUBSTITUTION			
RECEIVED	29 MAY 2008		

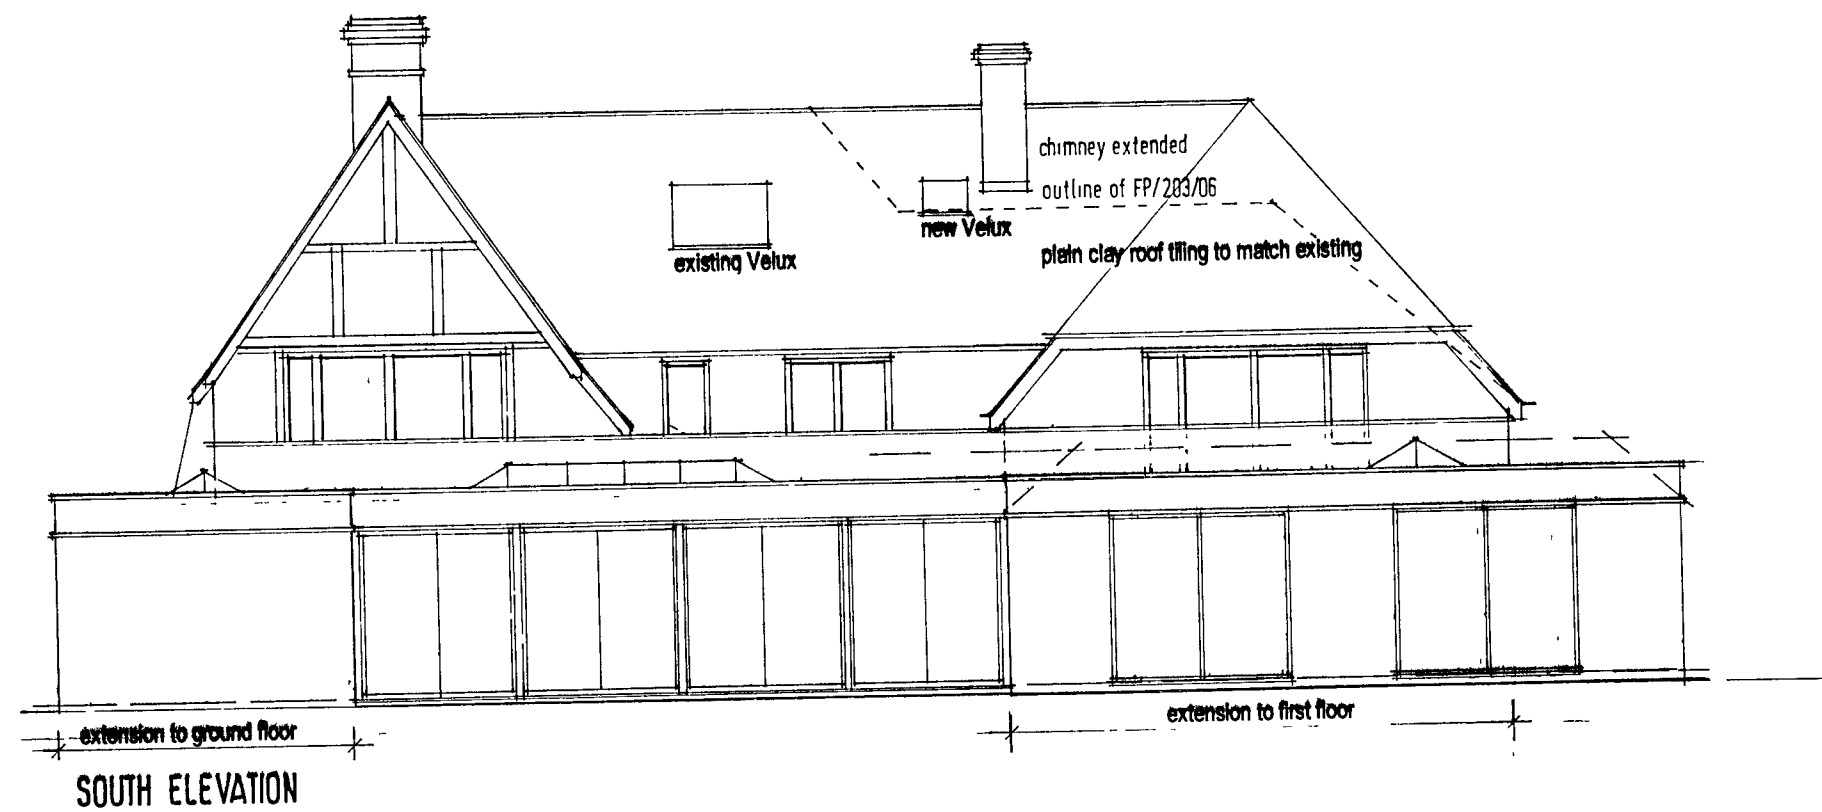

PROPOSED ALTERATIONS AND EXTENSION
SEA COTTAGE 28 DAVENPORT ROAD
FELPHAM BOGNOR REGIS PO2

BAKER ASSOCIATES

ARCHITECTS SURVEYORS PLANNING CONSULTANTS

BEACH HOUSE 36-38 DAVENPORT ROAD
BOGNOR REGIS WEST SUSSEX PO22 7
TELEPHONE 01243 840481 FAX 01243 8404

DATE DRAWN SCALE NUMBER

FEB 2008 A 1:100 0777/01a

COPYRIGHT OF THIS DRAWING REMAINS THE PROPERTY OF ALAN BAKER ASSOCIATES