


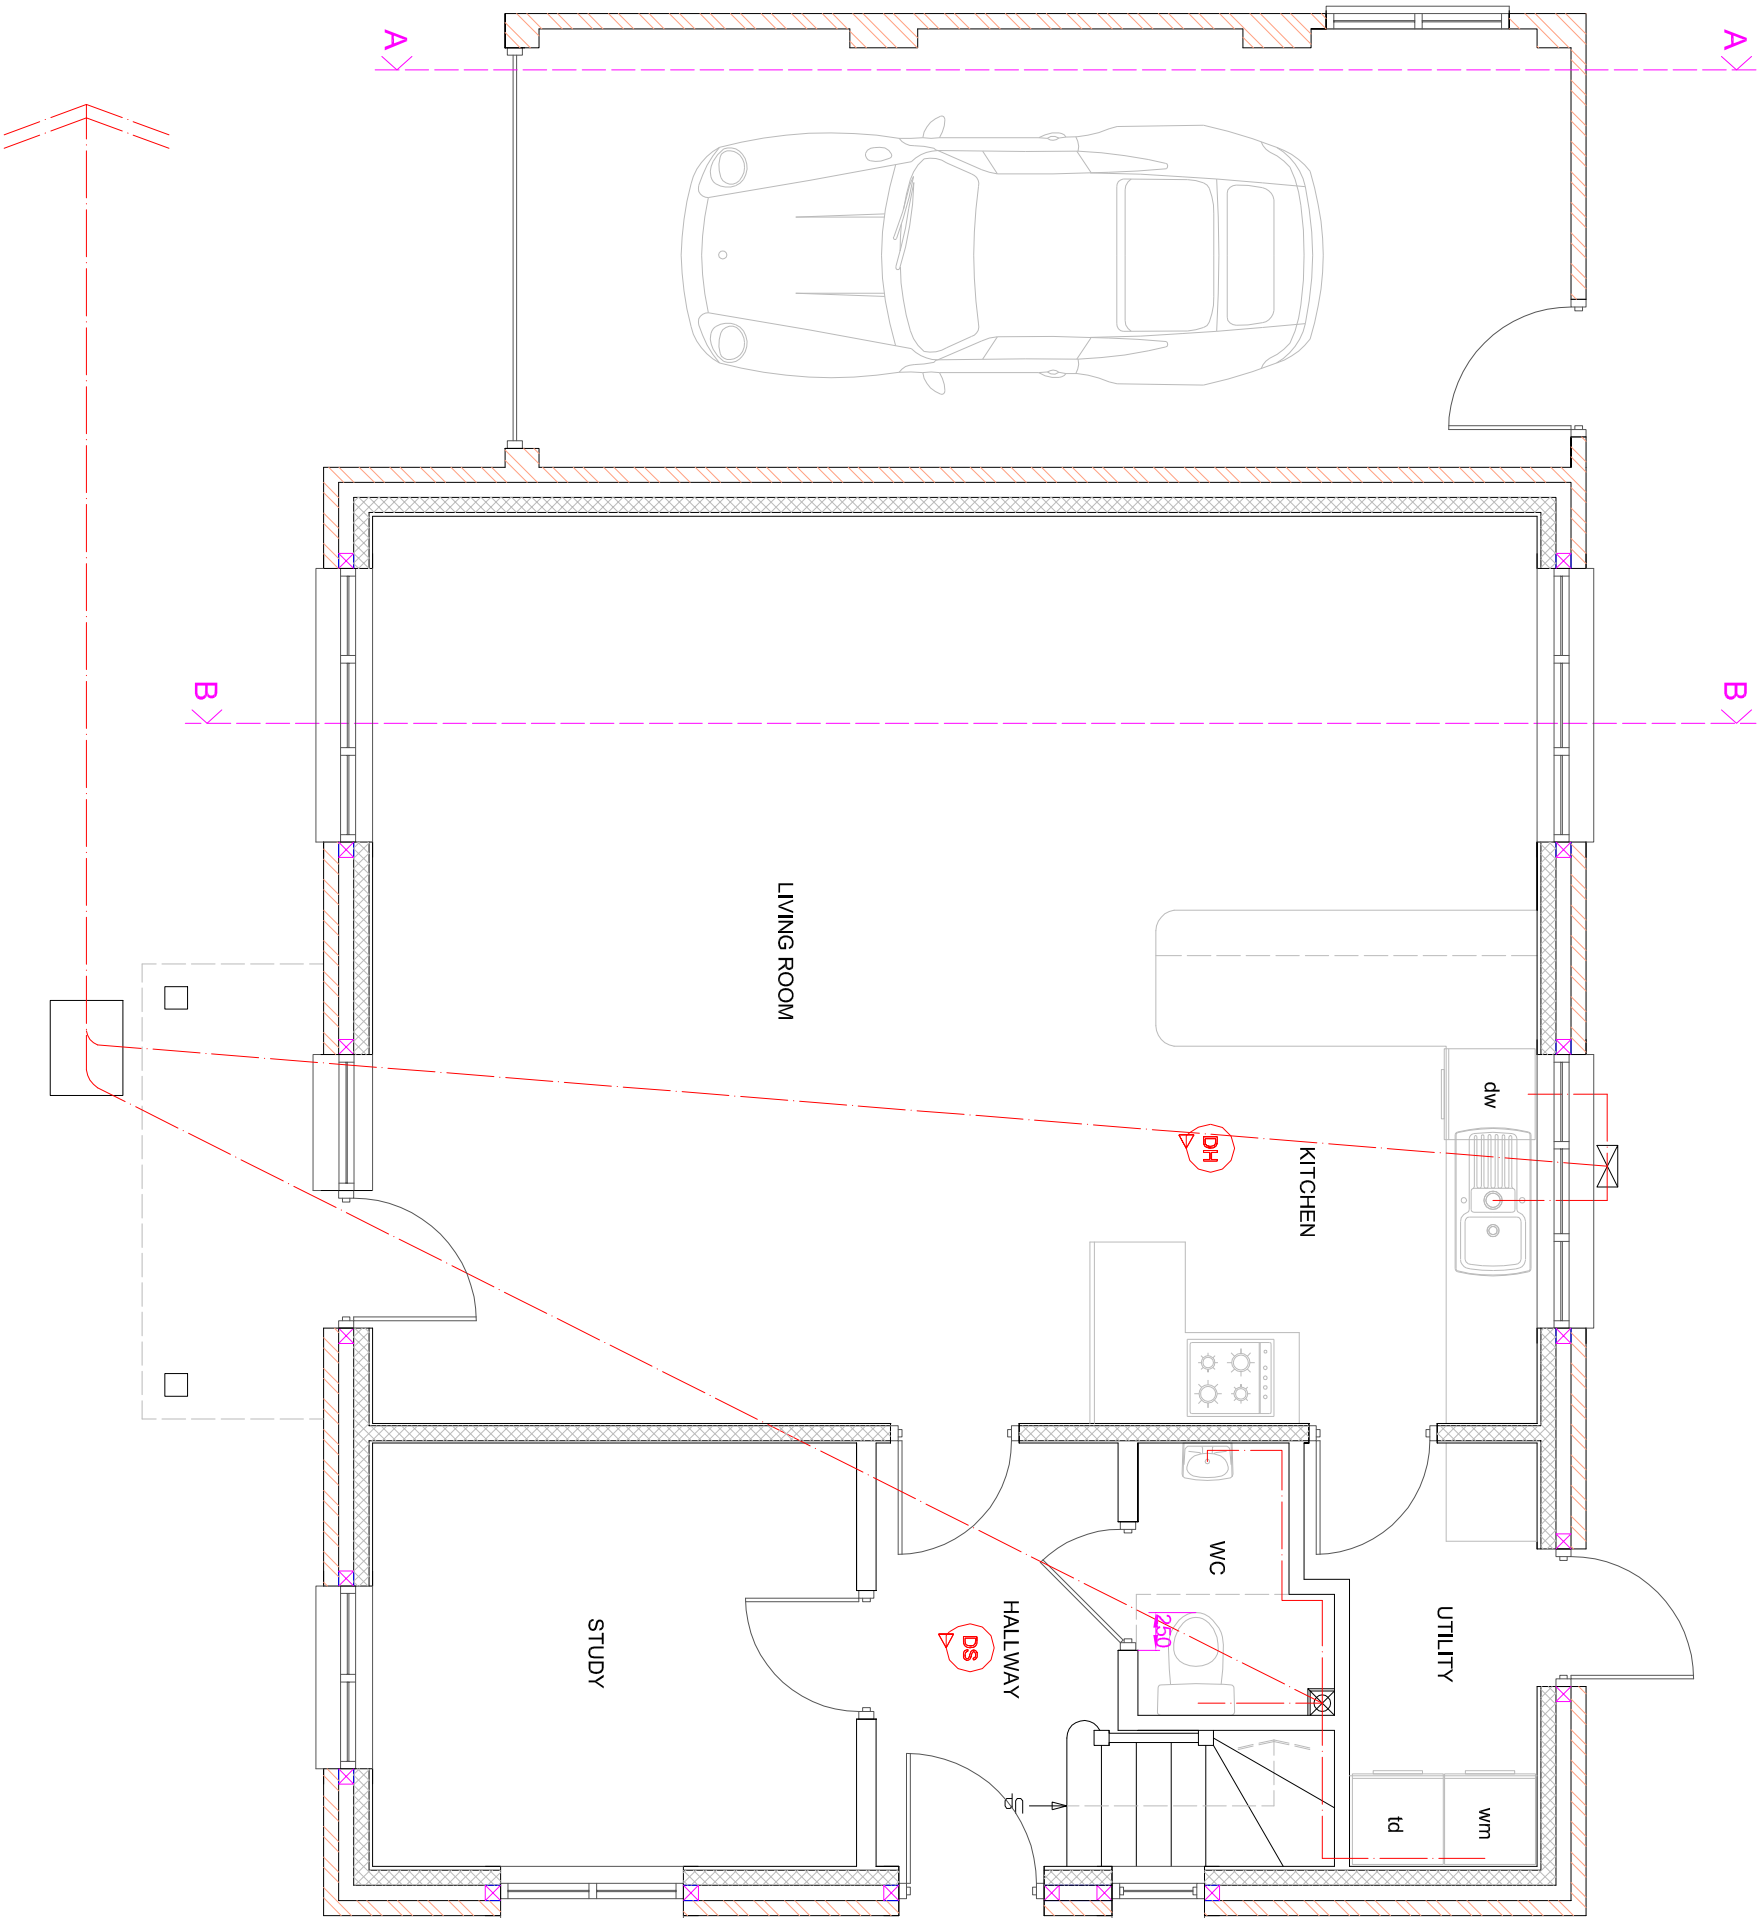

PROPOSED GROUND FLOOR PLAN
UNIT 2

