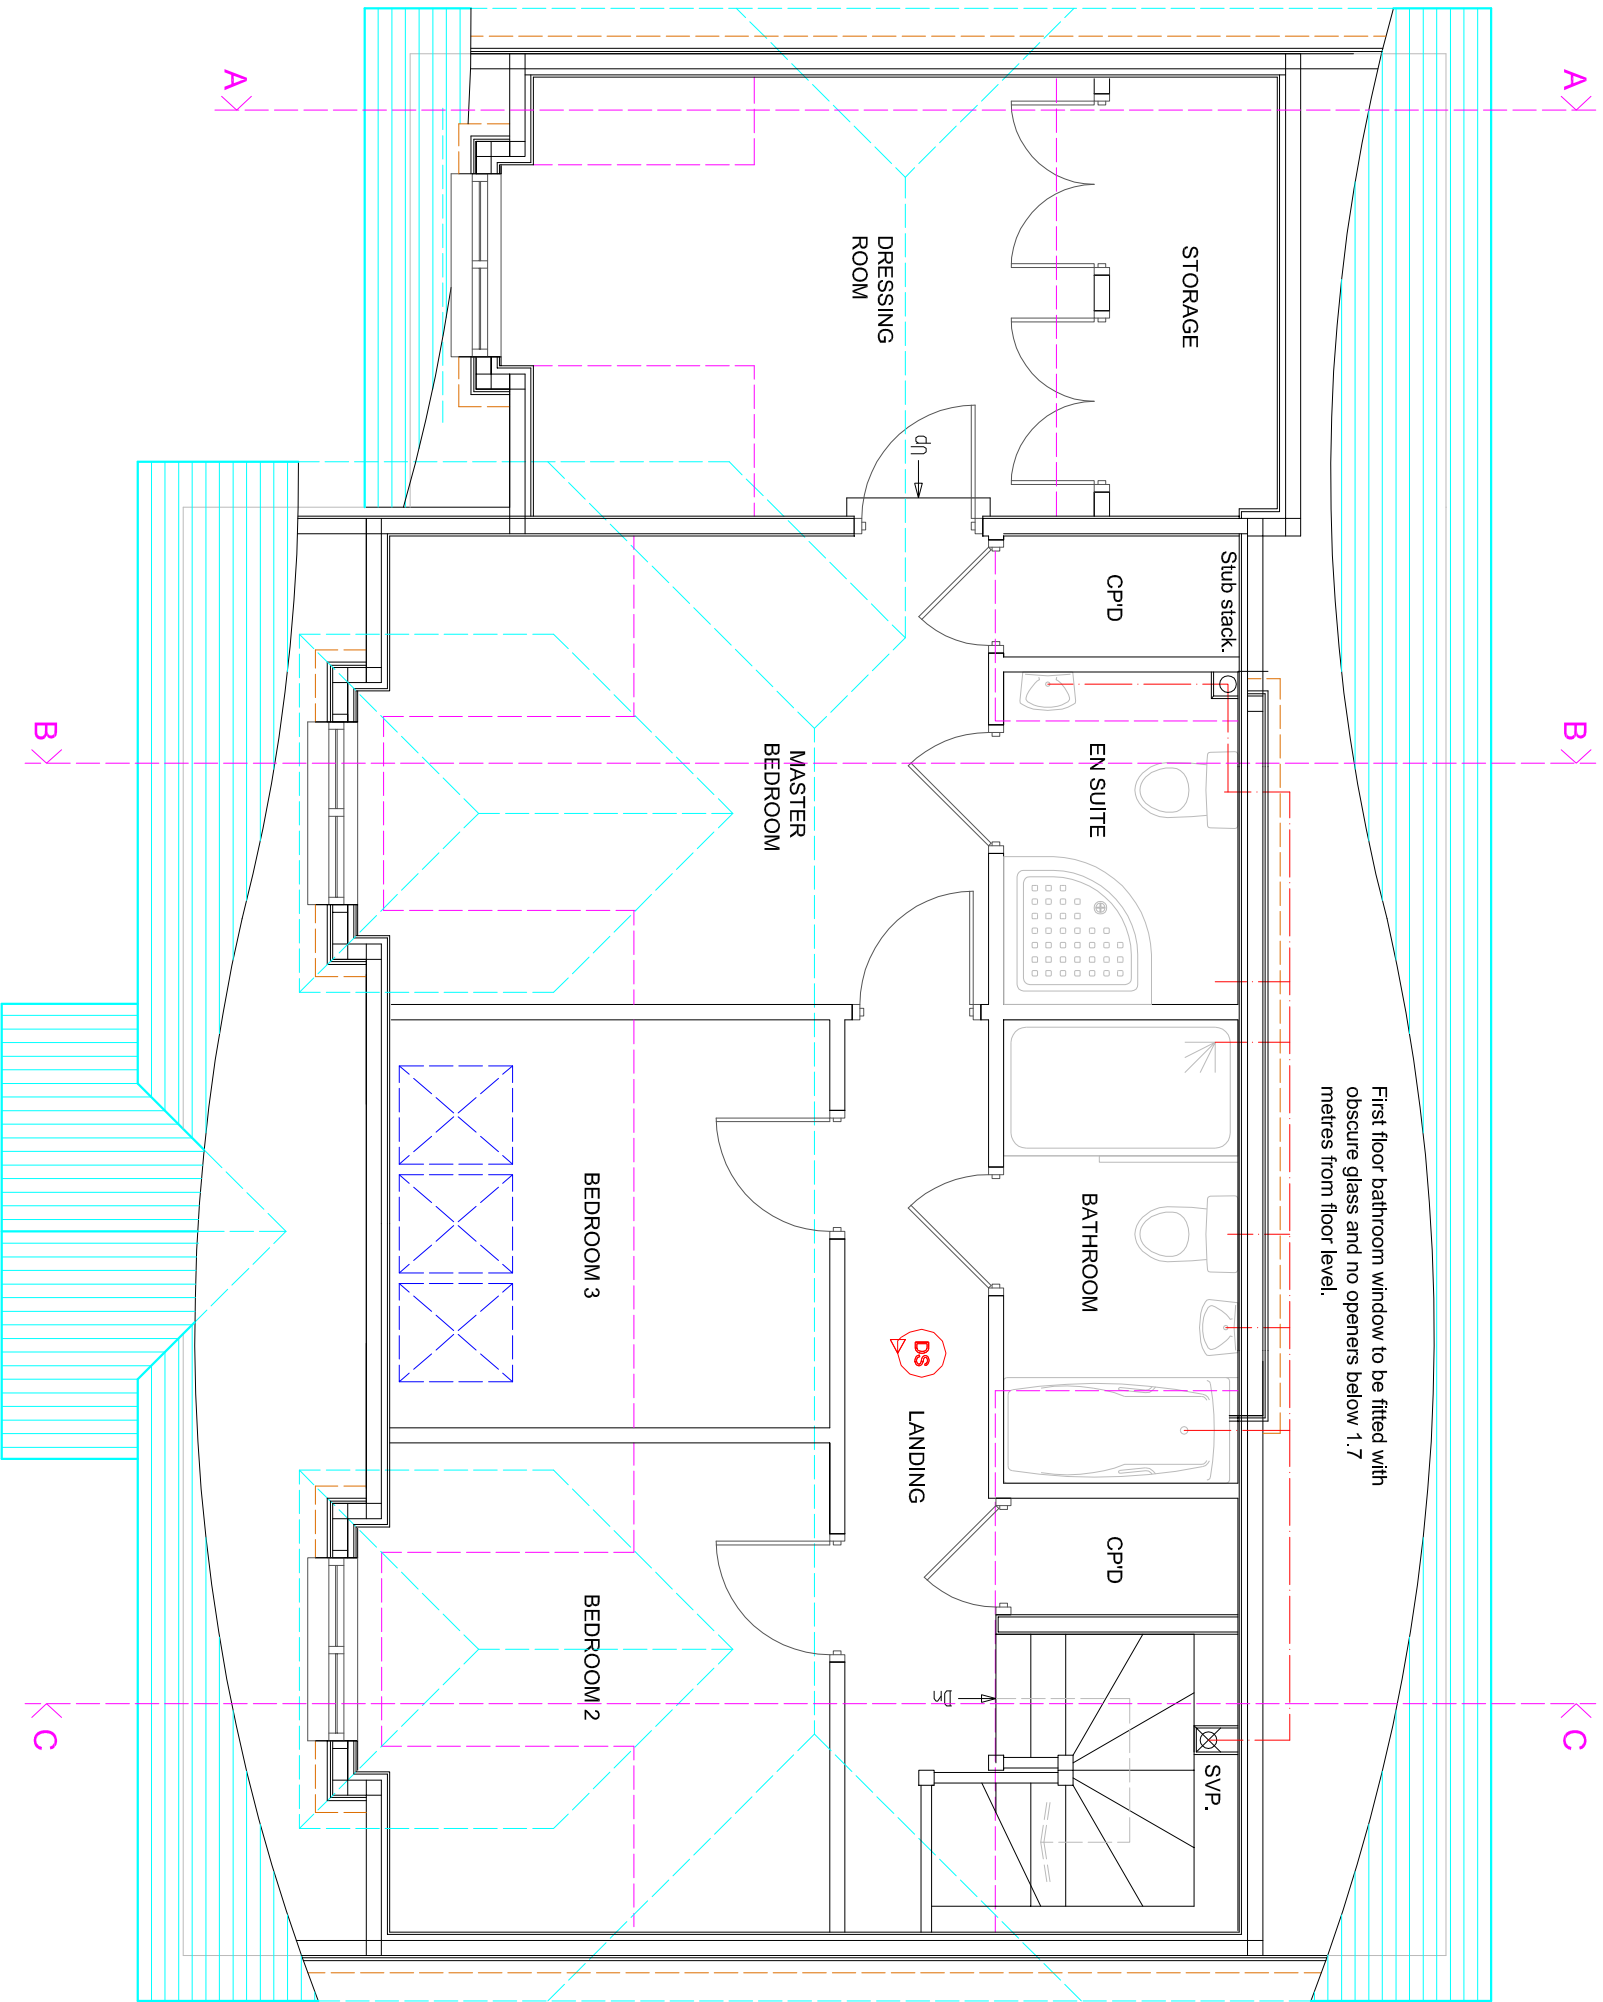


PROPOSED FIRST FLOOR PLAN UNIT 2