




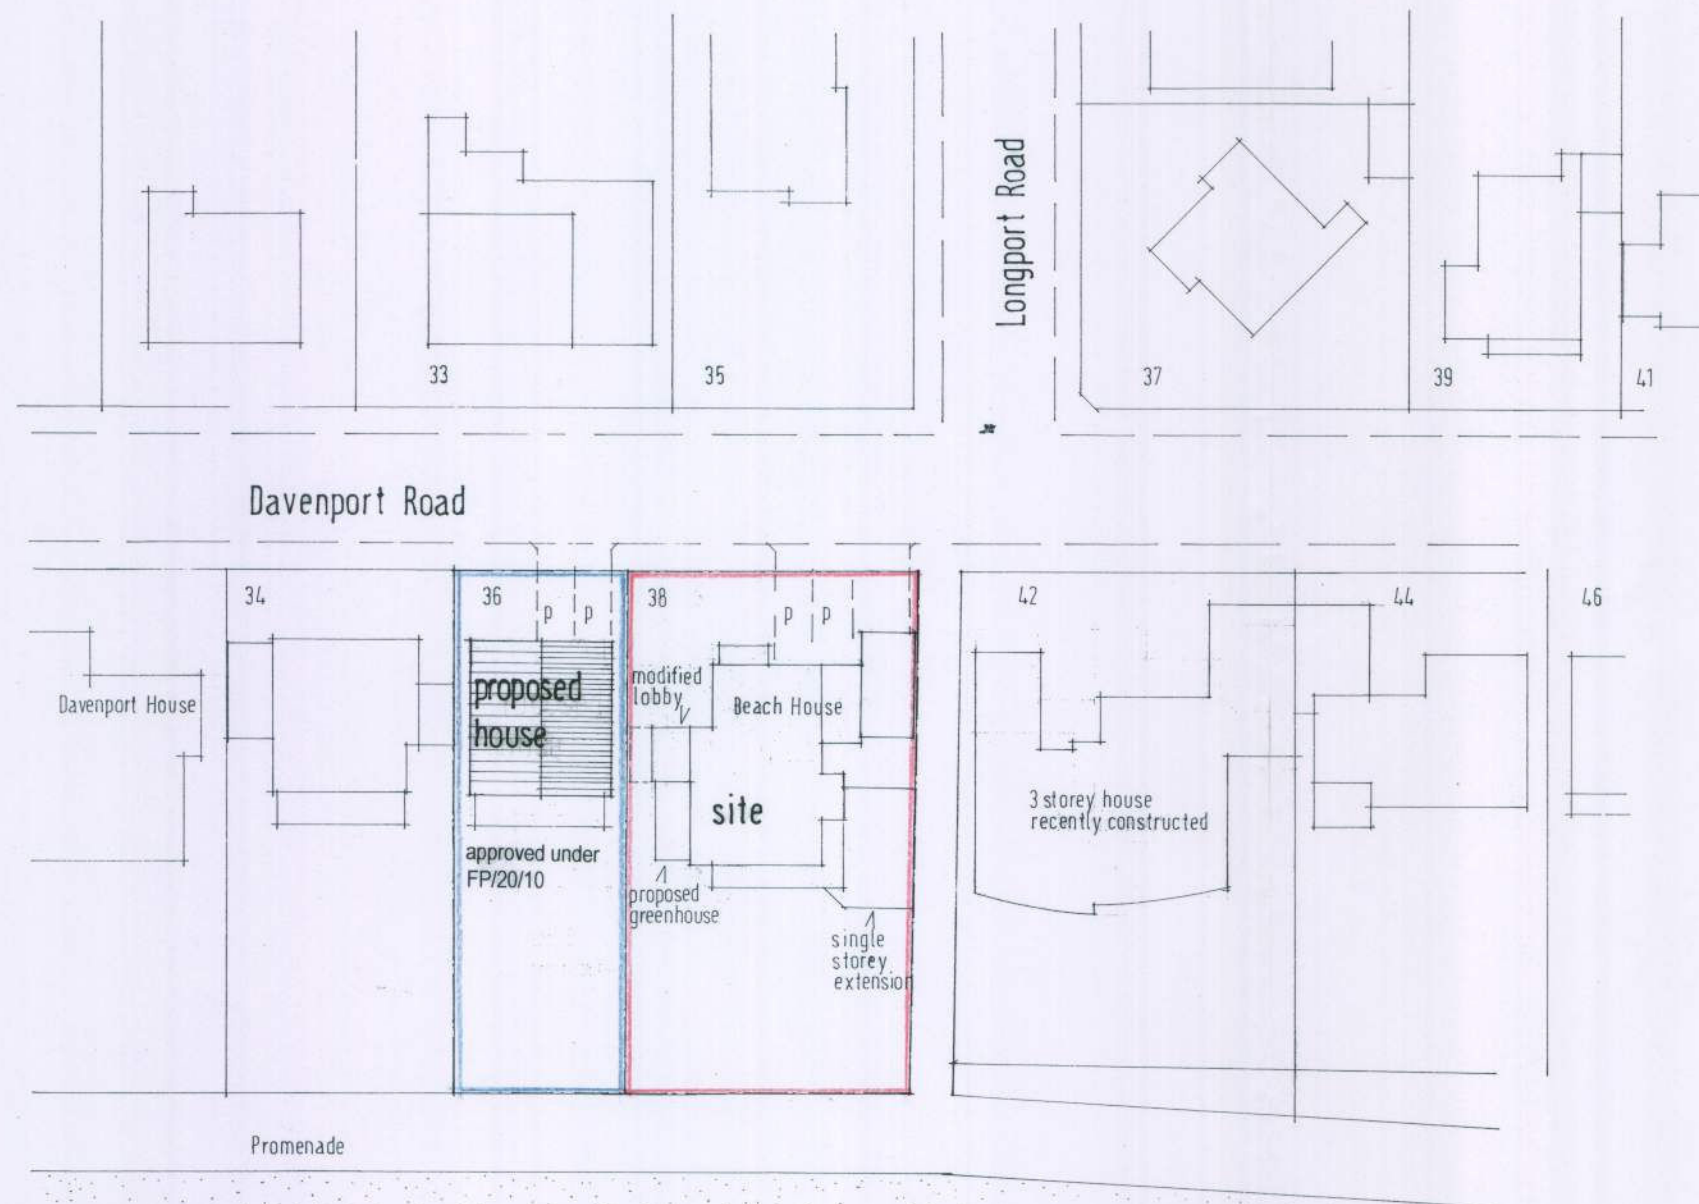

SITE PLAN 1:500

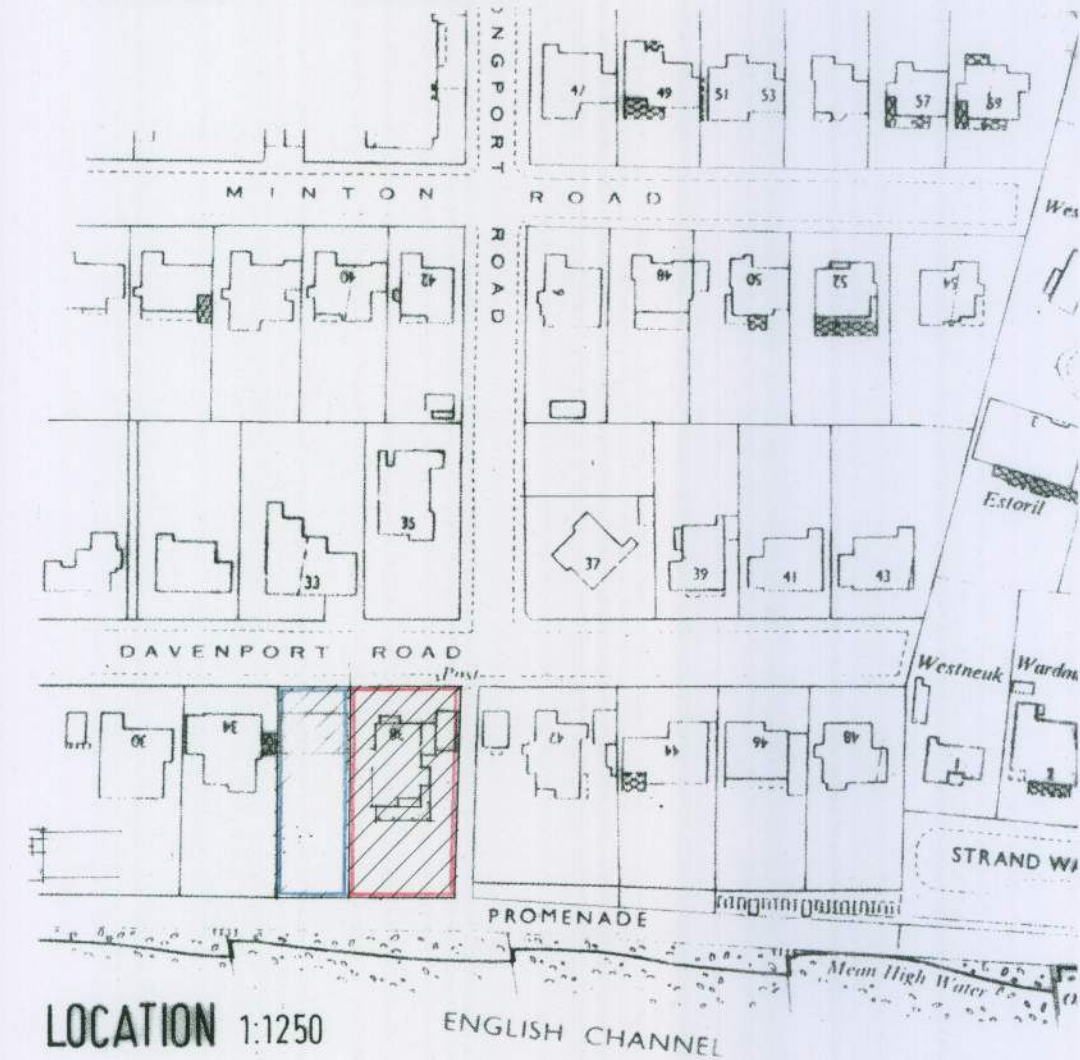

LOCATION 1:1250

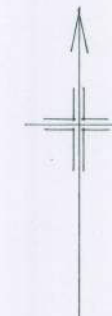

**PROPOSED ALTERATIONS AND EXTENSION
38 DAVENPORT ROAD FELPHAM
BOGNOR REGIS WEST SUSSEX PO22 7JS**

ALAN BAKER ASSOCIATES

ARCHITECTS SURVEYORS PLANNING CONSULTANTS

**BEACH HOUSE 36-38 DAVENPORT ROAD
BOGNOR REGIS WEST SUSSEX PO22 7JS
TELEPHONE 01243 840481 FAX 01243 840482**

DATE	DRAWN	SCALE	NUMBER
JAN 2010	A	1:500 1:1250	01002/05

COPYRIGHT OF THIS DRAWING REMAINS THE PROPERTY OF ALAN BAKER ASSOCIATES