




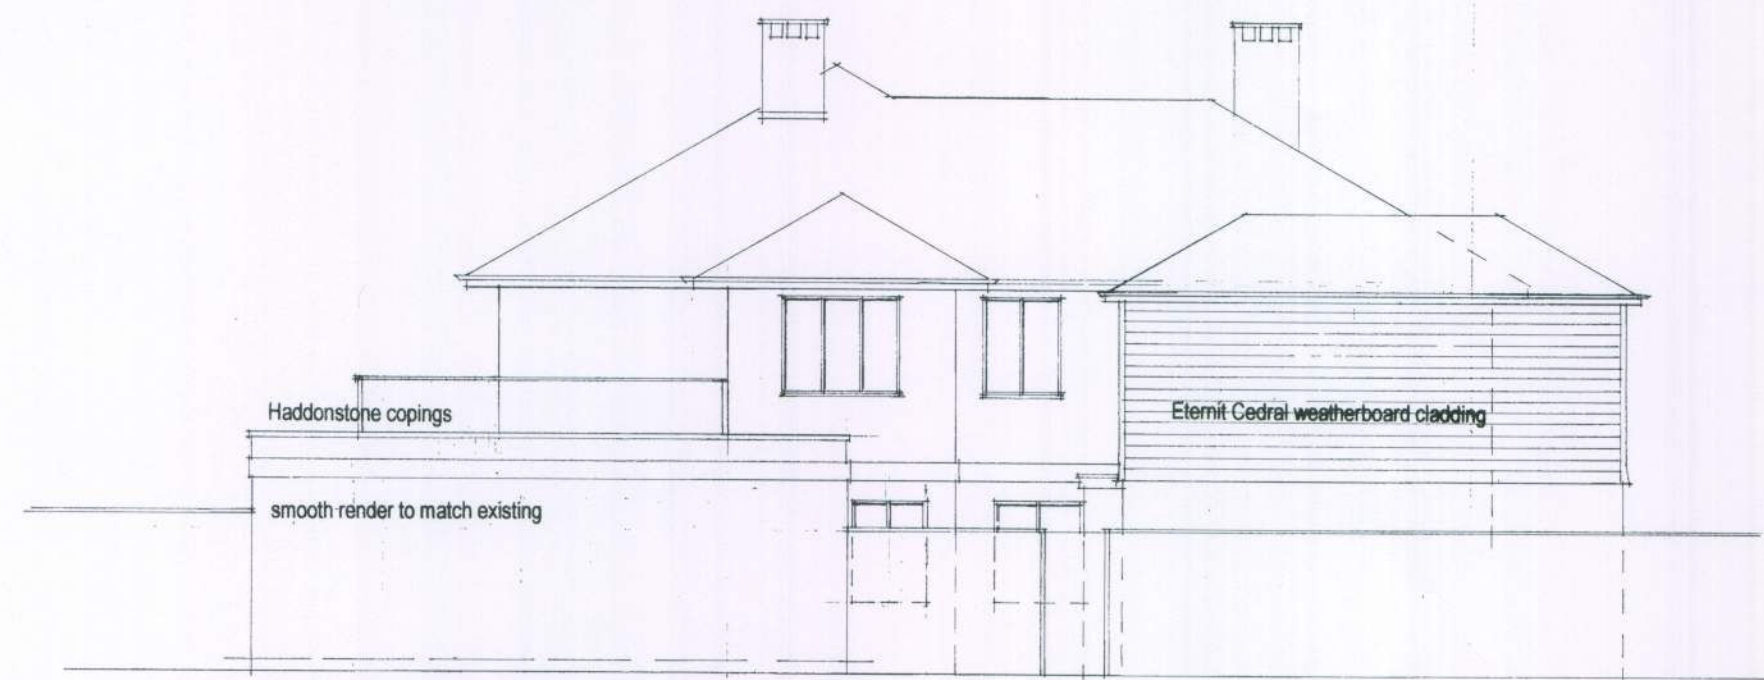


EAST ELEVATION

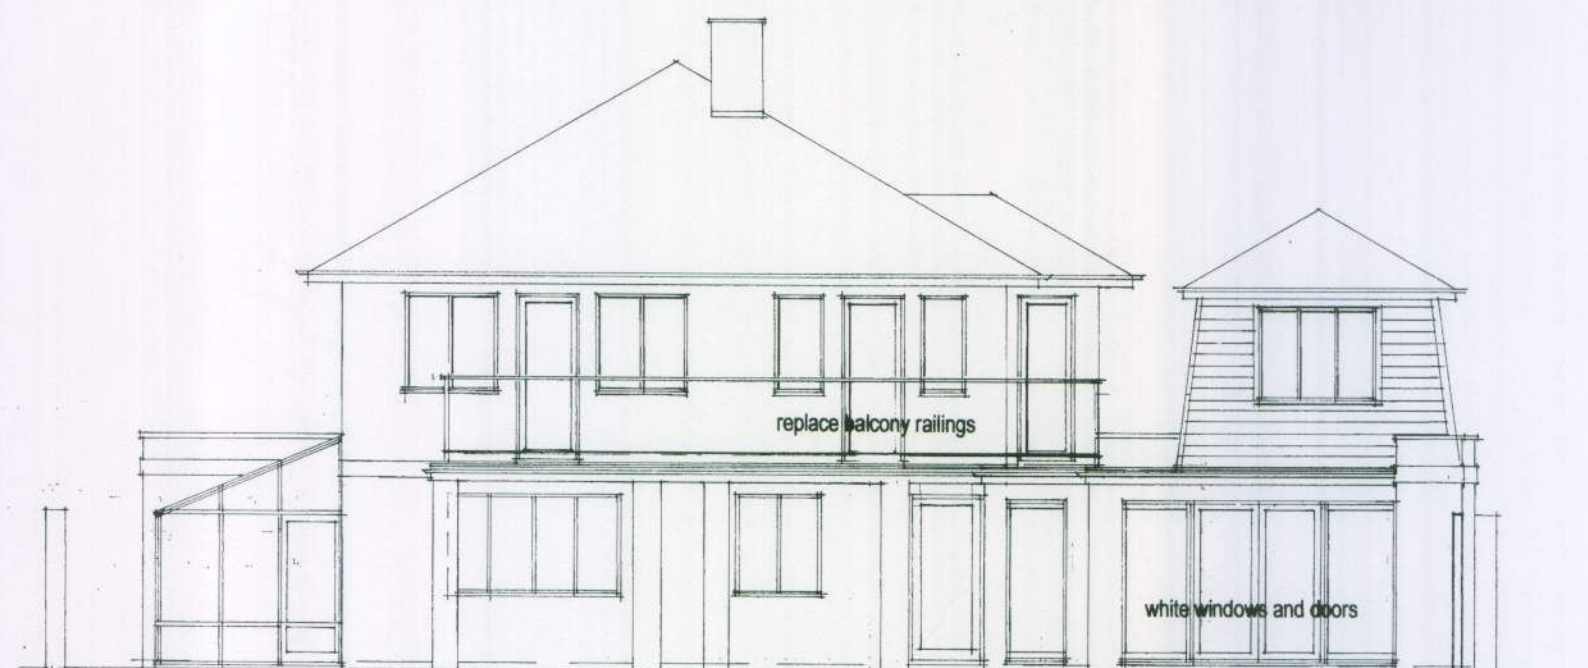


SOUTH ELEVATION

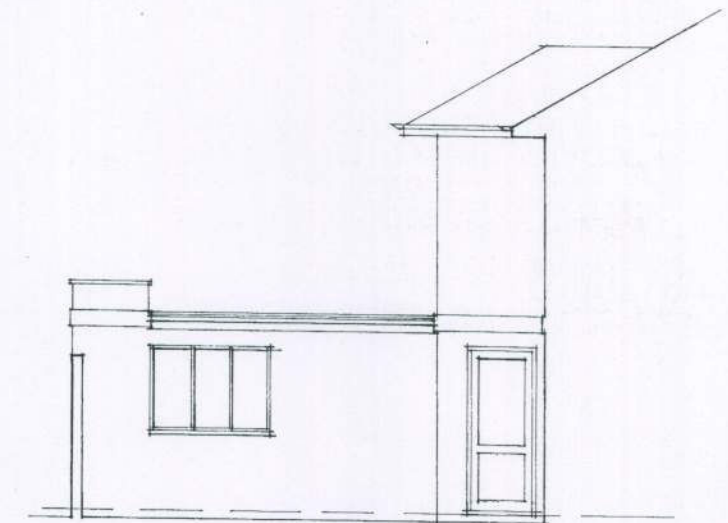

NORTH ELEVATION to patio

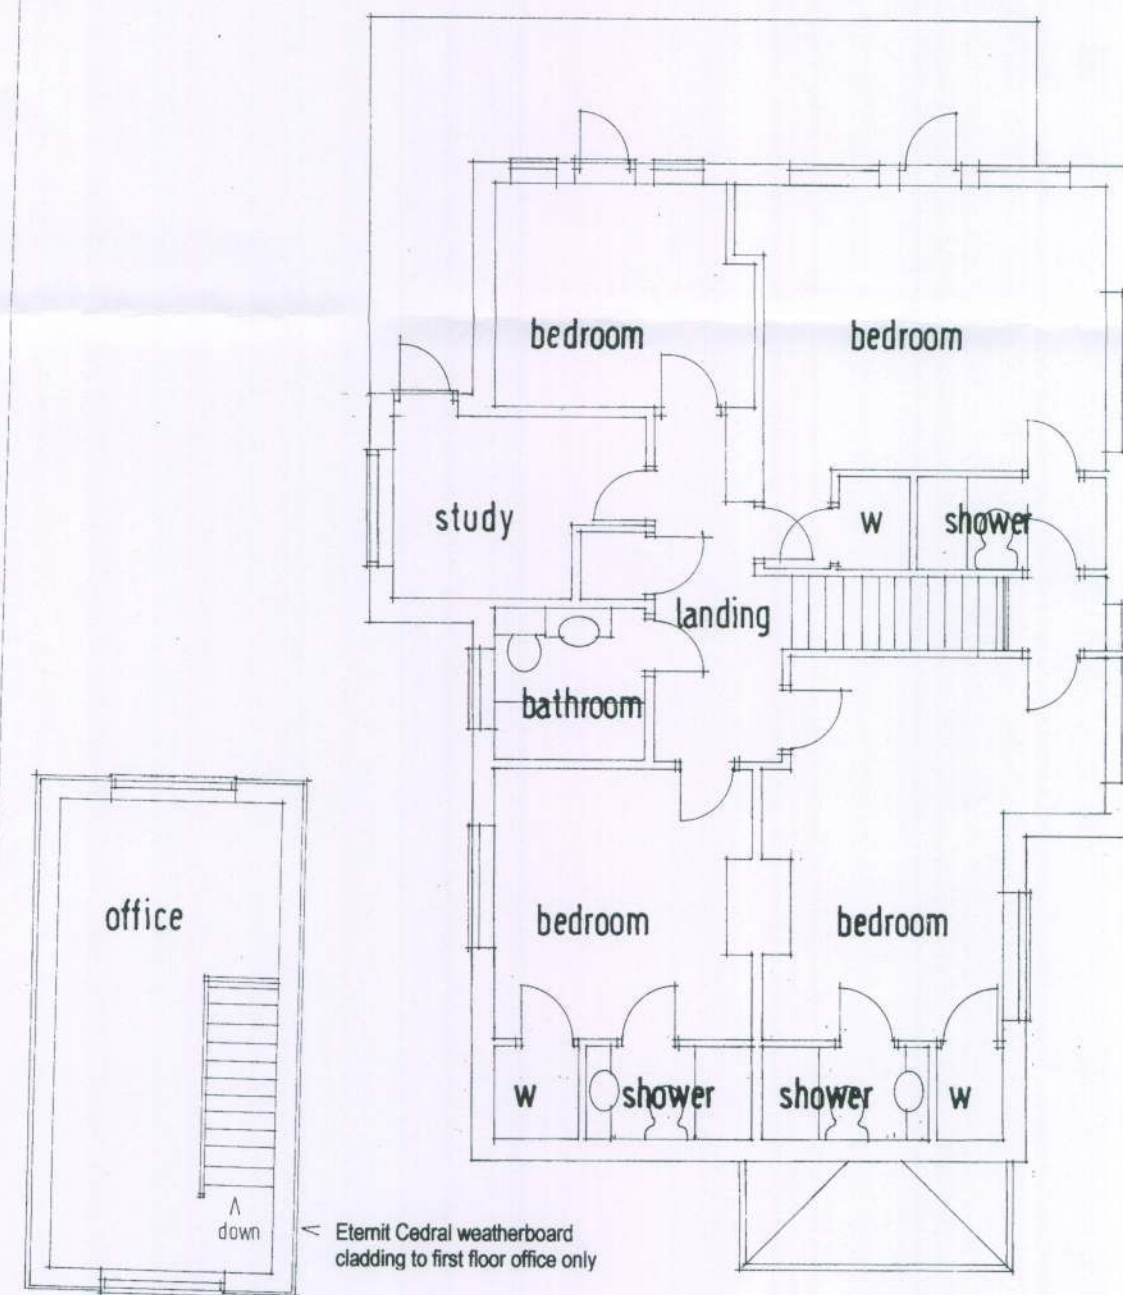

FIRST FLOOR PLAN

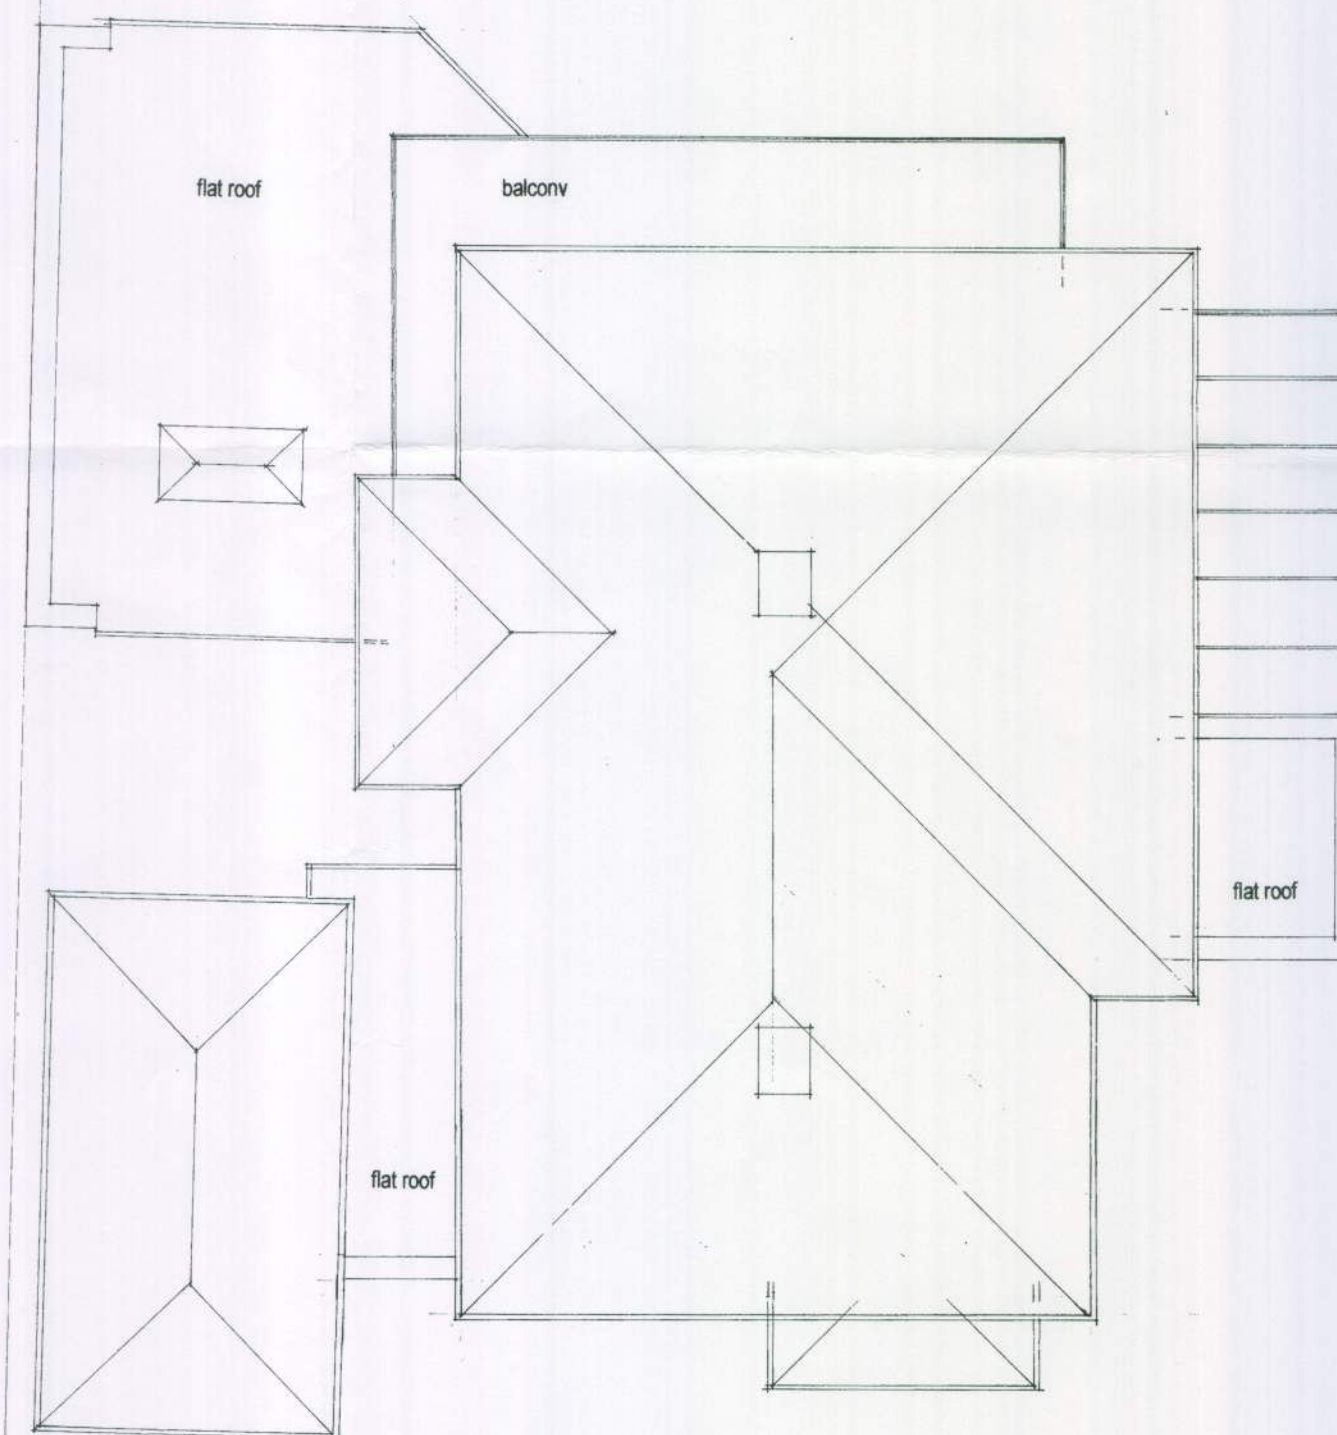

ROOF PLAN

PROPOSED ALTERATIONS AND EXTENSION
38 DAVENPORT ROAD FELPHAM
BOGNOR REGIS WEST SUSSEX PO22 7JS

ALAN BAKER ASSOCIATES

ARCHITECTS SURVEYORS PLANNING CONSULTANTS

BEACH HOUSE 38 DAVENPORT ROAD
BOGNOR REGIS WEST SUSSEX PO22 7JS
TELEPHONE 01243 840481 FAX 01243 840482

DATE DRAWN SCALE NUMBER

April 2010 A 1:20 01002/04

COPYRIGHT OF THIS DRAWING REMAINS THE PROPERTY OF ALAN BAKER ASSOCIATES