




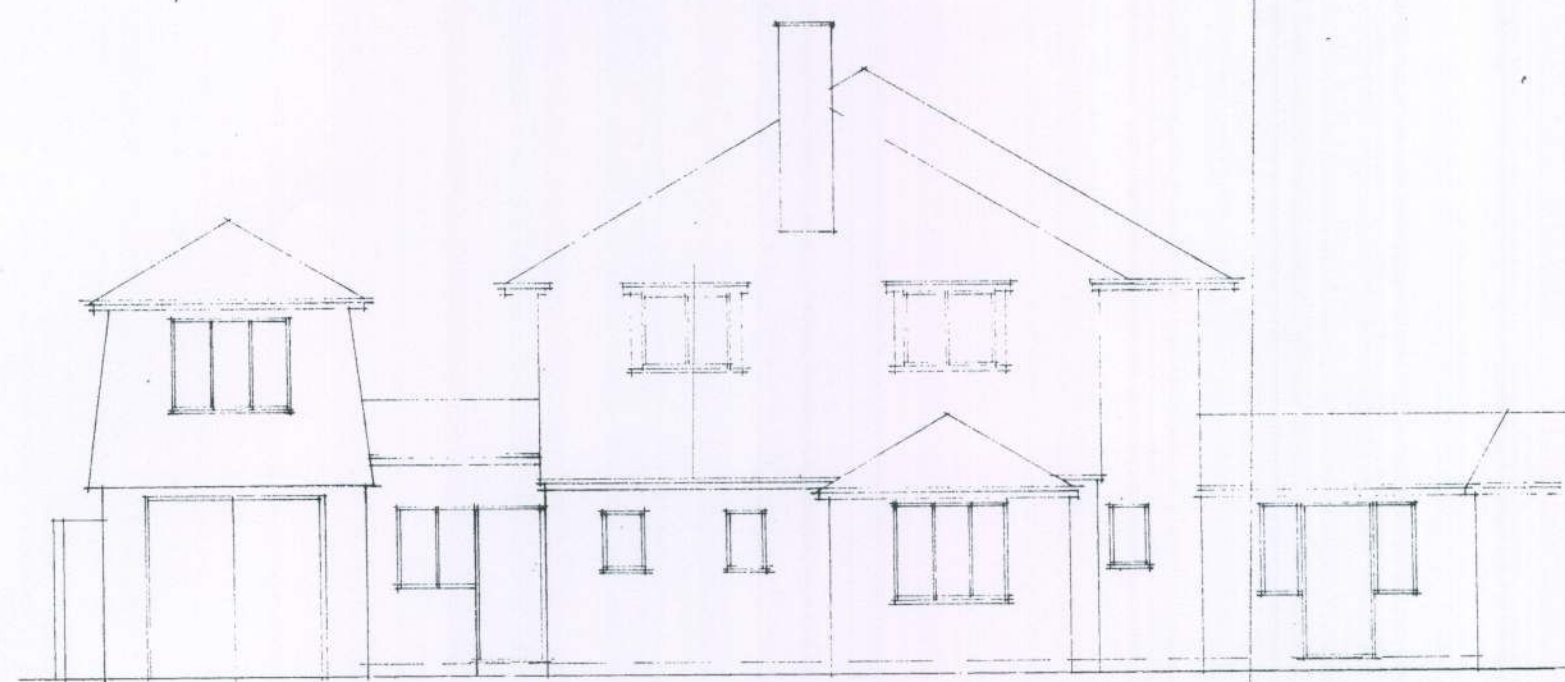

NORTH ELEVATION

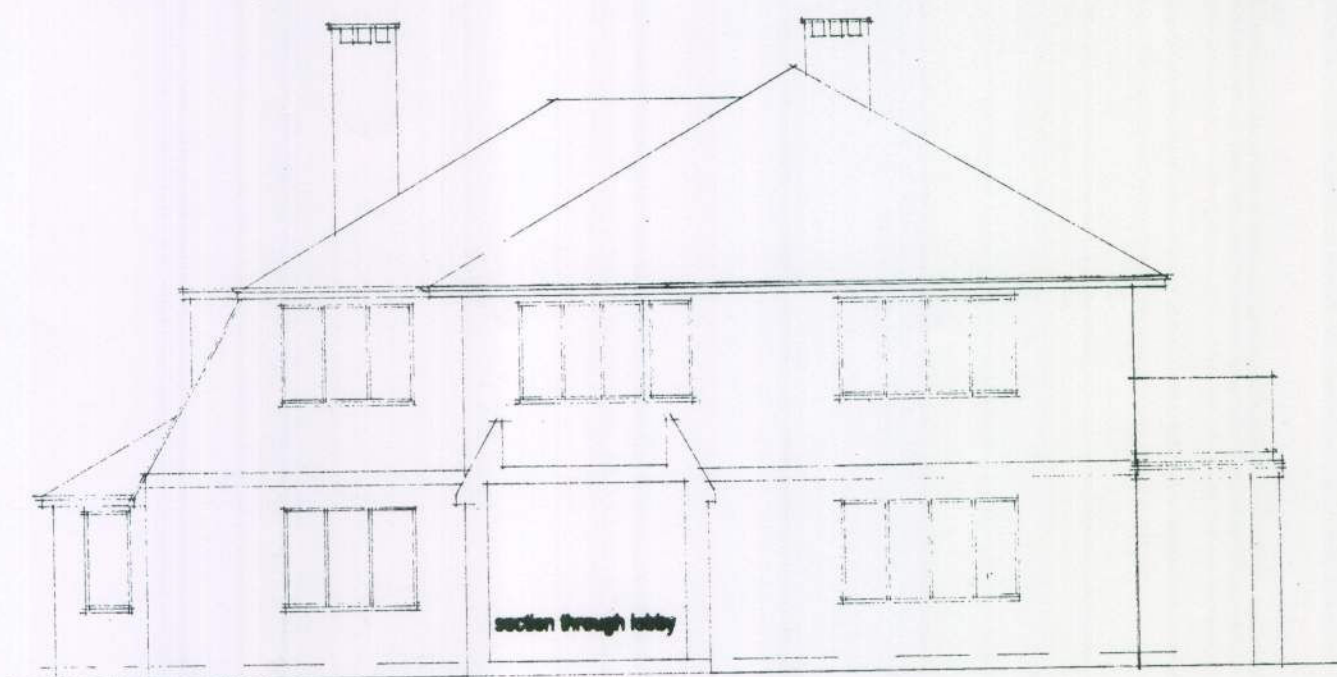

WEST ELEVATION

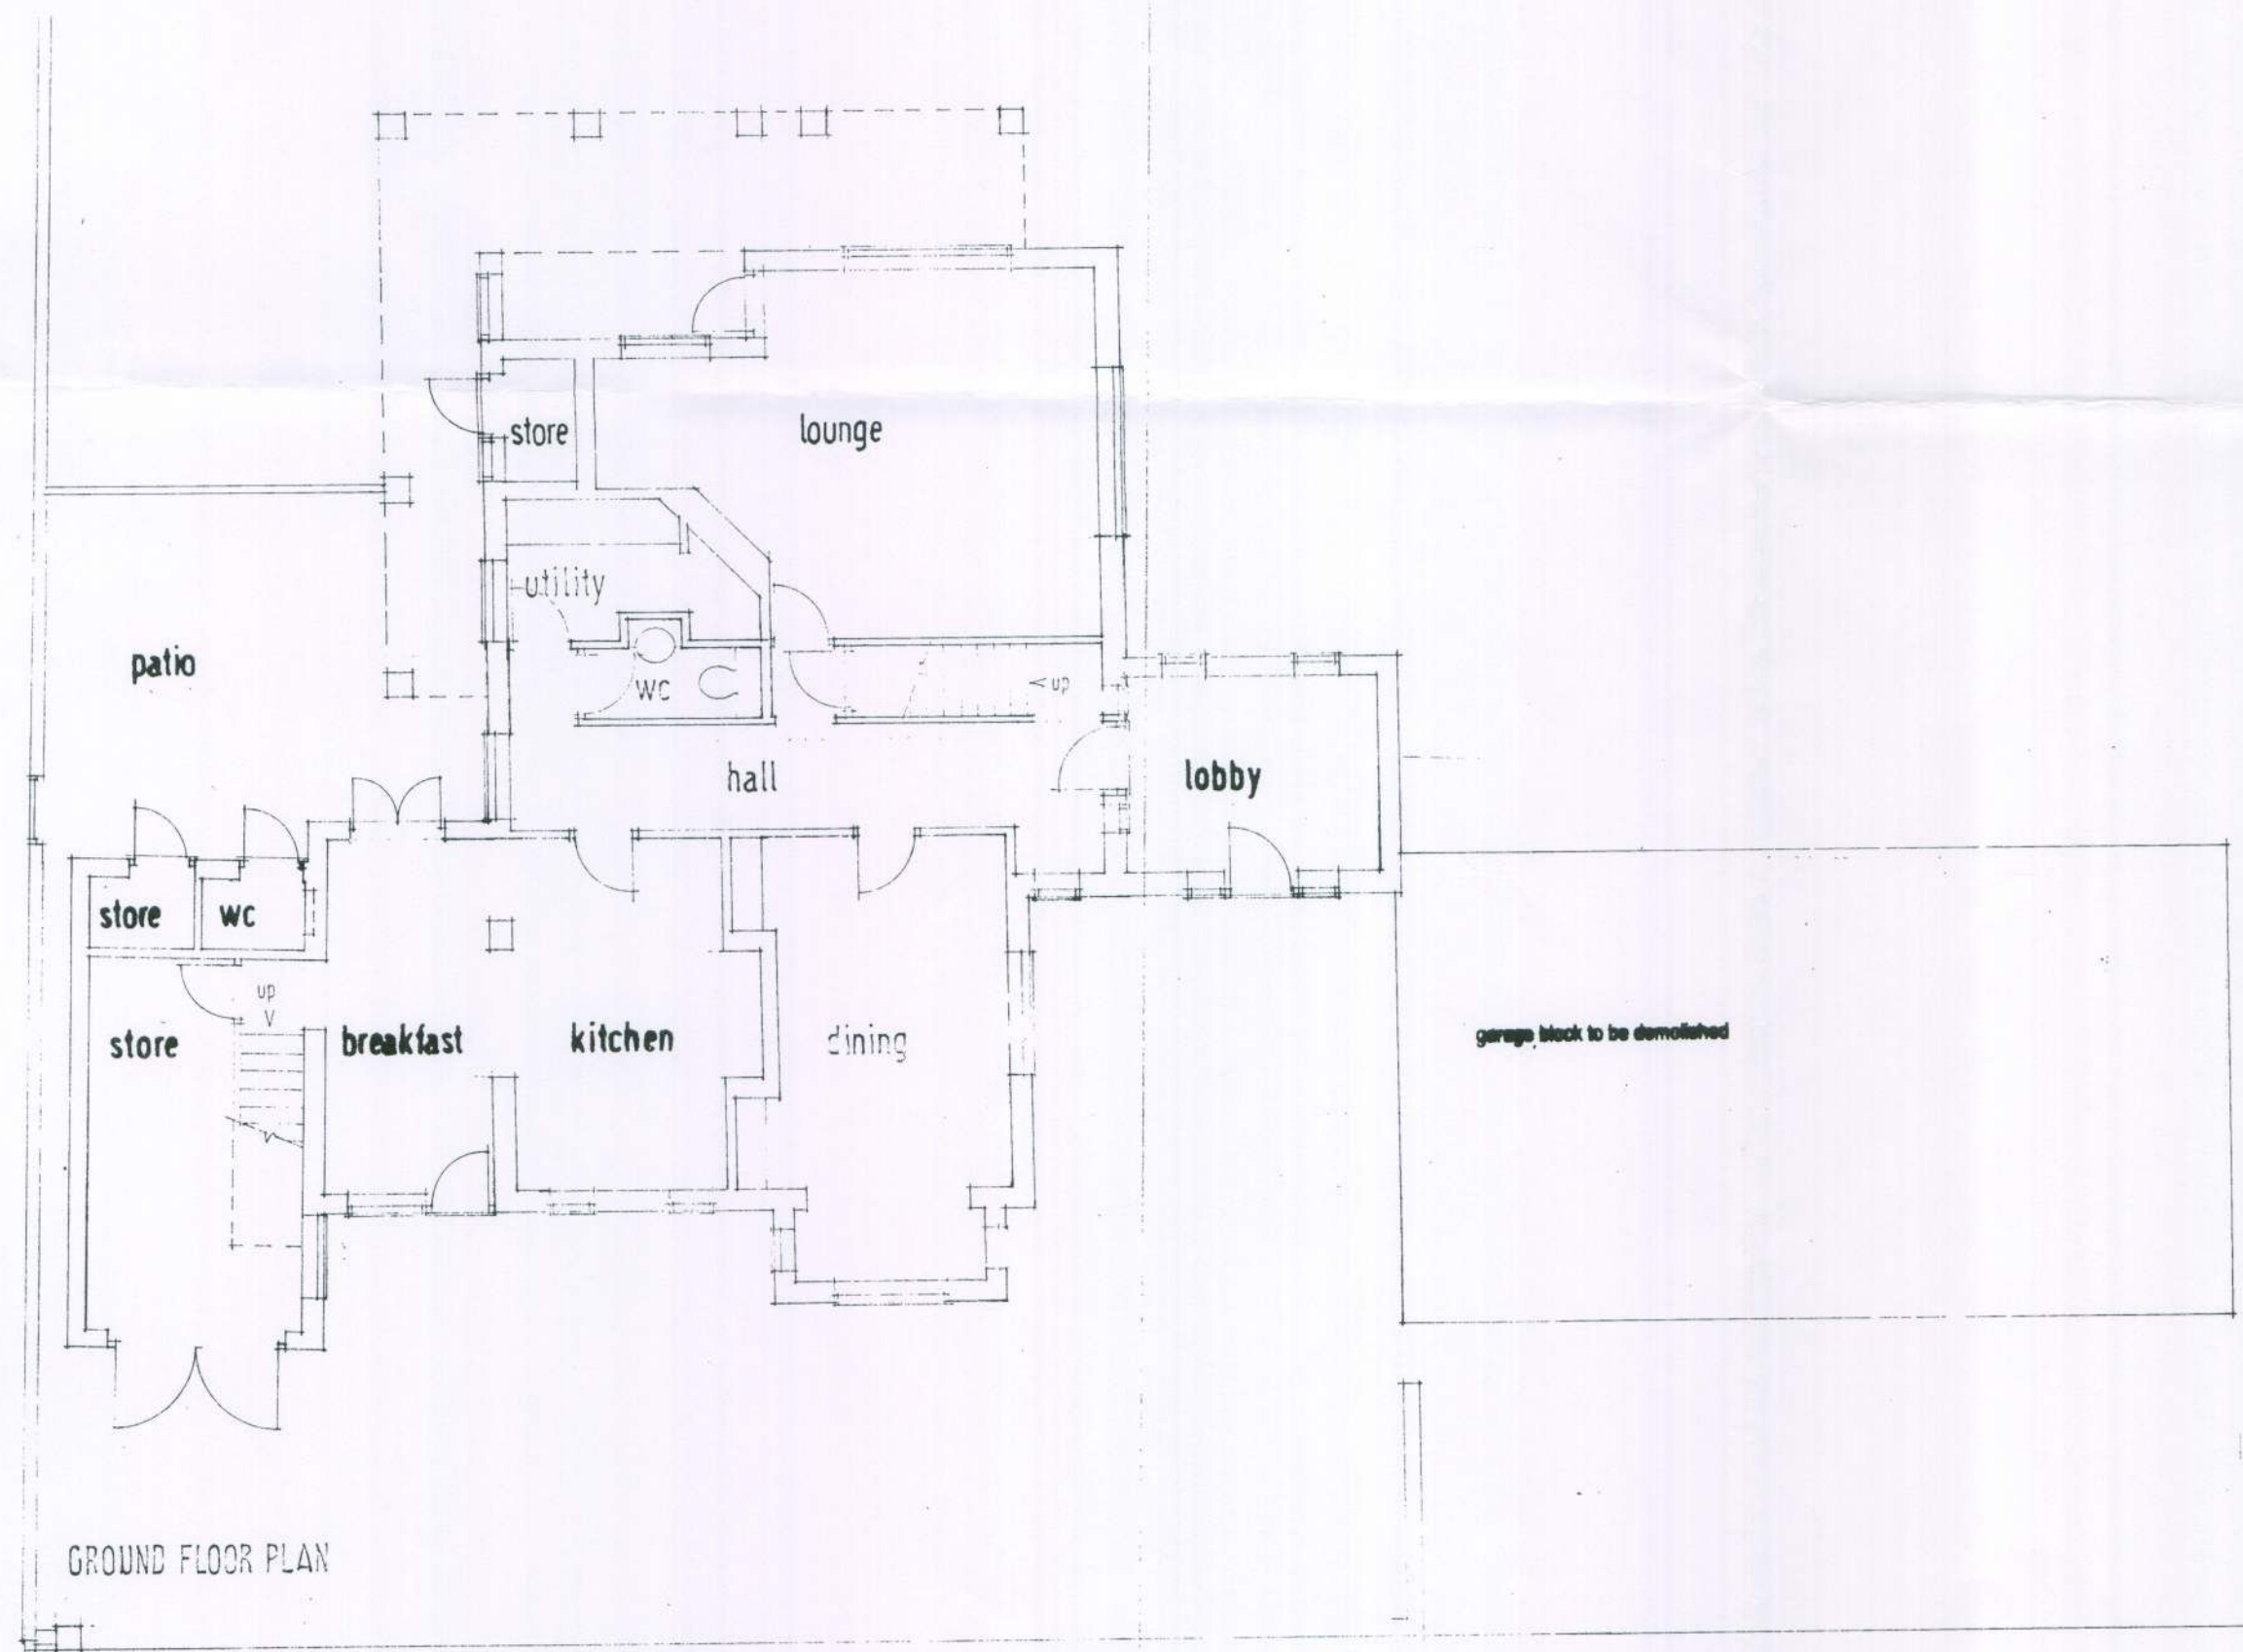

GROUND FLOOR PLAN

AS EXISTING

38 DAVENPORT ROAD FELPHAM
BOGNOR REGIS WEST SUSSEX PO22 7JS

ALAN BAKER ASSOCIATES

ARCHITECTS SURVEYORS PLANNING CONSULTANTS

BEACH HOUSE 38 DAVENPORT ROAD
BOGNOR REGIS WEST SUSSEX PO22 7JS
TELEPHONE 01243 840401 FAX 01243 840402

DATE DRAWN SCALE NUMBER

April 2010 A 1:100 01002/01

COPYRIGHT OF THIS DRAWING REMAINS THE PROPERTY OF ALAN BAKER ASSOCIATES

