




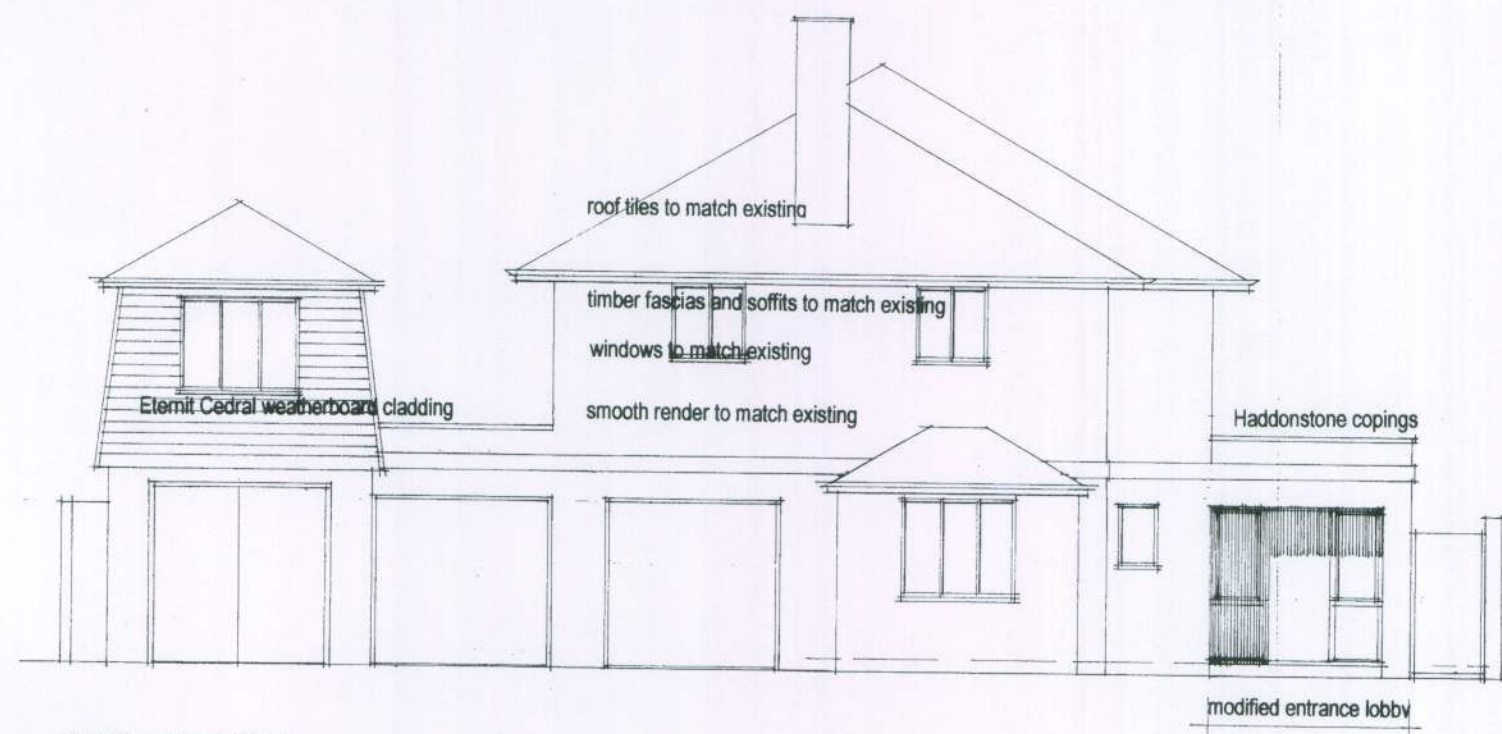

NORTH ELEVATION

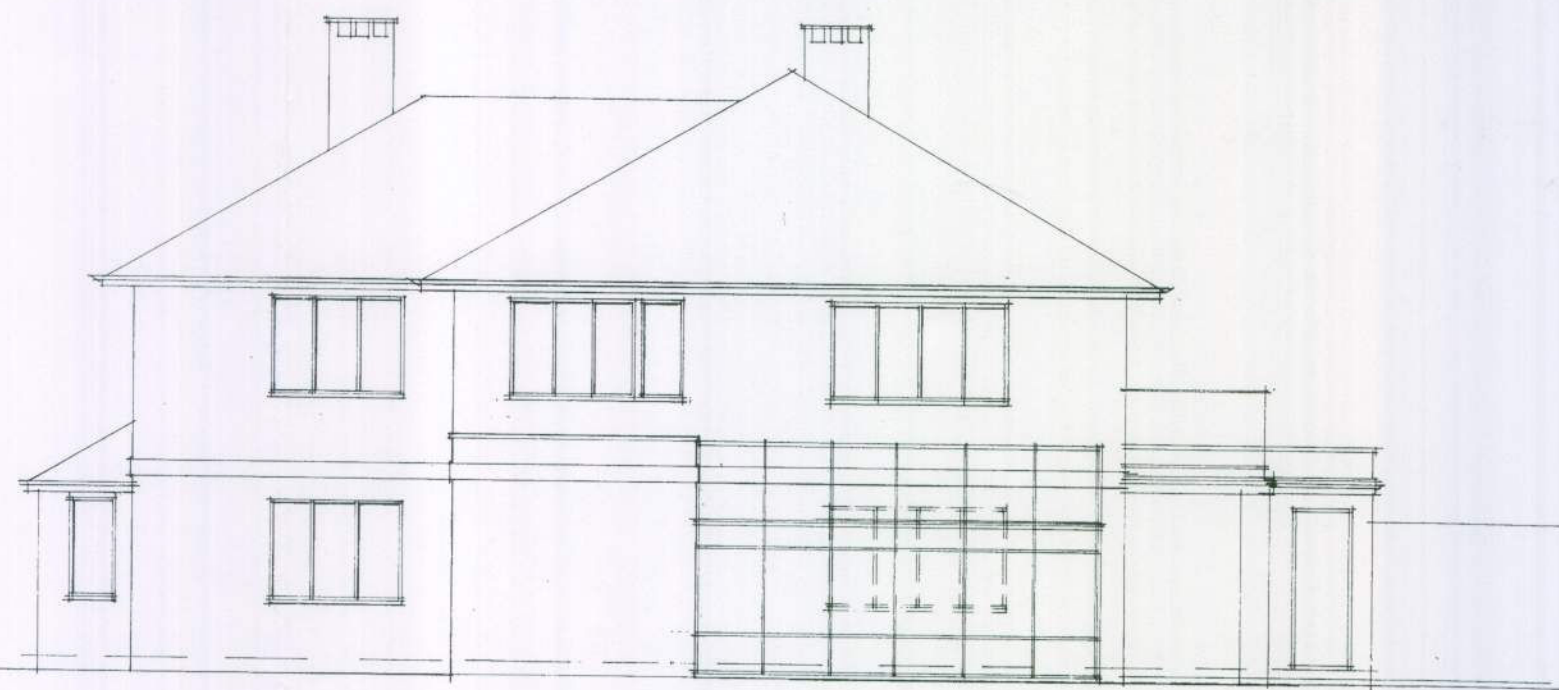

WEST ELEVATION

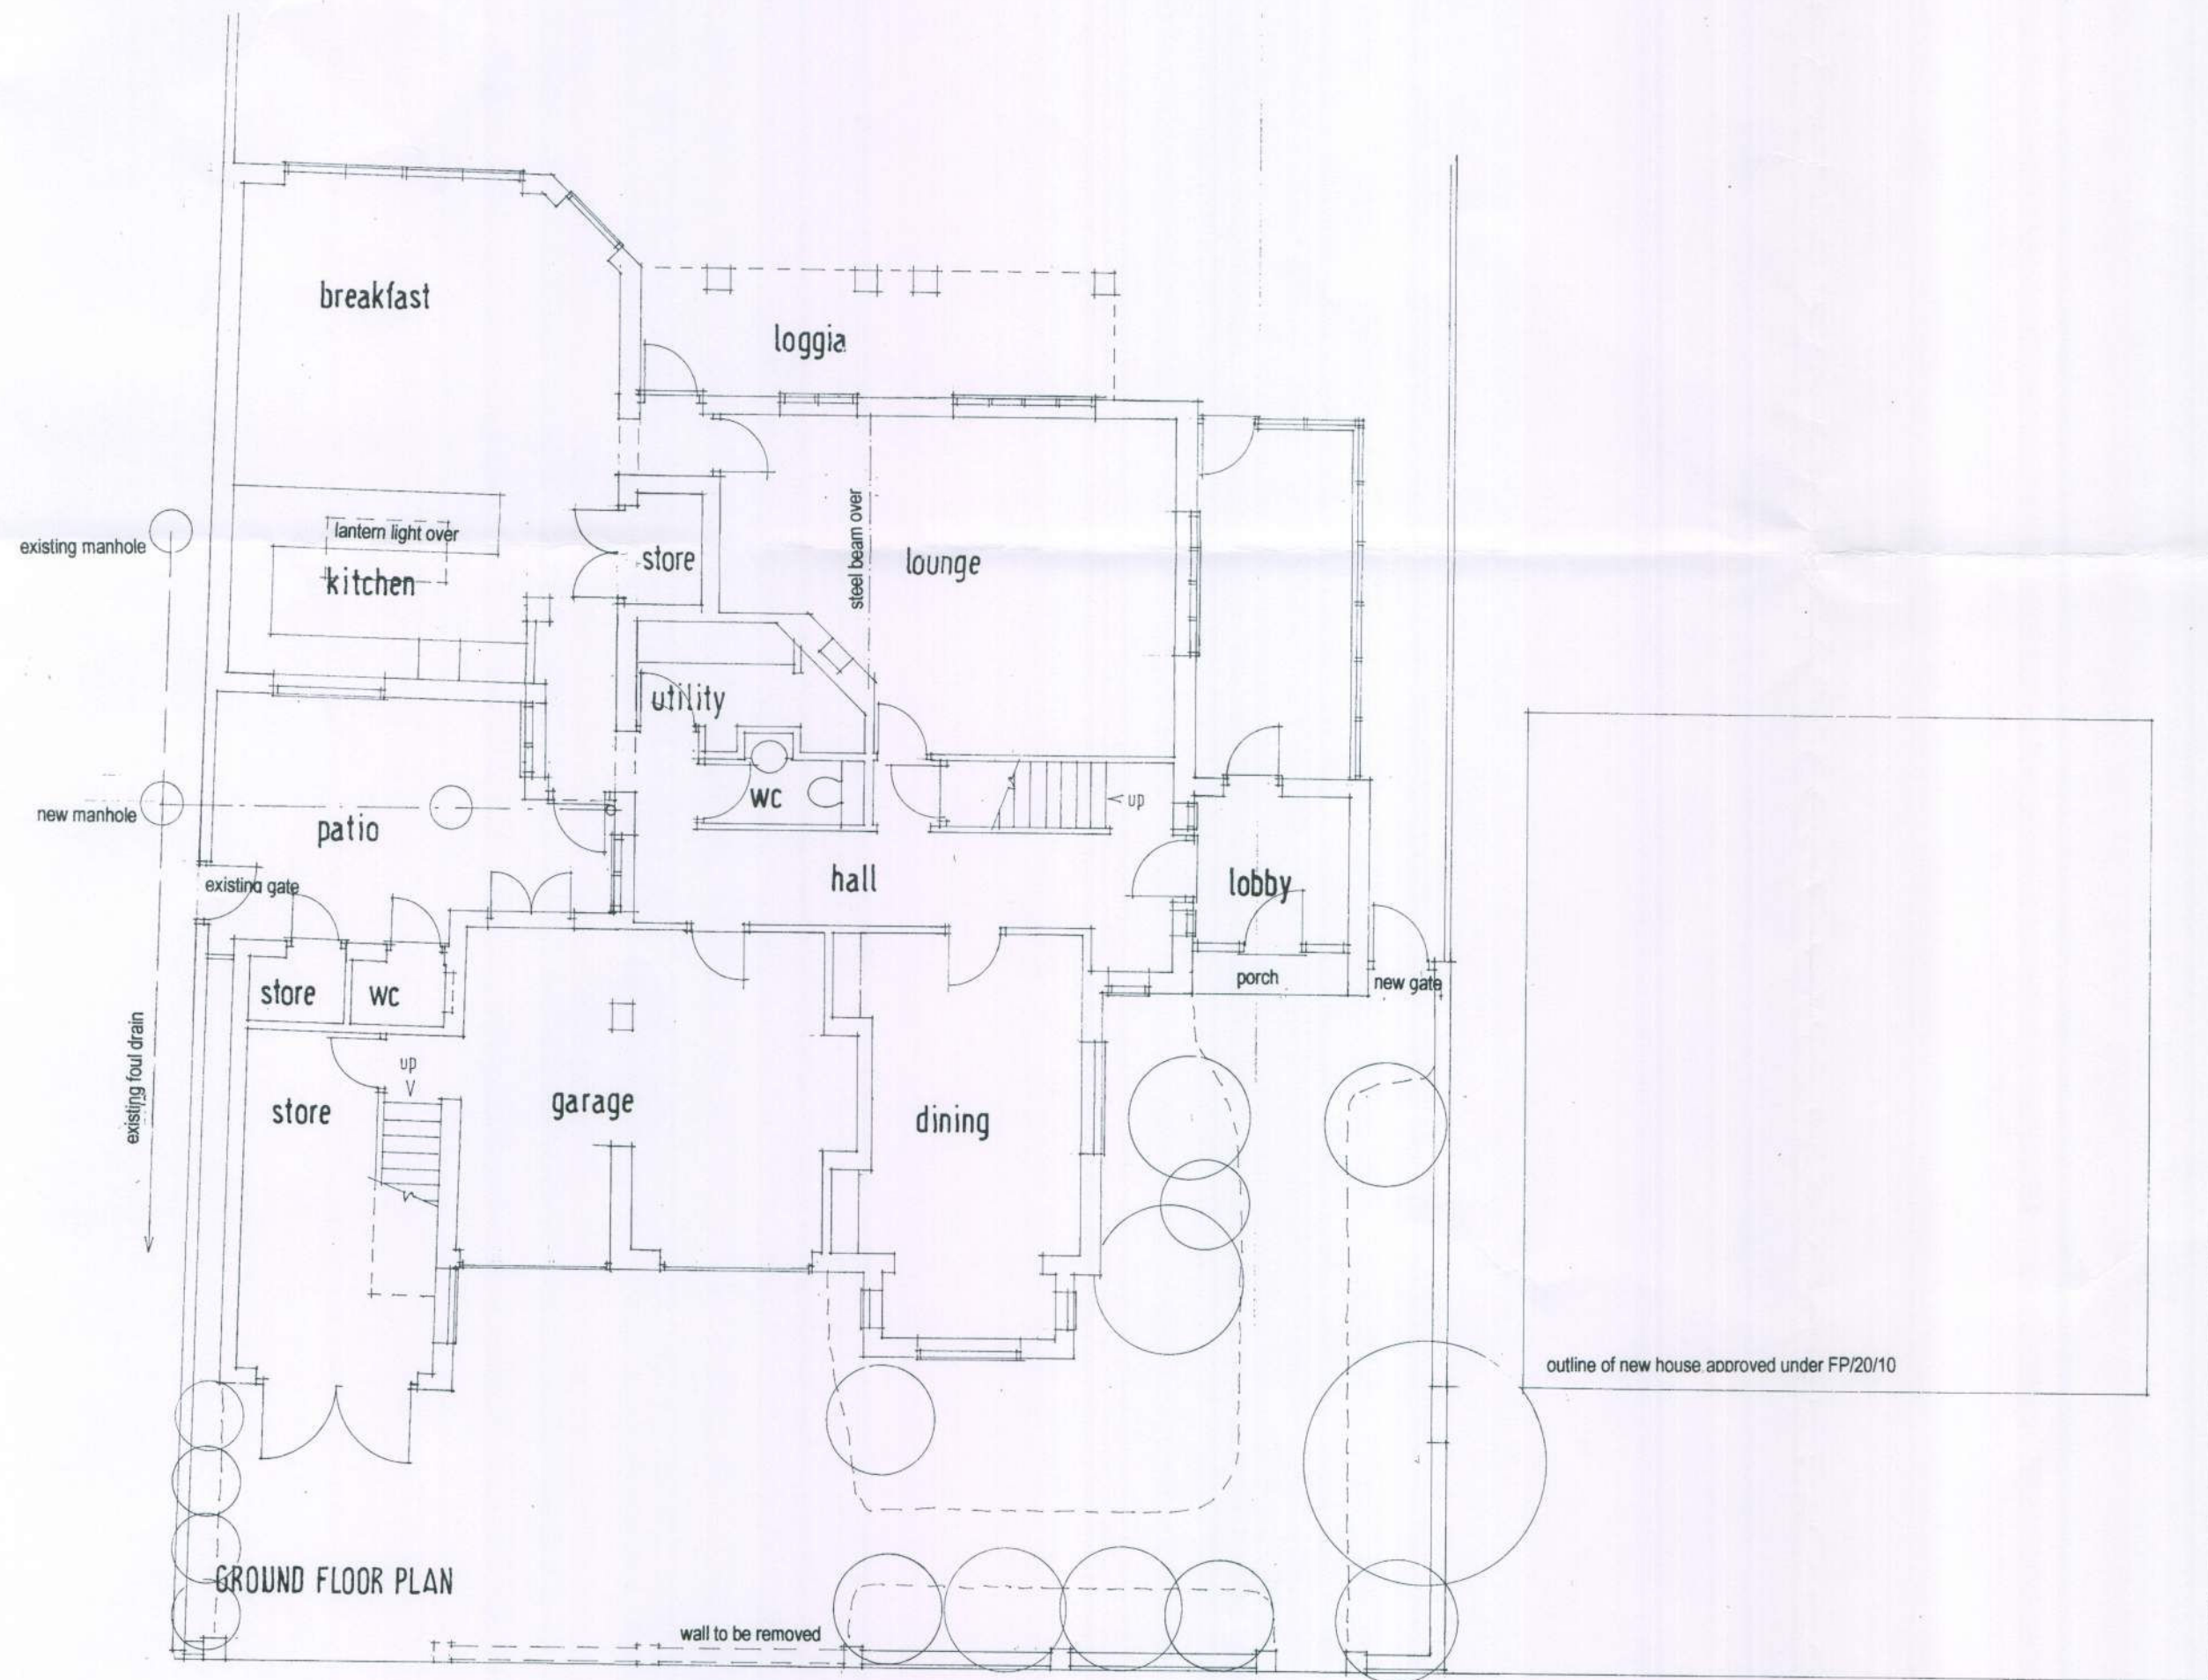

GROUND FLOOR PLAN

Davenport Road

PROPOSED ALTERATIONS AND EXTENSION
38 DAVENPORT ROAD FELPHAM
BOGNOR REGIS WEST SUSSEX PO22 7JS

ALAN BAKER ASSOCIATES

ARCHITECTS SURVEYORS PLANNING CONSULTANTS

BEACH HOUSE 38 DAVENPORT ROAD
BOGNOR REGIS WEST SUSSEX PO22 7JS
TELEPHONE 01243 840481 FAX 01243 840482

DATE	DRAWN	SCALE	NUMBER
April 2010	A	1:100	01002/03

COPYRIGHT OF THIS DRAWING REMAINS THE PROPERTY OF ALAN BAKER ASSOCIATES