


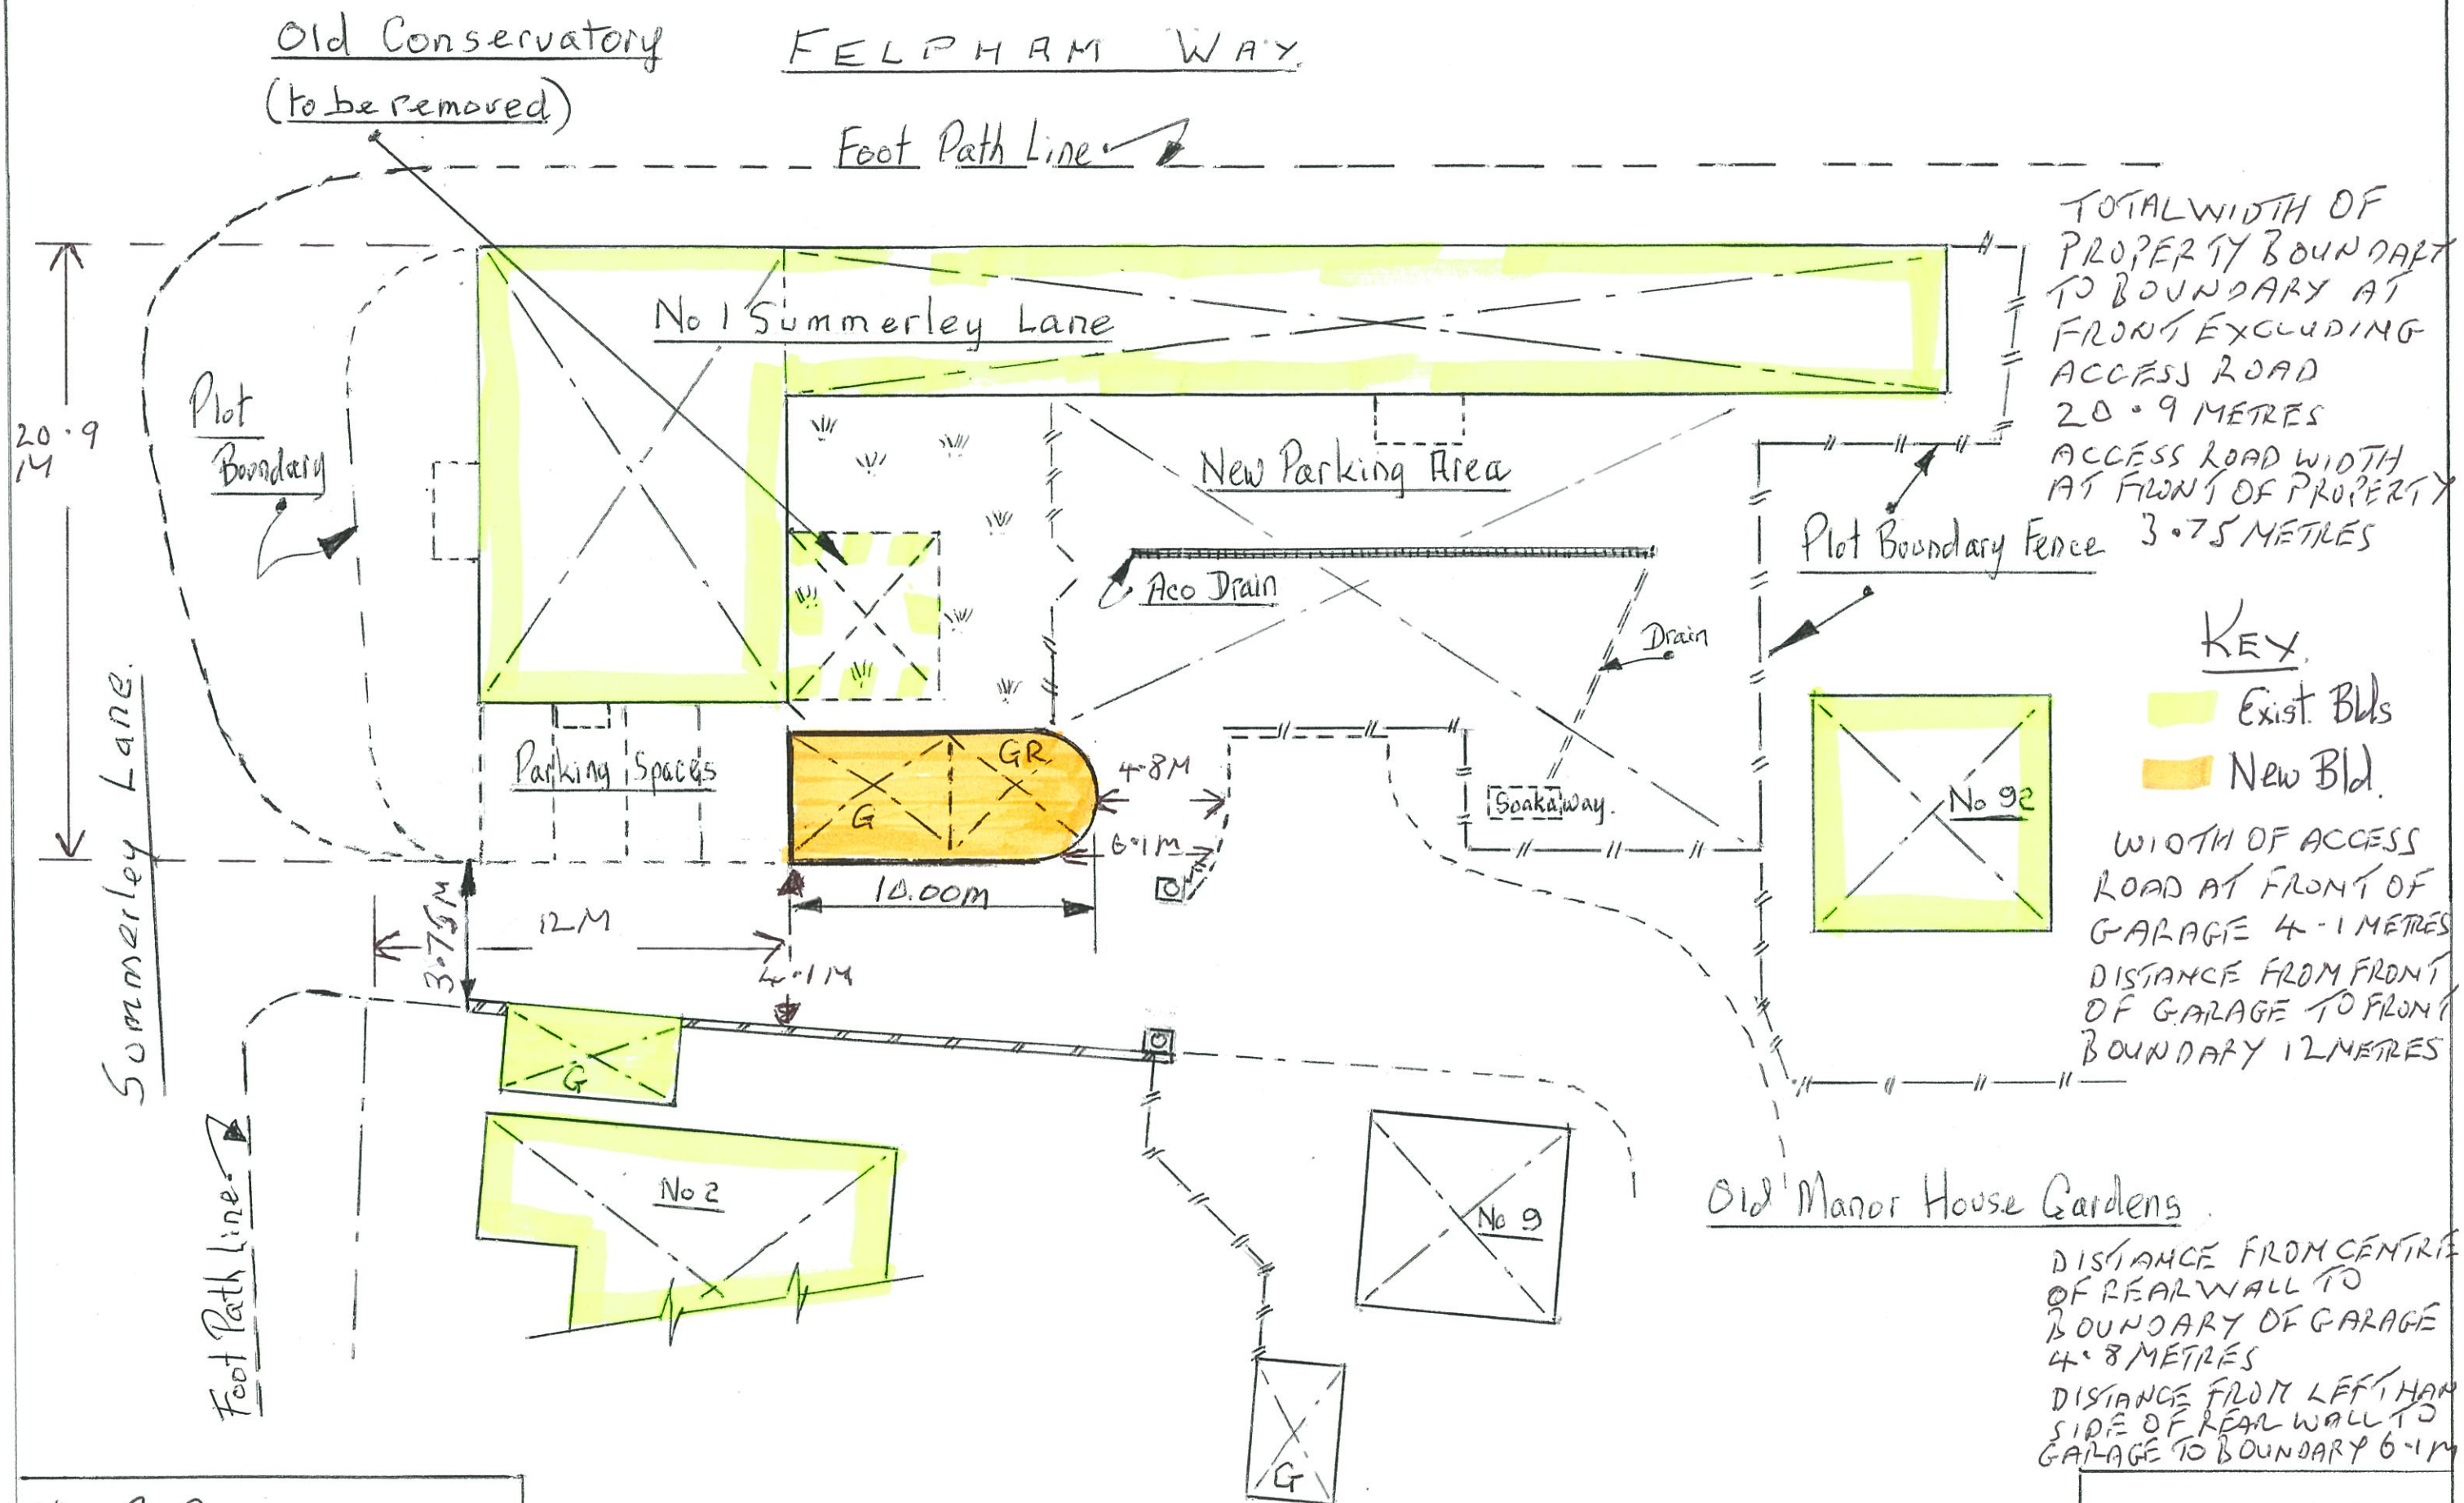

MR R BUDD,
No 1 SUMMERLEY LANE,
FELPHAM, W SUSSEX.

No 1 SUMMERLEY LANE.
PROPOSED NEW GARAGE & GARDEN ROOM.

DRAWING No B1.

DATE:- 1st MAY 2020.