


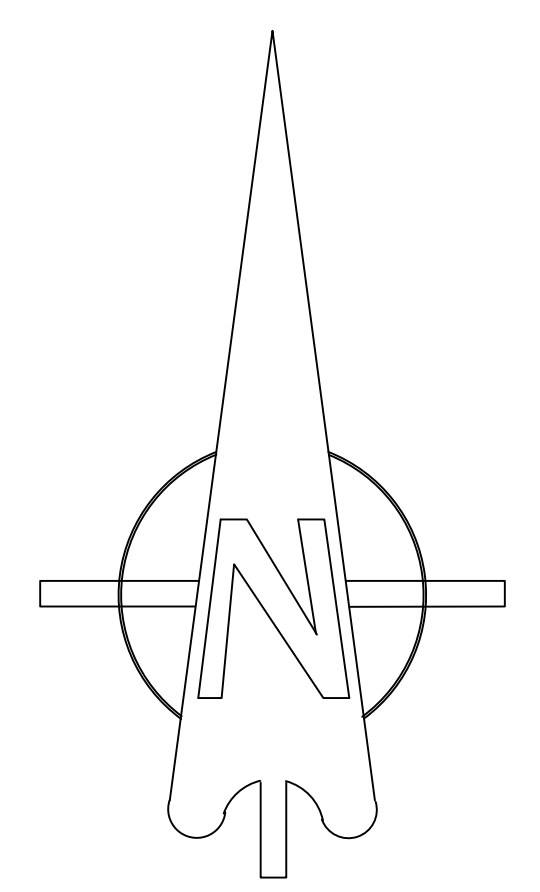

LOCATION PLAN

3.0m WATERCOURSE EASEMENT

LEGEND

CONSTRUCTION

B	09/03/22	Construction Issue	HJS
A	21/09/21	Swale design and outfall position amended.	HJS
REV. No.	DATE	DESCRIPTION	INITIALS

Client



Project Felpham Changing Facilities, Bognor Regis

Title Easement Layout

MJA CONSULTING
CIVIL AND STRUCTURAL ENGINEERS
Monarch House, Barton Lane,
Abingdon, Oxon, OX14 3NB
Tel: 01235 555173
Fax: 01235 523226



Scale 1:1250@A2	Date Sept 21	Drawing No. 5292:02	Rev B
Checked	Drawn HJS		