

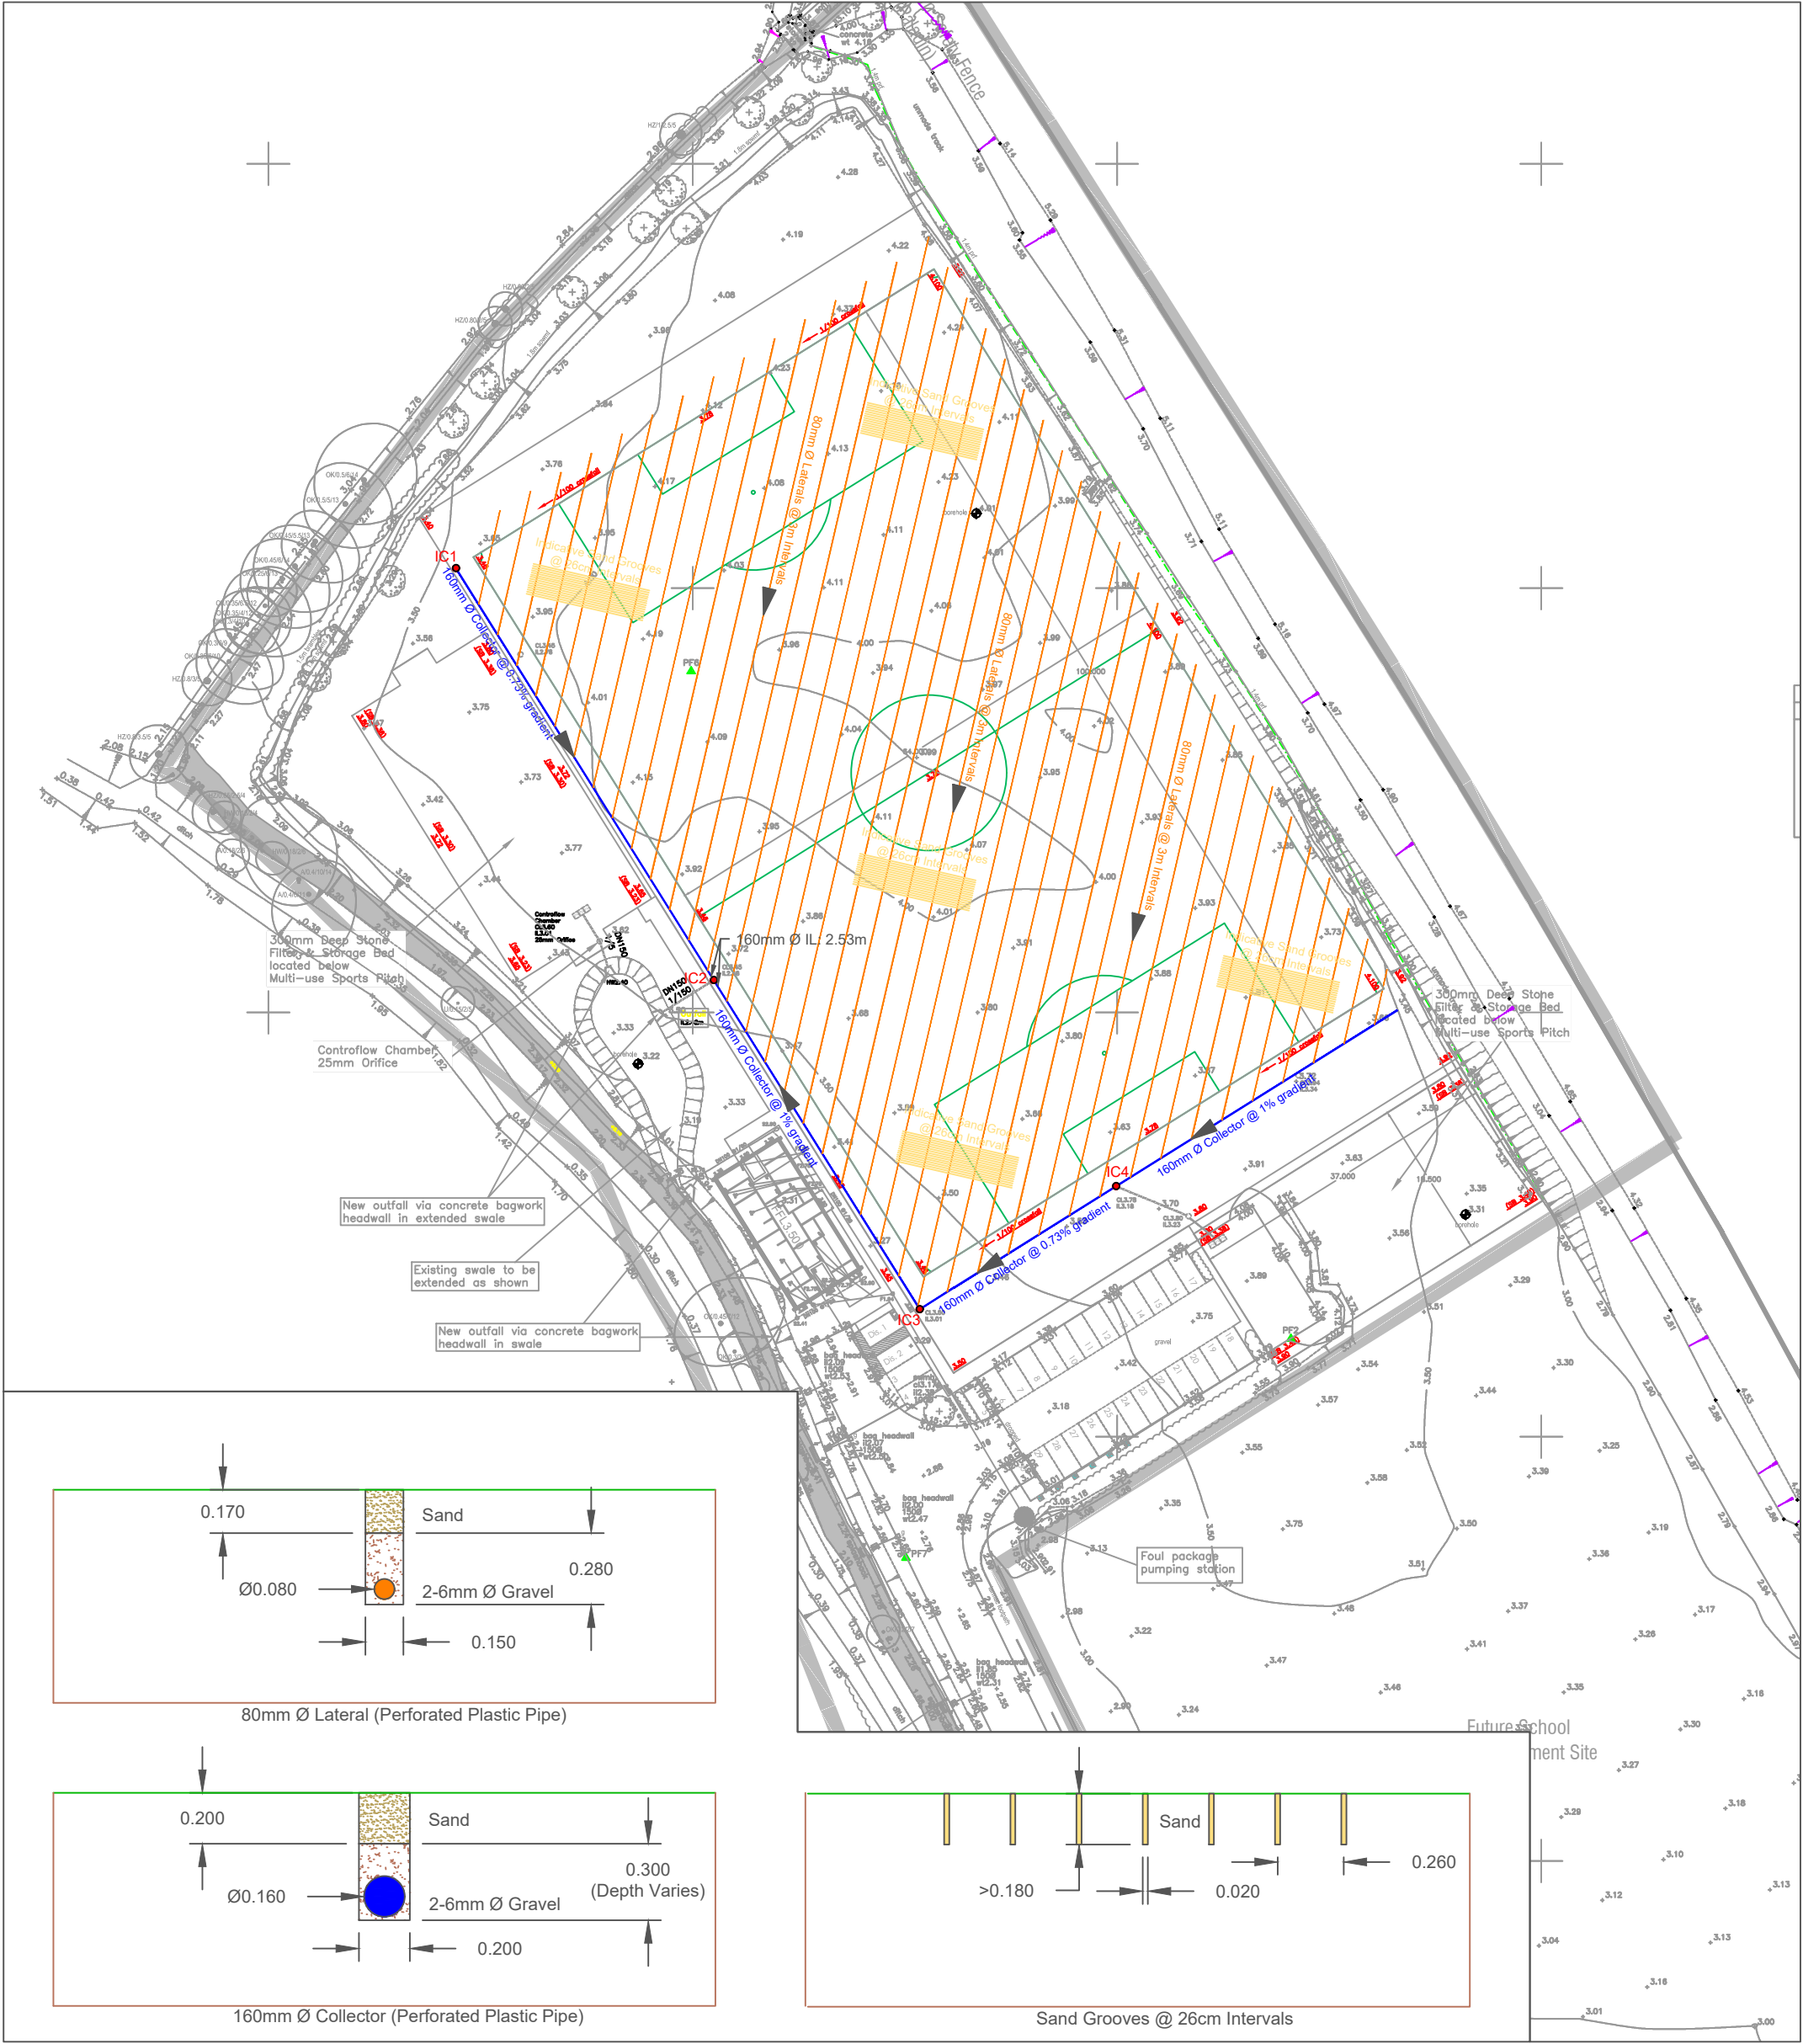


80mm Ø Lateral (Perforated Plastic Pipe)

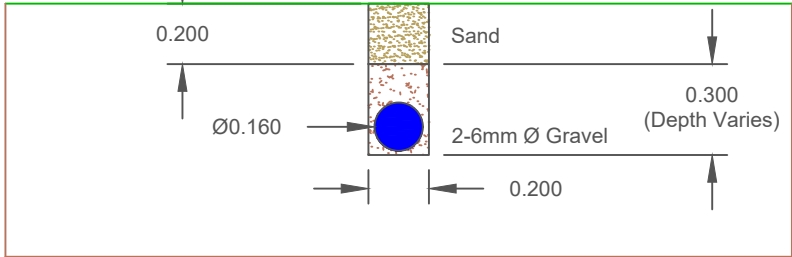

160mm Ø Collector (Perforated Plastic Pipe)

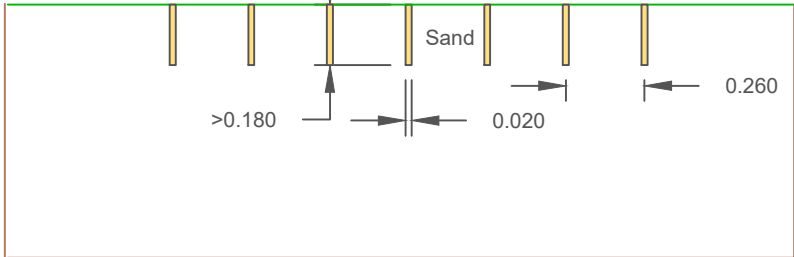

Sand Grooves @ 26cm Intervals

LEGEND

- 80mm Ø Laterals @ 3m Intervals
- 160mm Ø Collector
- Indicative Sand Grooves @ 26cm Intervals
- Inspection Chamber
- Proposed Levels (by others)



TGMS, 4 Doolittle Mill,
Froggall Road, Amptill,
Bedfordshire, MK45 2ND
Tel: 01525 307060
Web: www.tgms.co.uk
Email: enquires@tgms.co.uk

TGMS and PSD Agronomy are trading names of Professional Sports Turf Design (NW) Ltd.
Company Number 0167538.
Registered Office: Shorrock House, 1 Faraday Court, Fulwood, Preston, Lancashire, PR2 9NB.
Directors: Charles Henderson, Aurélien Le Blan.

Revisions				
Rev	Date	Description	Drawn By	Checked By
1				

Notes :
1) Background mapping, site layout and proposed levels taken from drawing 5292:01 Rev H "Engineering Layout" MJA Consulting.

Drawing Title
Proposed Drainage



Project : Felpham Playing Fields		
Client : Kestrel Contracts		
Consultant : Matt Young		
Date : 15/09/2021	Drawing Status : Design	
Scale : 1:750 / 1:25	Paper Size : A3	
Drawn by : OM	Checked by : MY	Approved by : MY

Drawing Number
TGMS0614.28-1

Revision
0

Data copyright © PSD (NW) Ltd 2021