



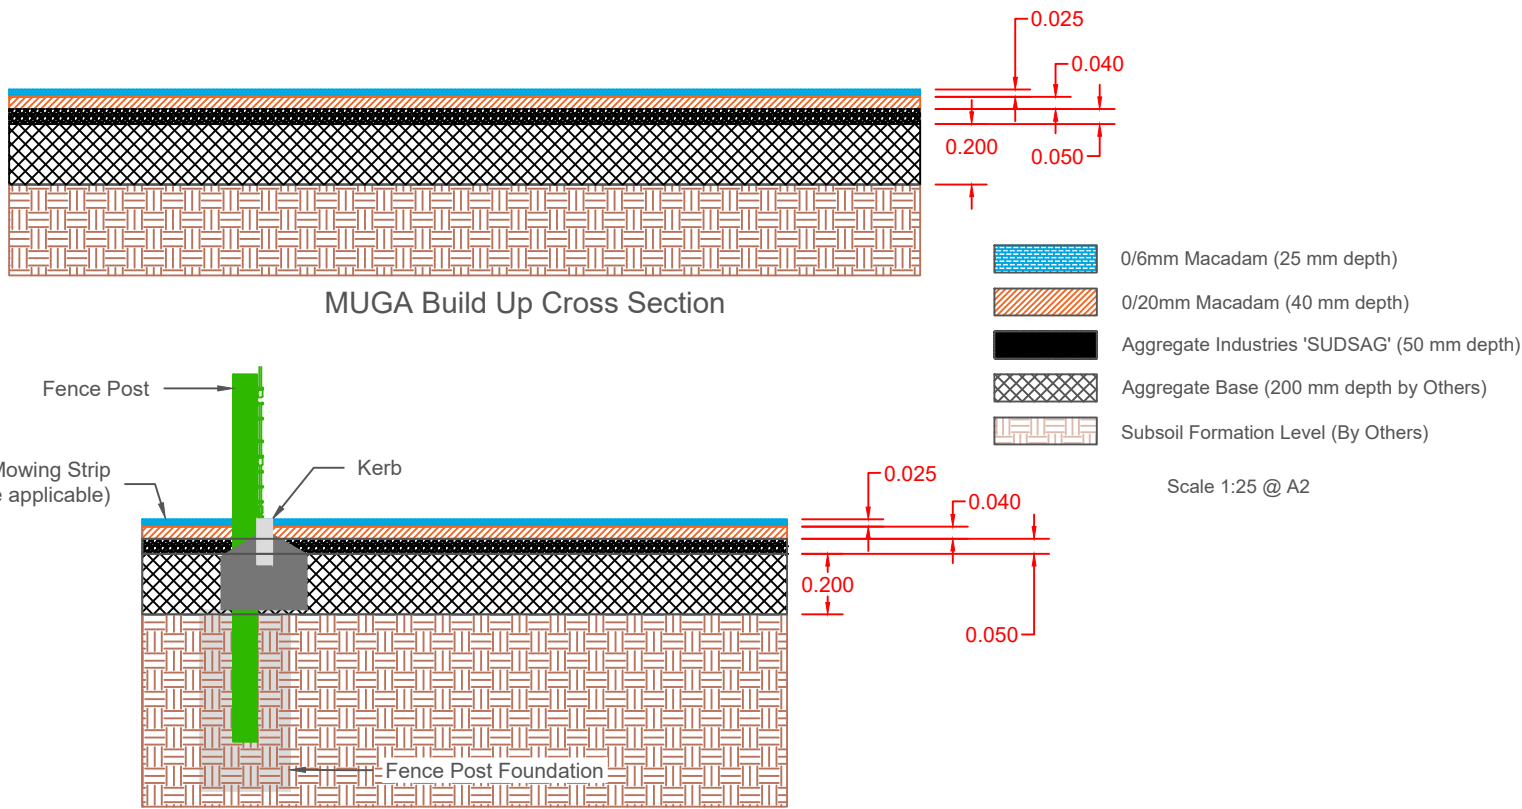

MUGA Fencing

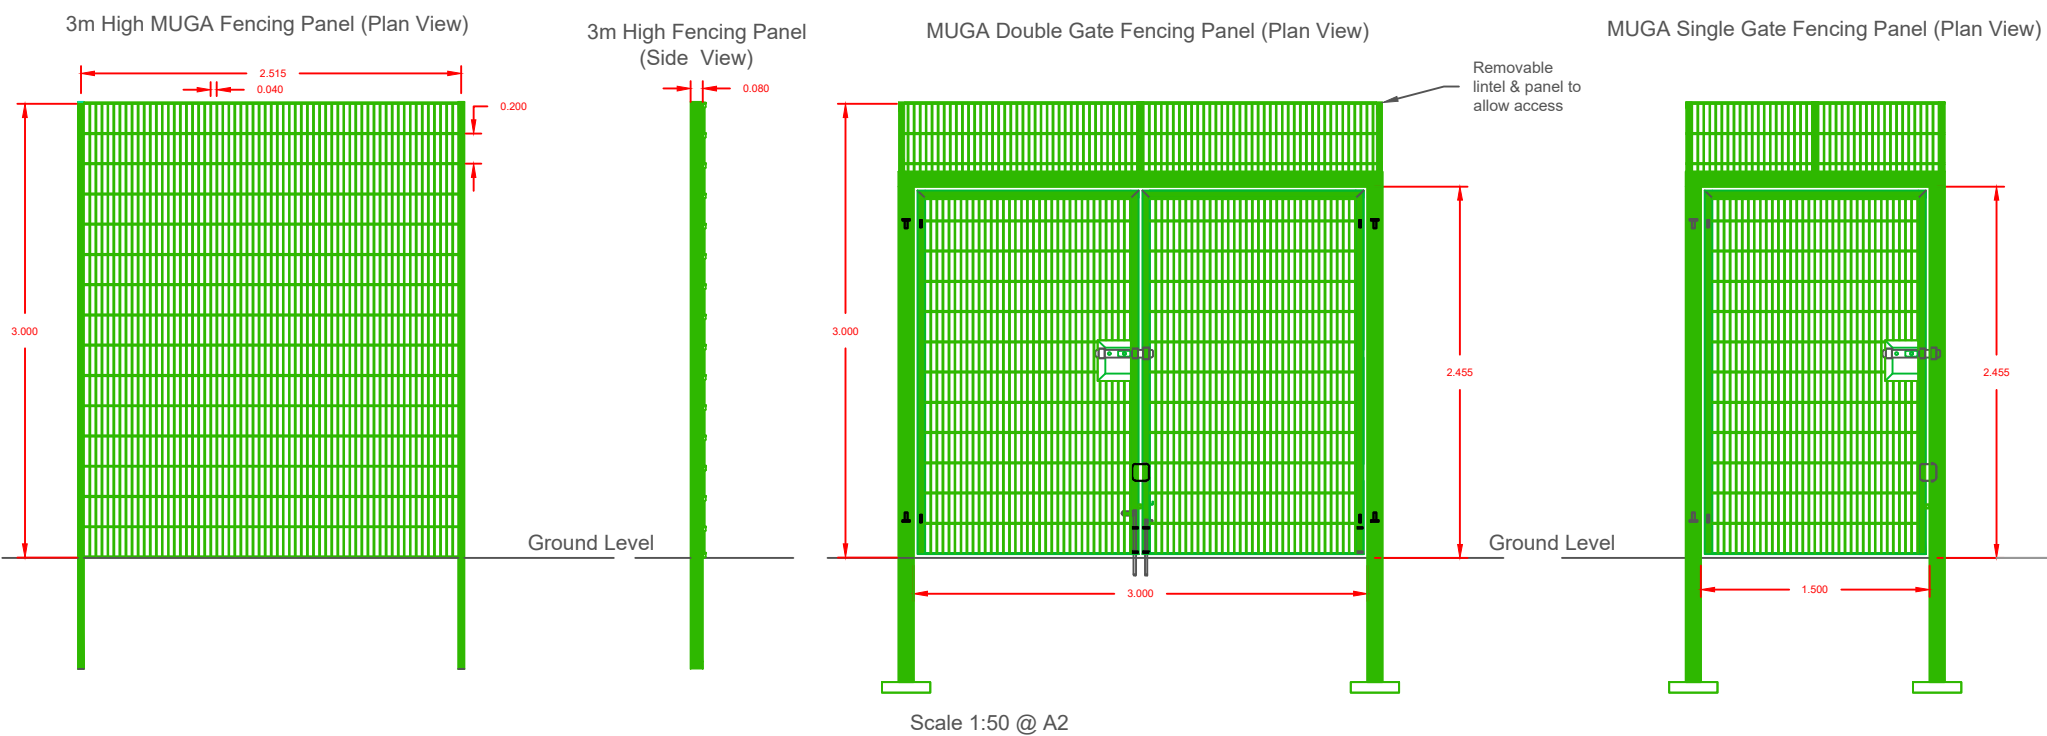

LEGEND

- 3m Wide Double Gate
- 1.5m Wide Single Gate
- 3m High MUGA Fencing
- MUGA 37m x 18.5m (Line markings TBC)
- Proposed Levels (by others)

TGMS Sports Surface Consultants

TGMS, 4 Doolittle Mill, Frogghall Road, Ampthill, Bedfordshire, MK45 2ND
Tel: 01525 307060
Web: www.tgms.co.uk
Email: enquires@tgms.co.uk

TGMS and PSD Agronomy are trading names of Professional Sports Turf Design (NW) Ltd.
Company Number: 01957538
Registered Office: Shorrocks House, 1 Faraday Court, Fulwood, Preston, Lancashire, PR2 9NB.
Directors: Charles Henderson, Aurélien Le Blon.

Revisions				
Rev	Date	Description	Drawn By	Checked By
1				

Notes :
1) Background mapping, site layout and proposed levels taken from drawing 5292:01 Rev H "Engineering Layout" MJA Consulting.

Drawing Title

MUGA Layout, Build Up and Fencing

Project : Felpham Playing Fields

Client : Kestrel Contracts

Consultant : Matt Young

Date : 07/10/2021	Drawing Status : Design	
Scale : 1:500 / 1:25 / 1:50	Paper Size : A2	
Drawn by : OM	Checked by : MY	Approved by : MY

Drawing Number

TGMS0614.28-2

Data copyright © PSD (NW) Ltd 2021

NORTH

INDICATIVE ONLY

Revision	0
----------	---