



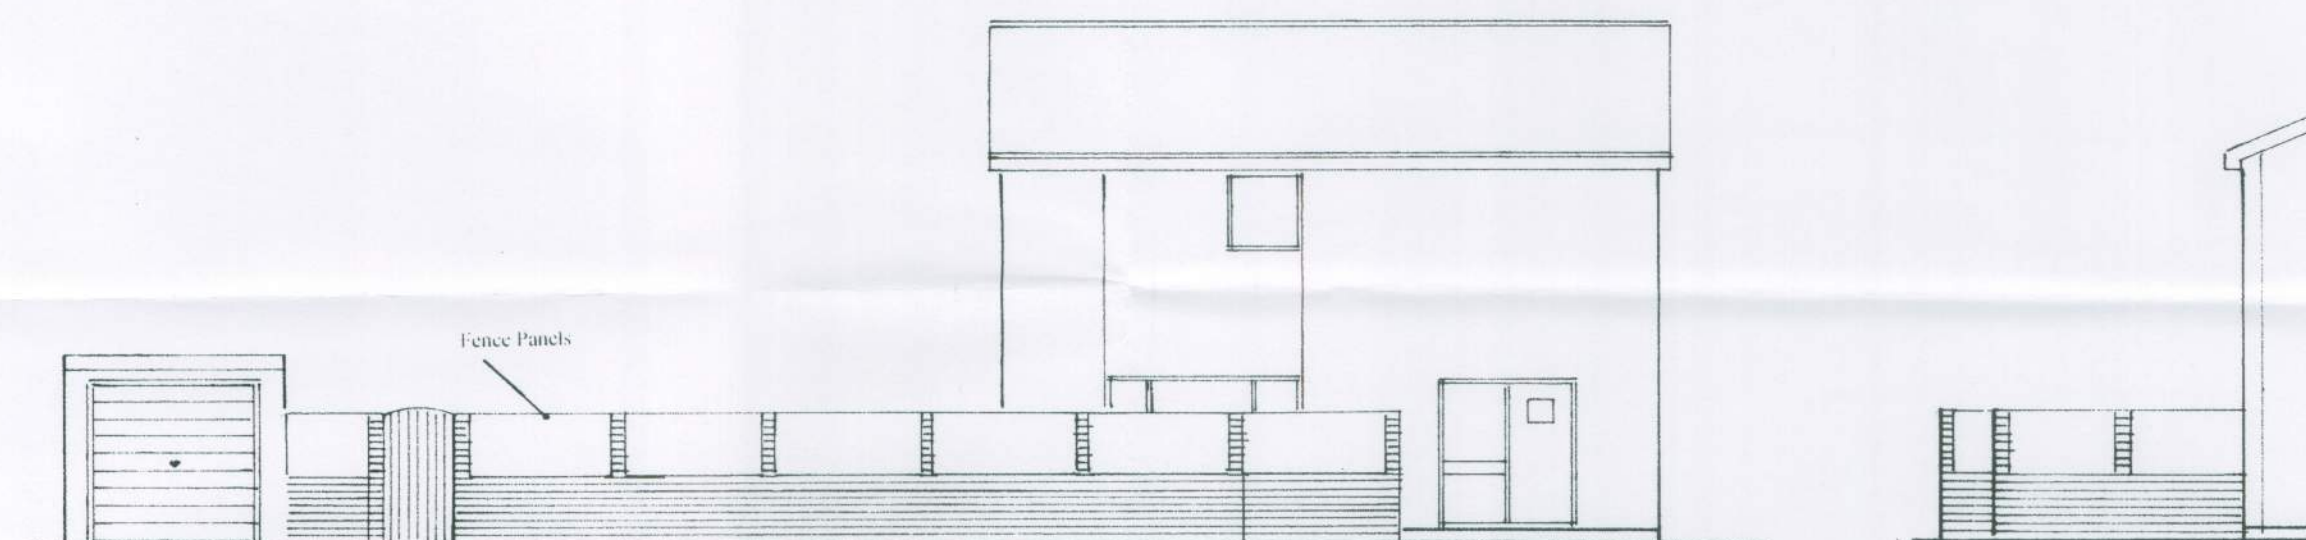

south
1 : 100

east

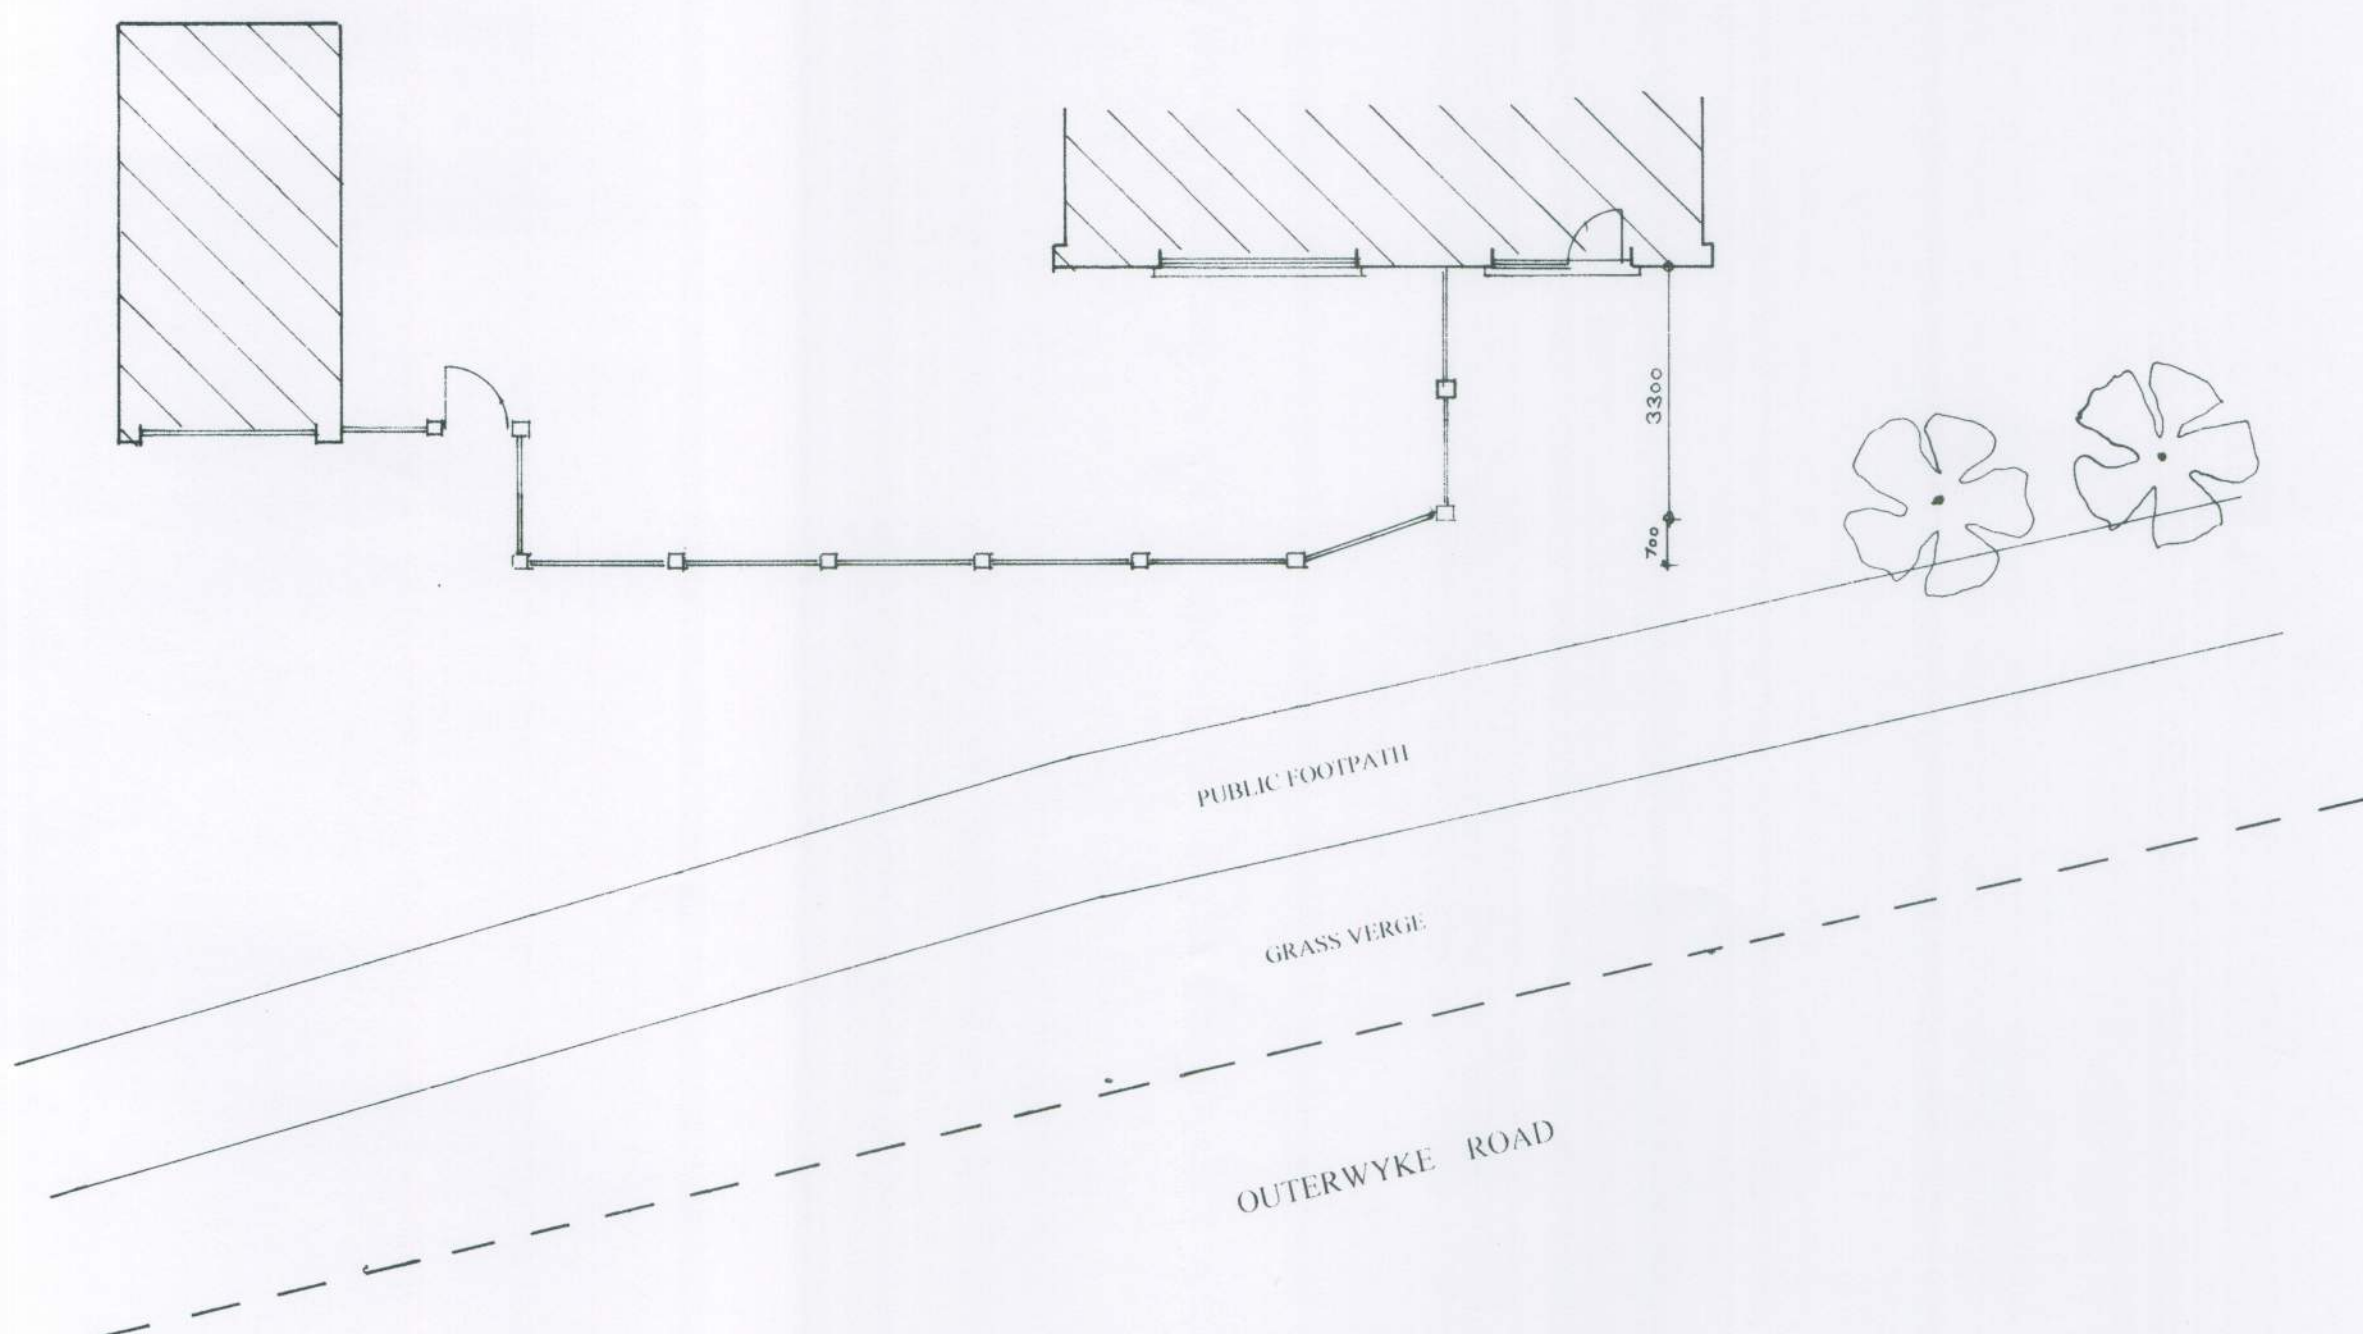

Plan
1 : 100

Proposed

PROPOSED BOUNDARY WALL AT 63, OUTERWYKE ROAD, FELPHAM FOR MR & MRS. M. FIELD.



block plan
1 : 500



location plan
1 : 1250

sheet 1 of 2

Bryan Butcher
Rainbow Cottage
Nyetimber Lane
Bognor Regis PO21 3JX
01243 266871
07973 233442
bryan.butcher@btinternet.com
www.bryanbutcher.com