
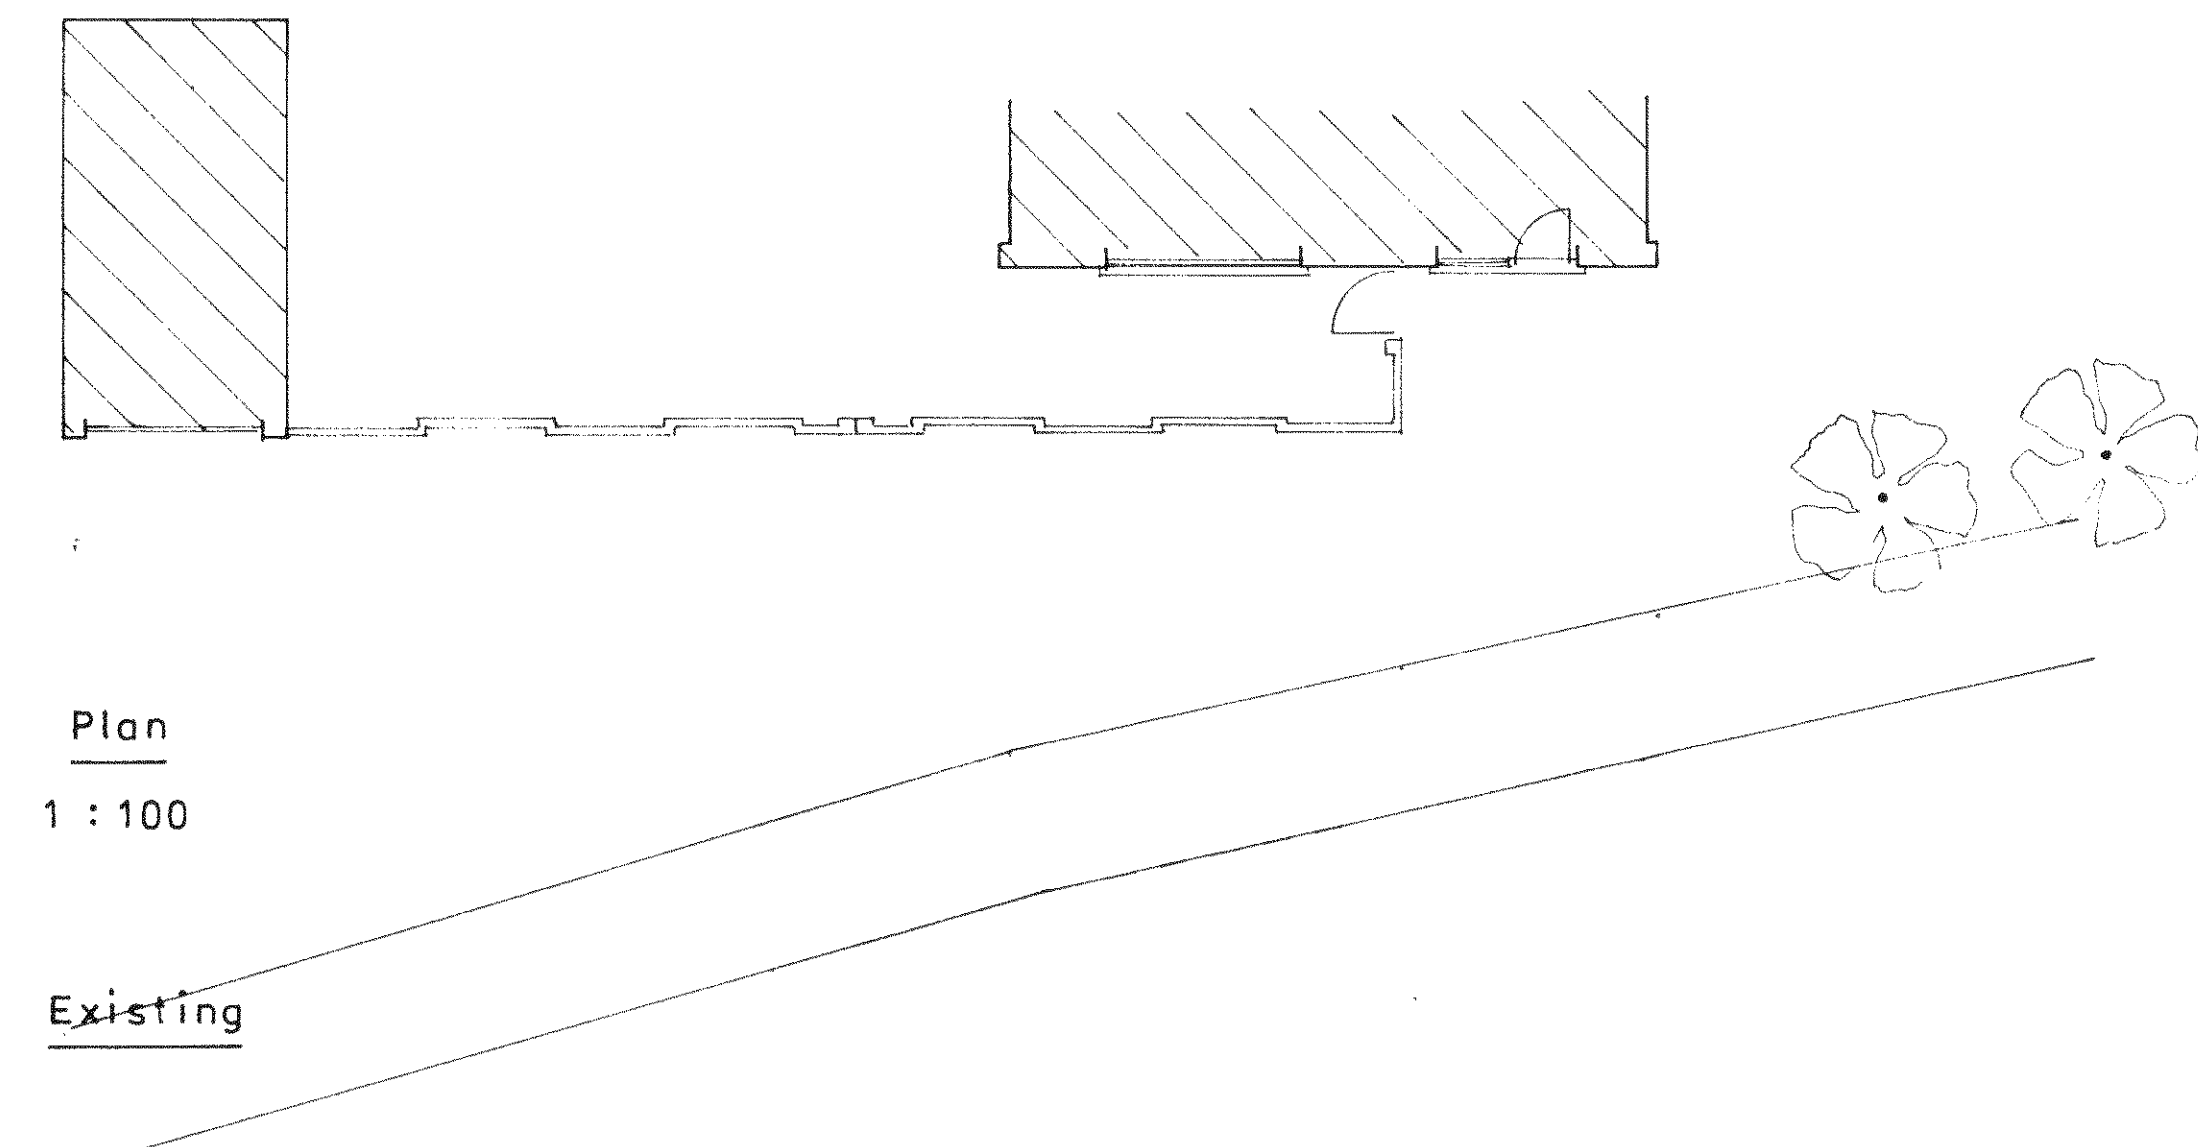


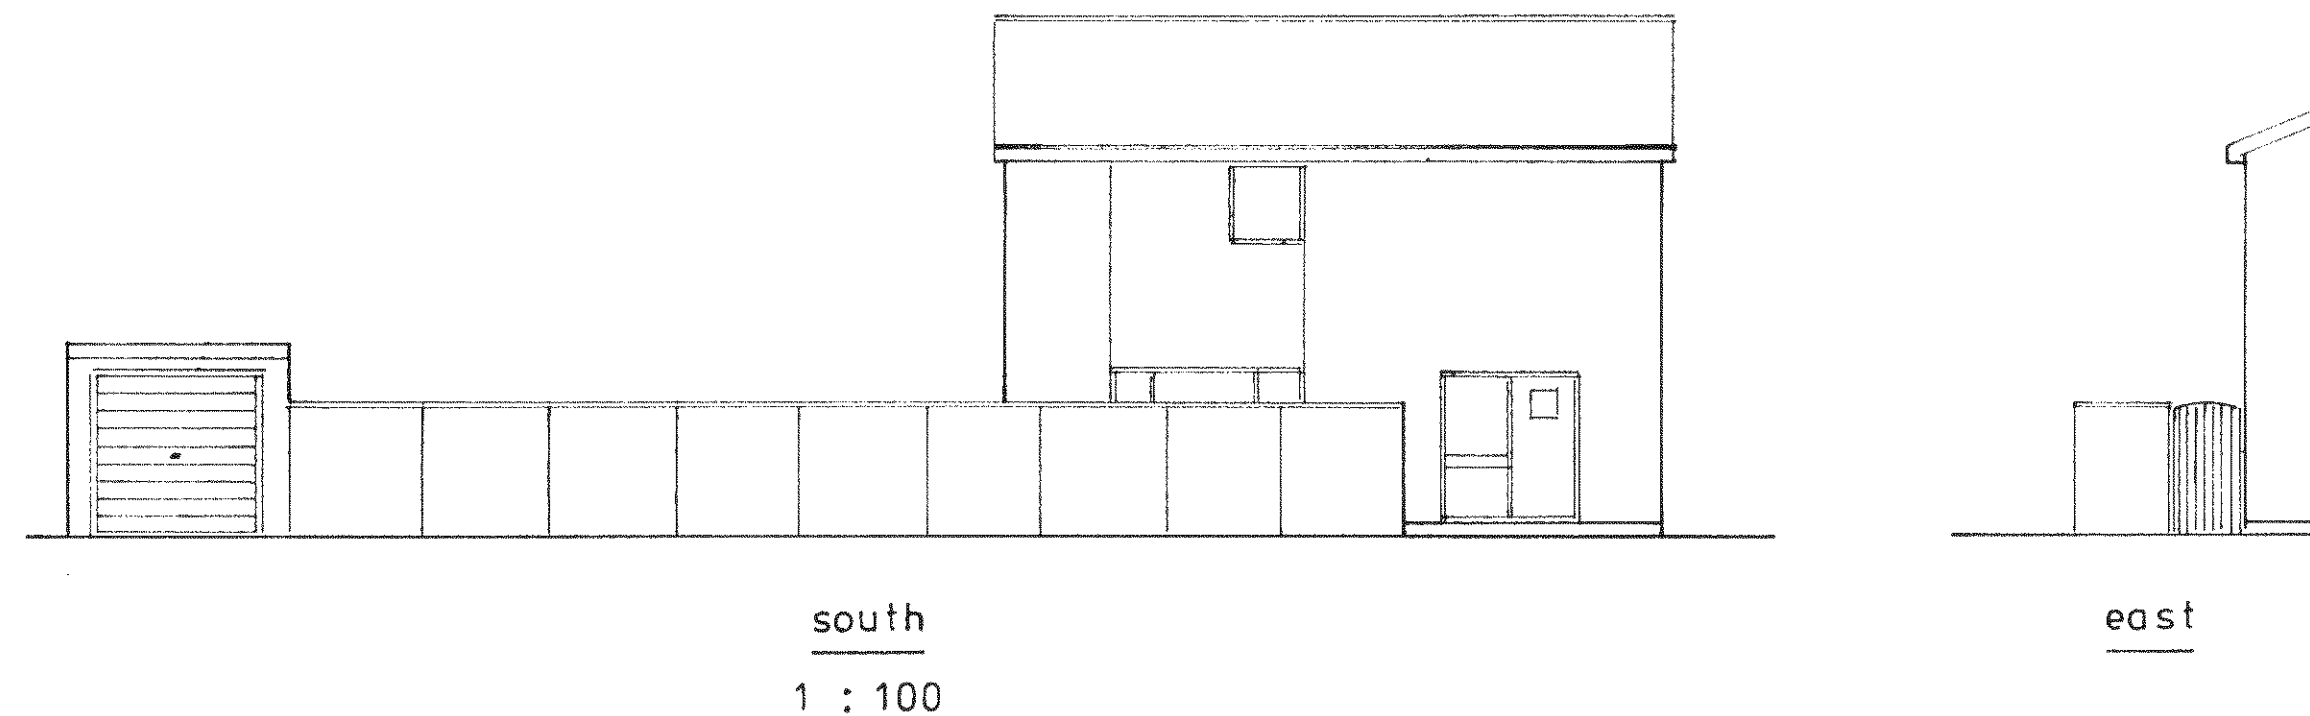

PROPOSED BOUNDARY WALL AT 63, OUTERWYKE ROAD, FELPHAM FOR MR & MRS.M.FIELD.

sheet 2 of 2

Bryan Butcher
Rainbow Cottage
Nyetimber Lane
Bognor Regis PO21 3JX
01243 266871
07973 233442
bryan.butcher@btinternet.com
www.bryanbutcher.com