
THIS DRAWING SHOULD BE READ IN CONJUNCTION WITH ANY OTHER RELEVANT DRAWINGS AND THE CONSTRUCTION MANUAL.
THE BUILDER SHOULD CHECK ALL LEVELS AND SITE DIMENSIONS BEFORE WORK STARTS AND NOTIFY SCANDIA OF ANY DISCREPANCY
IF IN DOUBT PLEASE ASK

© COPYRIGHT IN THIS DRAWING AND WORK EXECUTED IS AND REMAINS THE PROPERTY OF SCANDIA-HUS LIMITED AND OR ITS SUBSIDIARIES IN ACCORDANCE WITH THE PROVISIONS OF THE COPYRIGHT ACT. PERMISSION TO PRODUCE COPIES OR MODIFIED DRAWINGS IN WHOLE OR IN PART FOR ANY PURPOSE SHOULD BE OBTAINED FROM SCANDIA-HUS LIMITED & ANY SUCH REPRODUCTIONS SHOULD INCLUDE THIS & THE FOREGOING STATEMENT

REV	DESCRIPTION	DATE	DRN	CHK
A	REVISED TOP FLOOR OF PROPOSED	25/5/22	EW	
B	GENERAL REVISIONS	30/5/22	EW	



STREETVIEW WITH APPROVED

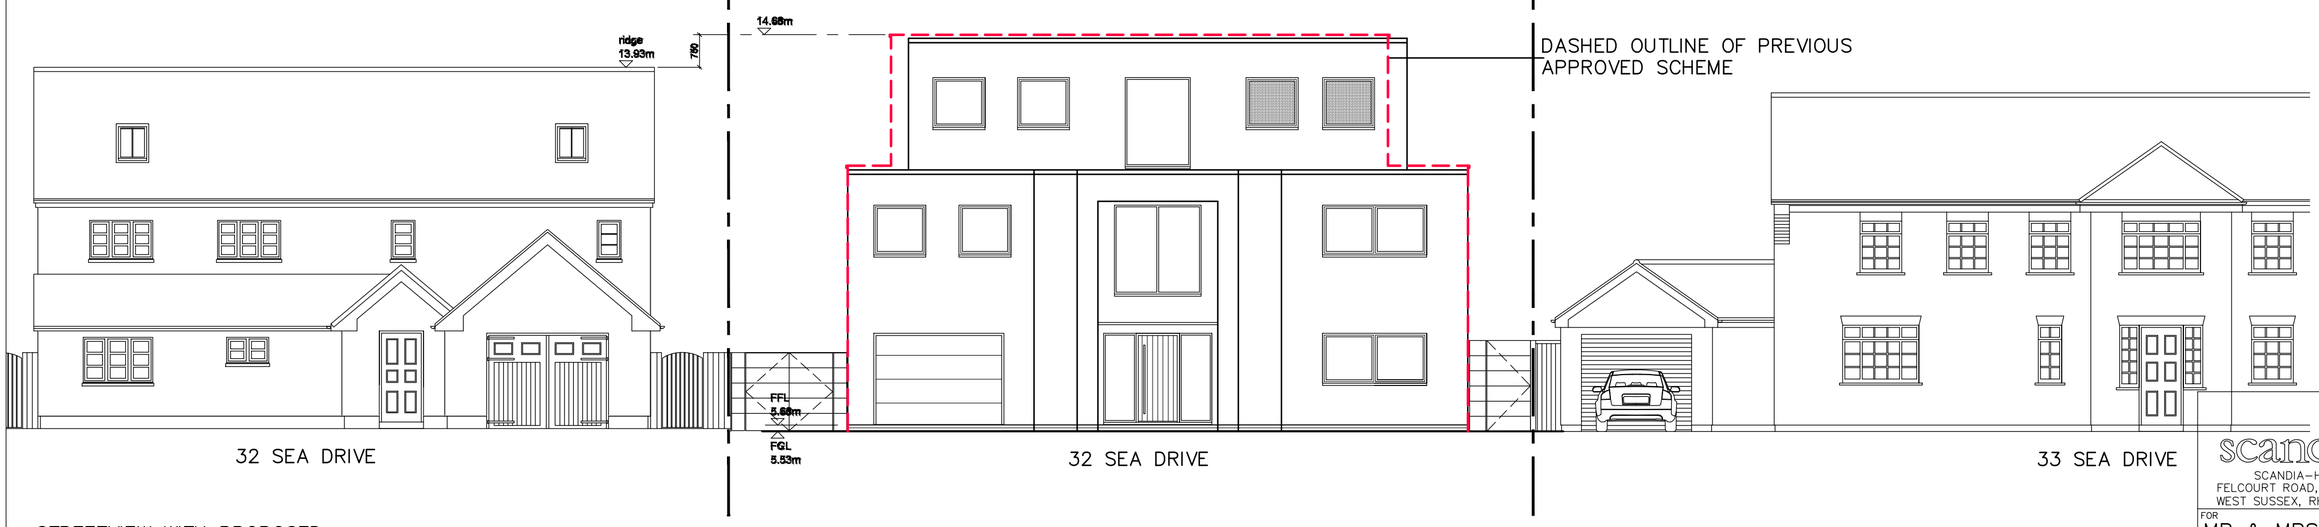

STREETVIEW WITH PROPOSED
OVERLAID

scandiahus
SCANDIA-HUS BUSINESS PARK,
FELCOURT ROAD, FELCOURT, EAST GRINSTEAD,
WEST SUSSEX, RH19 2LP : TEL 01342 838060

FOR
MR & MRS TWIST

SITE
32 SEA DRIVE,
FELPHAM,
WEST SUSSEX, PO22 7NE

TITLE
PROPOSED DWELLING
STREET SCENES

C/No.	O/No.	SCALE
235216		1:100 @A2

DRAWN	DRAWING NUMBER
EW	SS01 REV B
DATE	
05/22	

ARUN DISTRICT COUNCIL FP/78/22/PL