


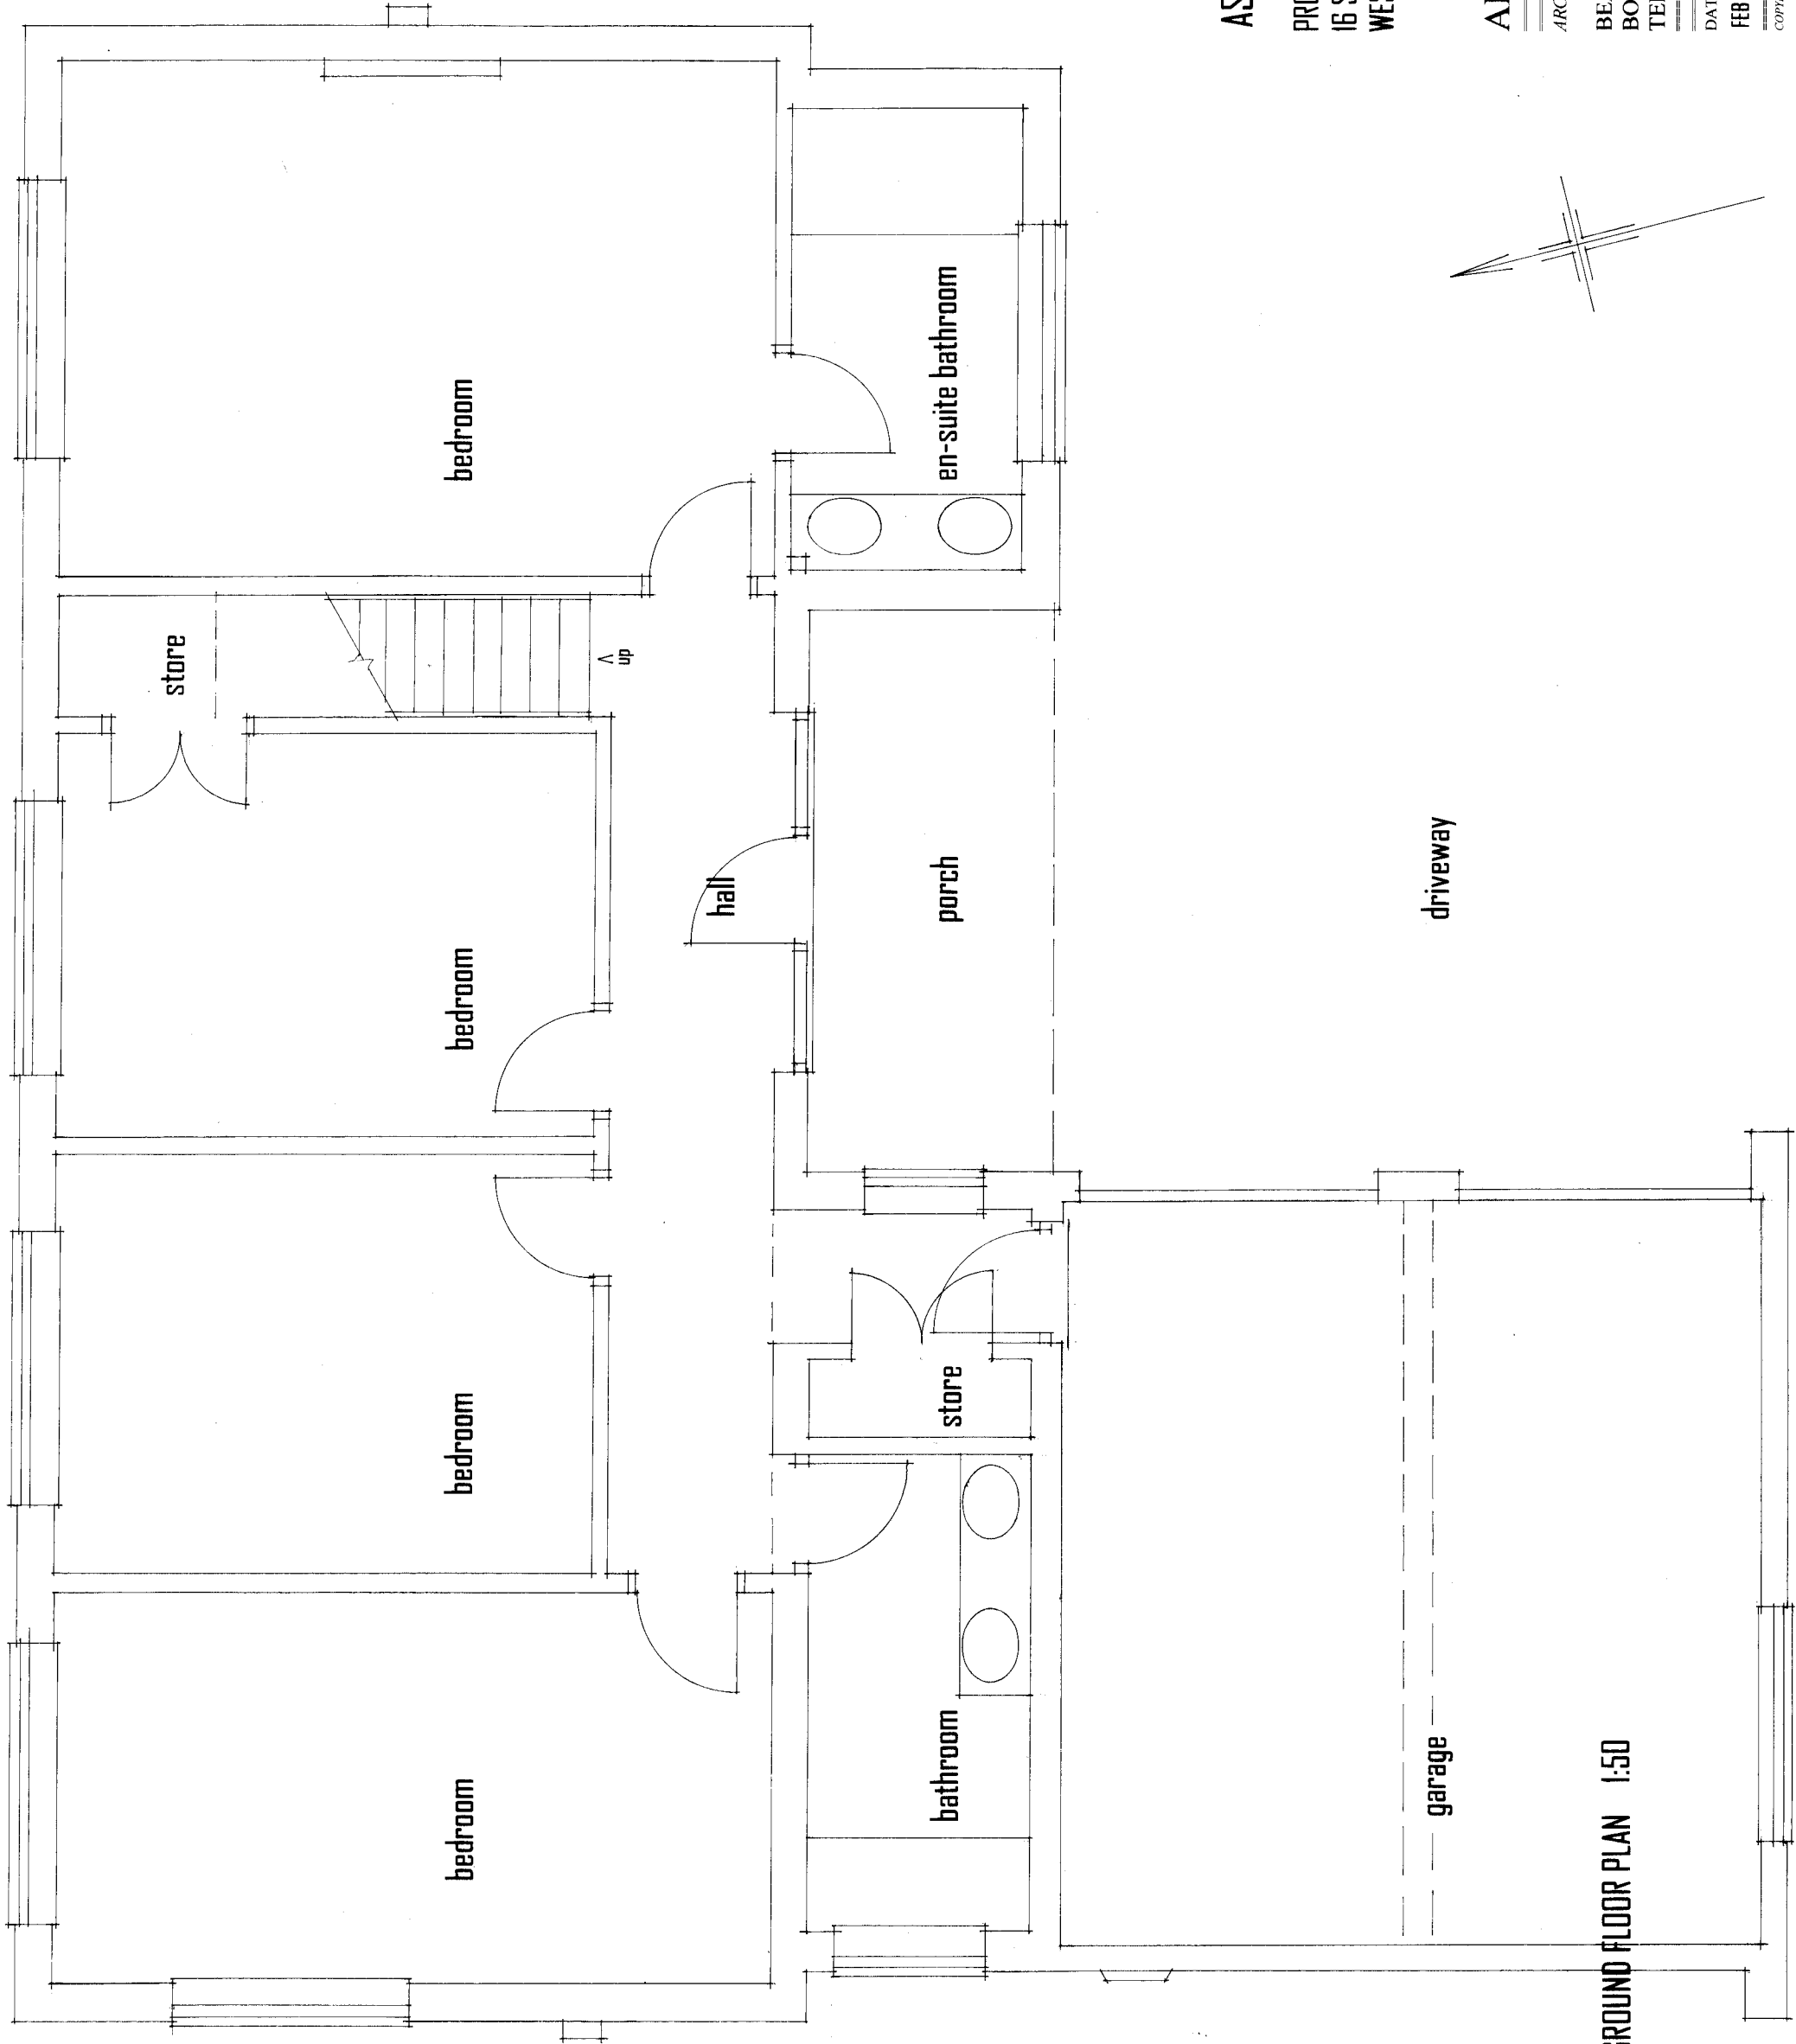

AS EXISTING

PROPOSED ALTERATIONS AND EXTENSION
16 SEA DRIVE FELPHAM BOGNOR REGIS
WEST SUSSEX PO22 7NE

ALAN BAKER ASSOCIATES

ARCHITECTS SURVEYORS PLANNING CONSULTANTS

BEACH HOUSE 38 DAVENPORT ROAD
BOGNOR REGIS WEST SUSSEX PO22 7JS
TELEPHONE 01243 840481 FAX 01243 840482

DATE	DRAWN	SCALE	NUMBER
FEB 2015	A	1:50	1521.01A

COPYRIGHT OF THIS DRAWING REMAINS THE PROPERTY OF ALAN BAKER ASSOCIATES