




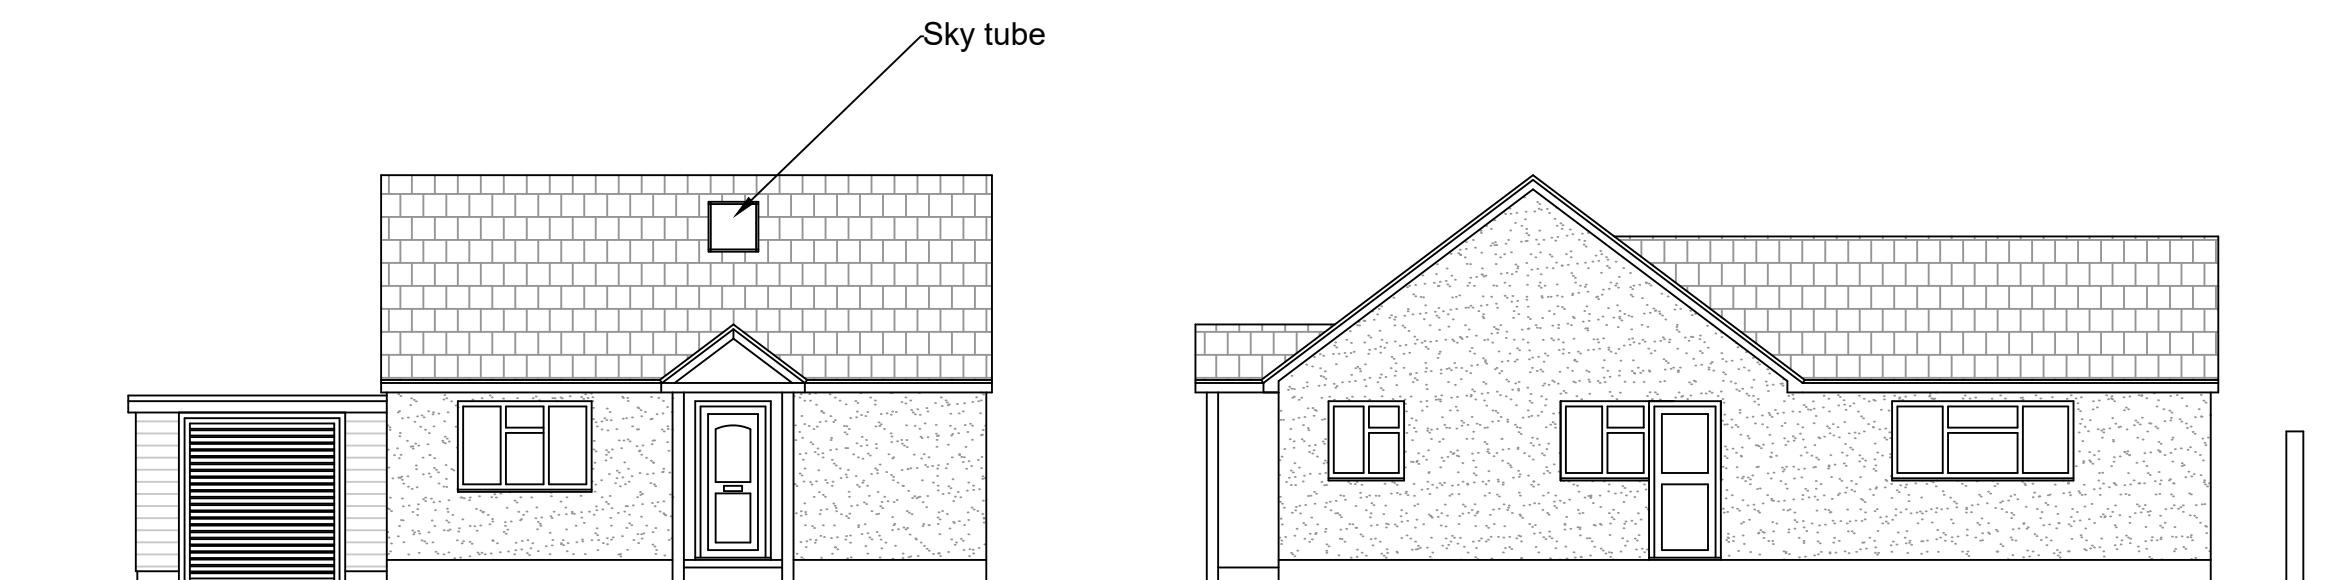

Front Elevation

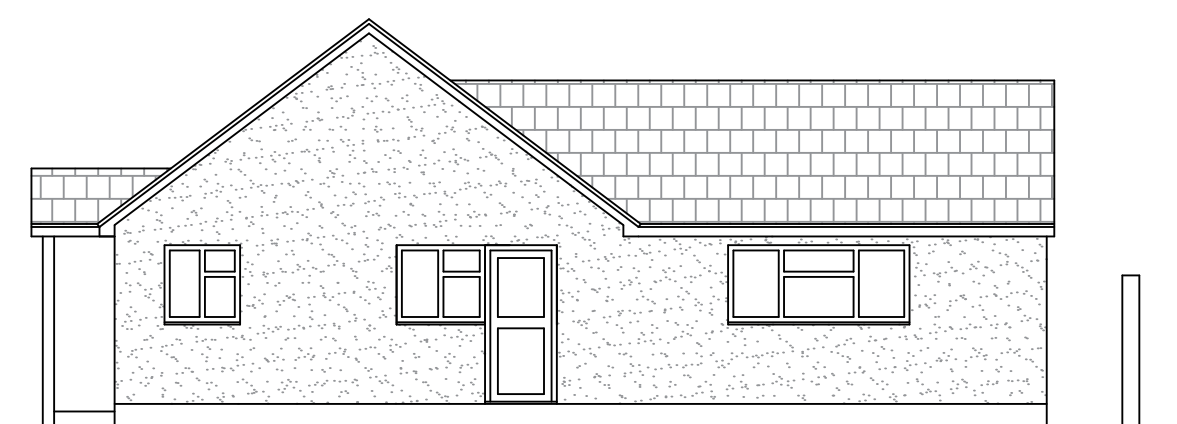

Side Elevation

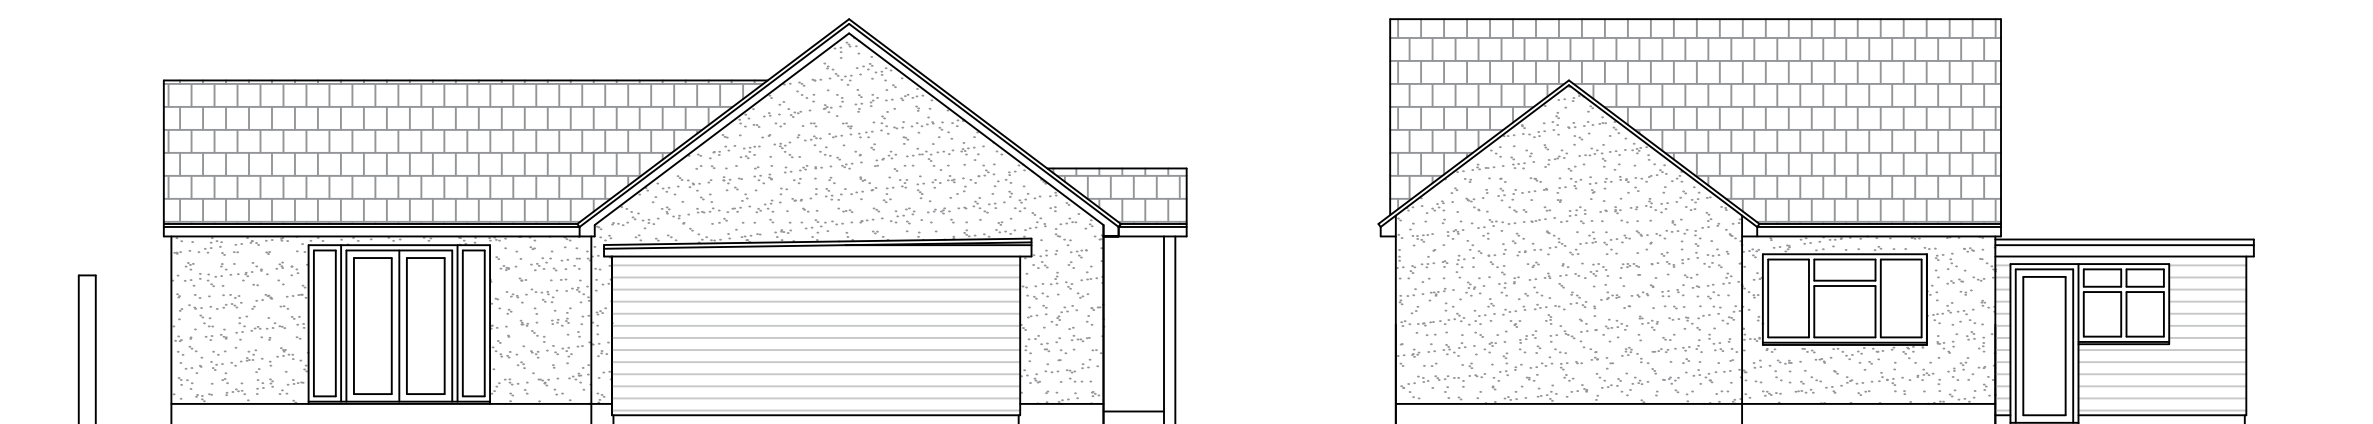


Rear Elevation

Side Elevation



Ground Floor Plan

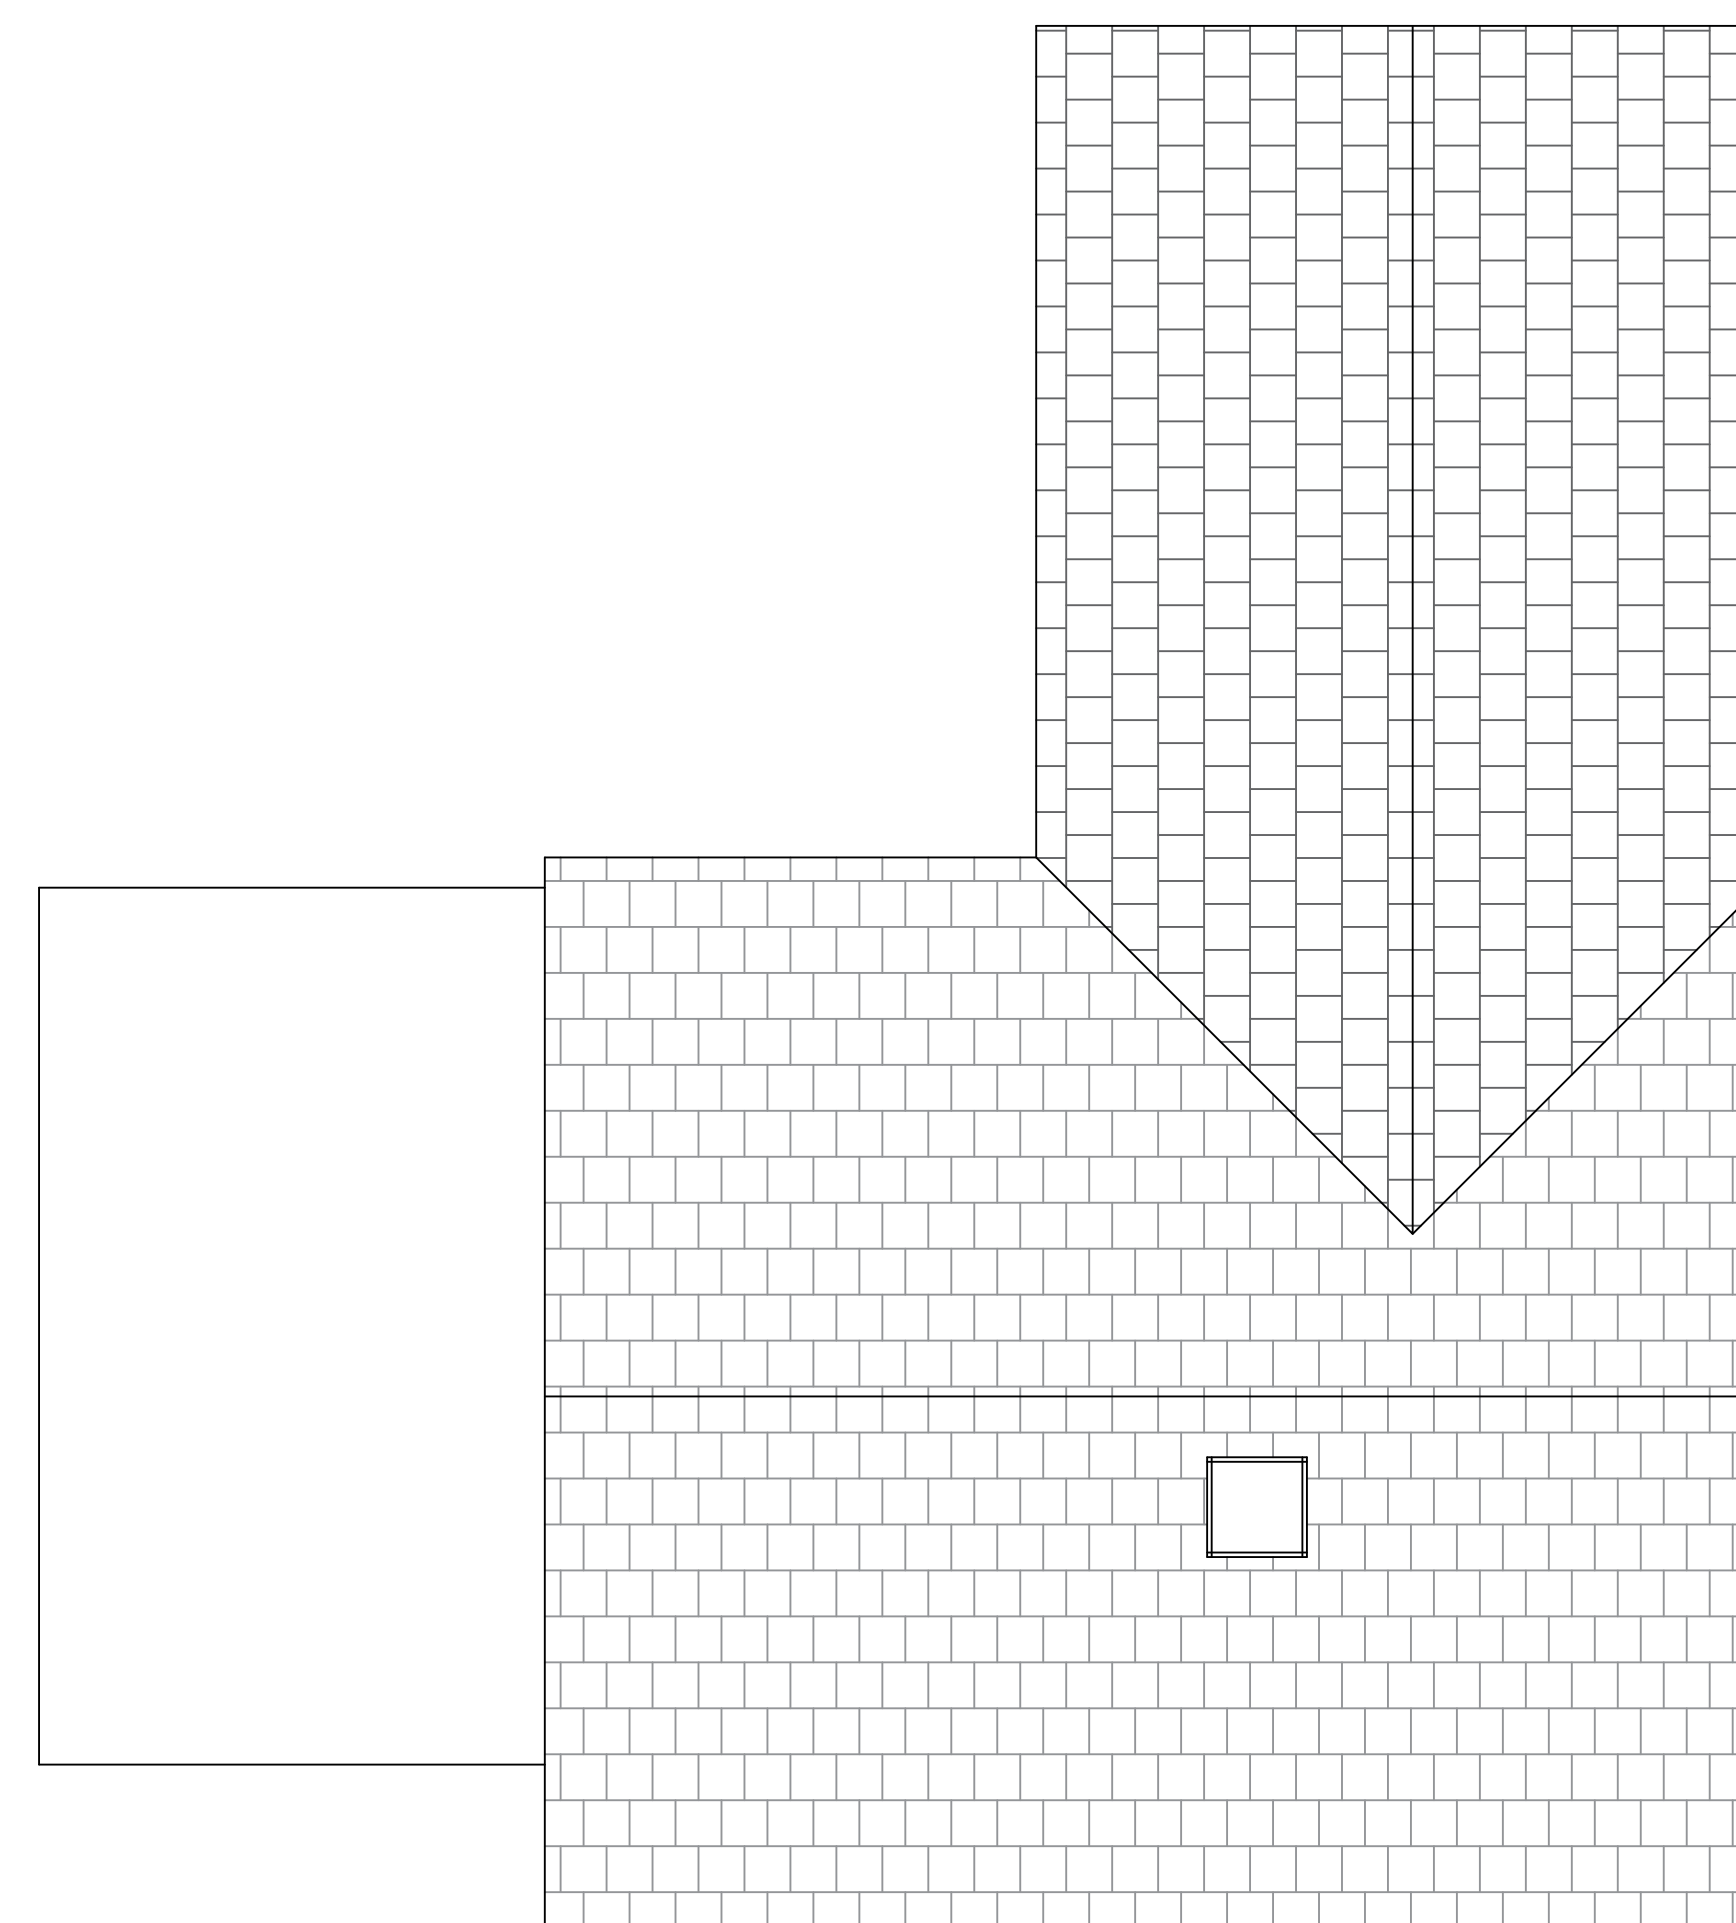

Roof Plan

General Notes

| No. | Revision/Issue | Date |
|-----|----------------|------|
|     |                |      |
|     |                |      |

Firm Name and Address

Orchard Enterprises Southern Ltd  
32 Dorset Road  
Bognor Regis  
West Sussex  
PO21 2DU  
  
Tel 01243 868681  
Mob 07740 516328

Project Name and Address

Proposed plans and elevations at :  
1 Wick Lane  
Felpham  
West Sussex

Project  
Proposed plans and elevations

Date  
21st March 2019

Scale  
1 : 100 & 1 : 50

Sheet

2