



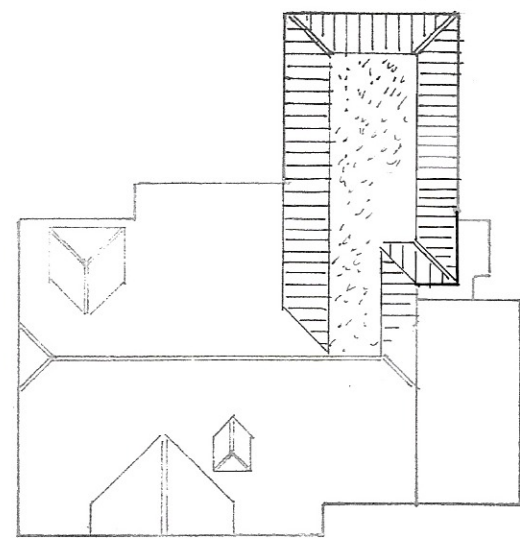

ROOF PLAN

1 : 200

0 2 4 6 8

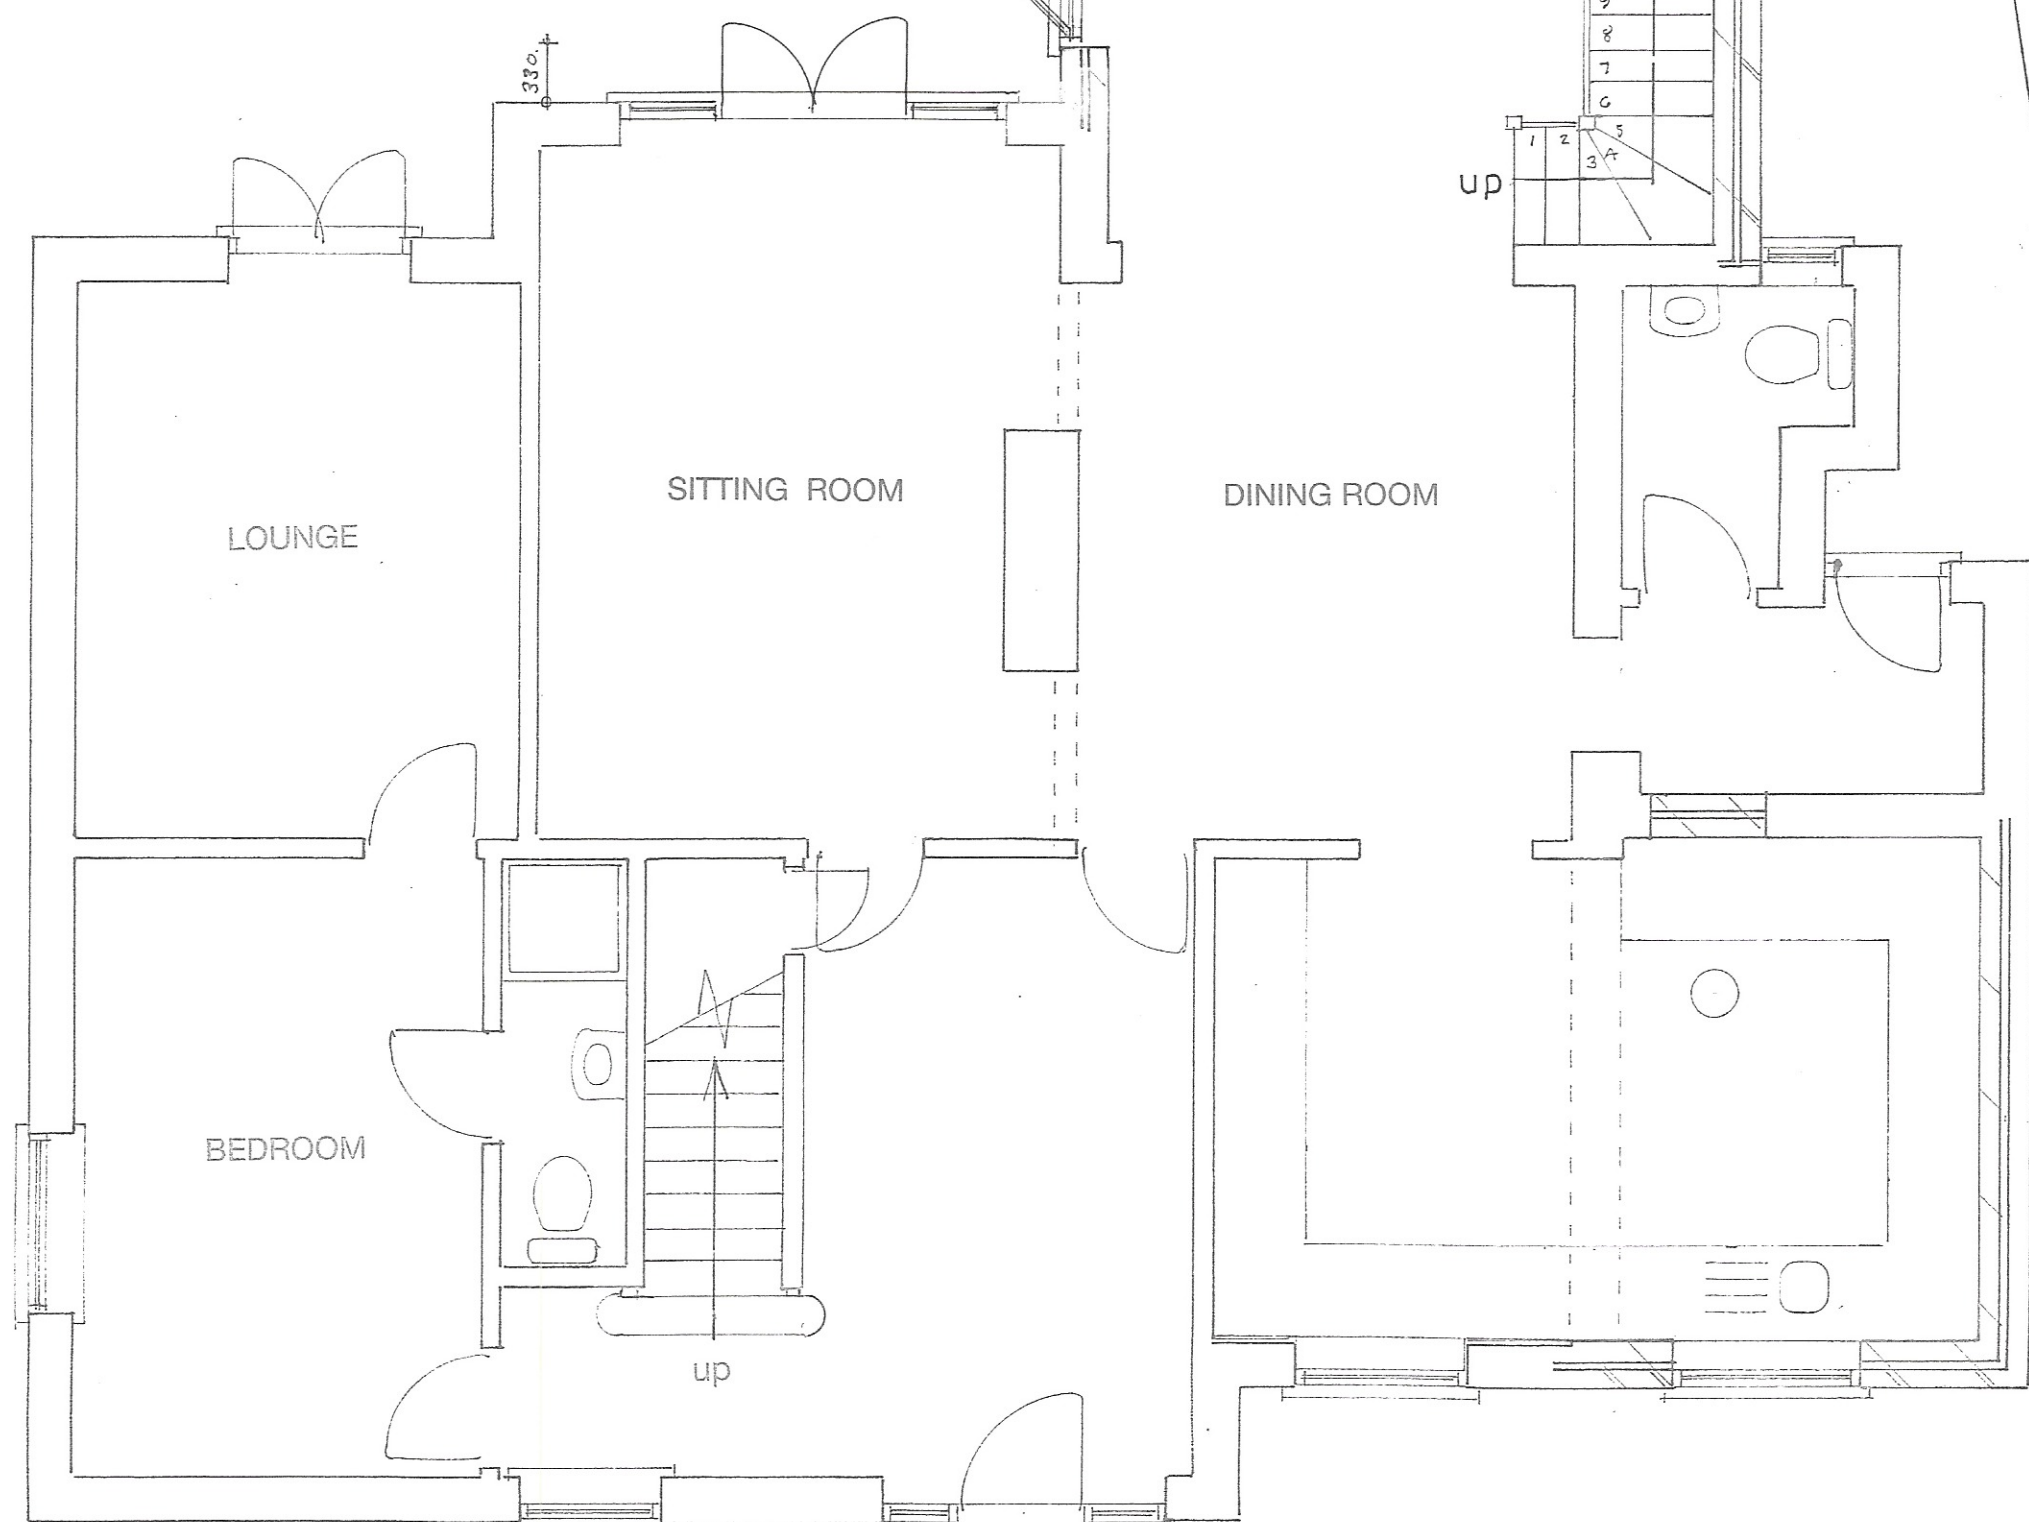

GROUND FLOOR PLAN

1 : 50

0 1 2 3 4

Proposed

PROPOSED TWO STOREY EXTENSION AND CONVERSION OF GARAGE

AT 12, THE CRESCENT, FELPHAM FOR MRS. S. WATTERSON AND MR. S. ARCHER.



LOCATION PLAN

1 : 1250



SITE PLAN

1 : 500

Sheet 1 of 4

Bryan Butcher  
Rainbow Cottage  
Nyetimber Lane  
Bognor Regis PO21 3JX  
01243 266871  
07973 233442  
bryan.butcher@btinternet.com  
www.bryanbutcher.com

Ordnance Survey  
Paper Map Copying  
Licence No.  
100056538