


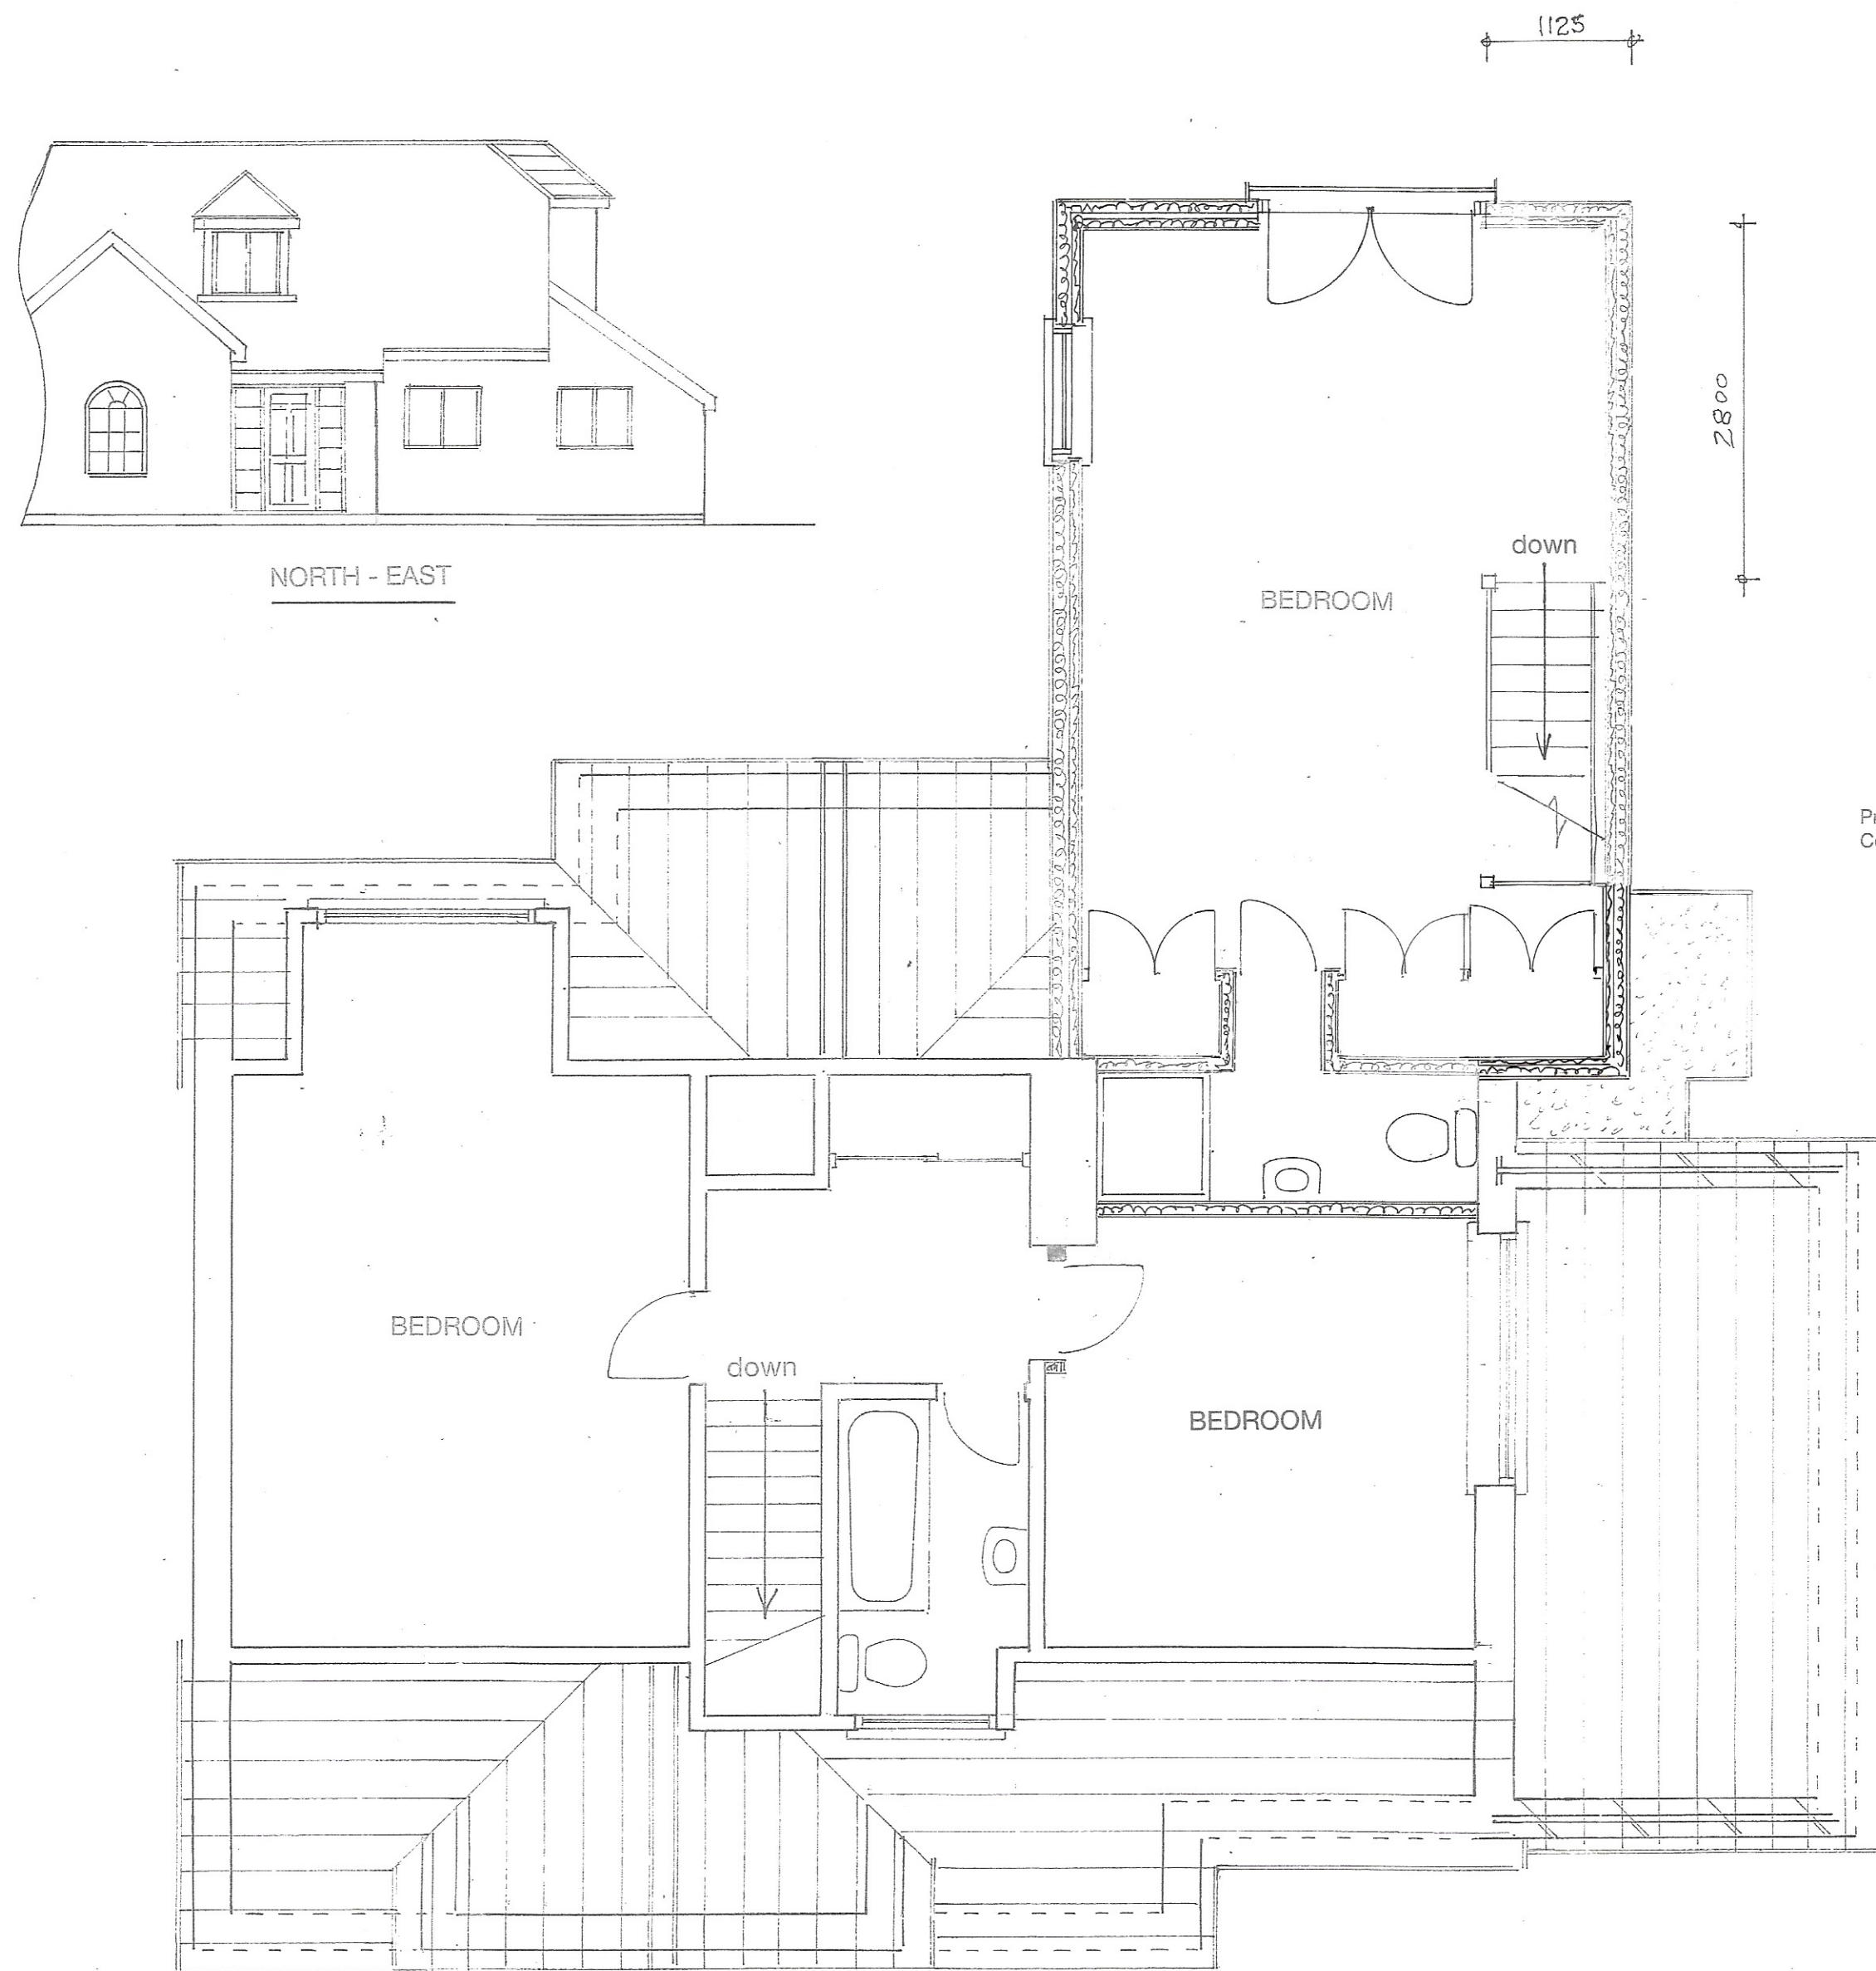

Proposed

PROPOSED TWO STOREY EXTENSION AND CONVERSION OF GARAGE
AT 12, THE CRESCENT, FELPHAM FOR MRS. S. WATTERSON AND MR. S. ARCHER.

Sheet 2 of 4

Bryan Butcher
 Rainbow Cottage
 Nyetimber Lane
 Bognor Regis PO21 3JX
 01243 266871
 07973 233442
 bryan.butcher@btinternet.com
 www.bryanbutcher.com